


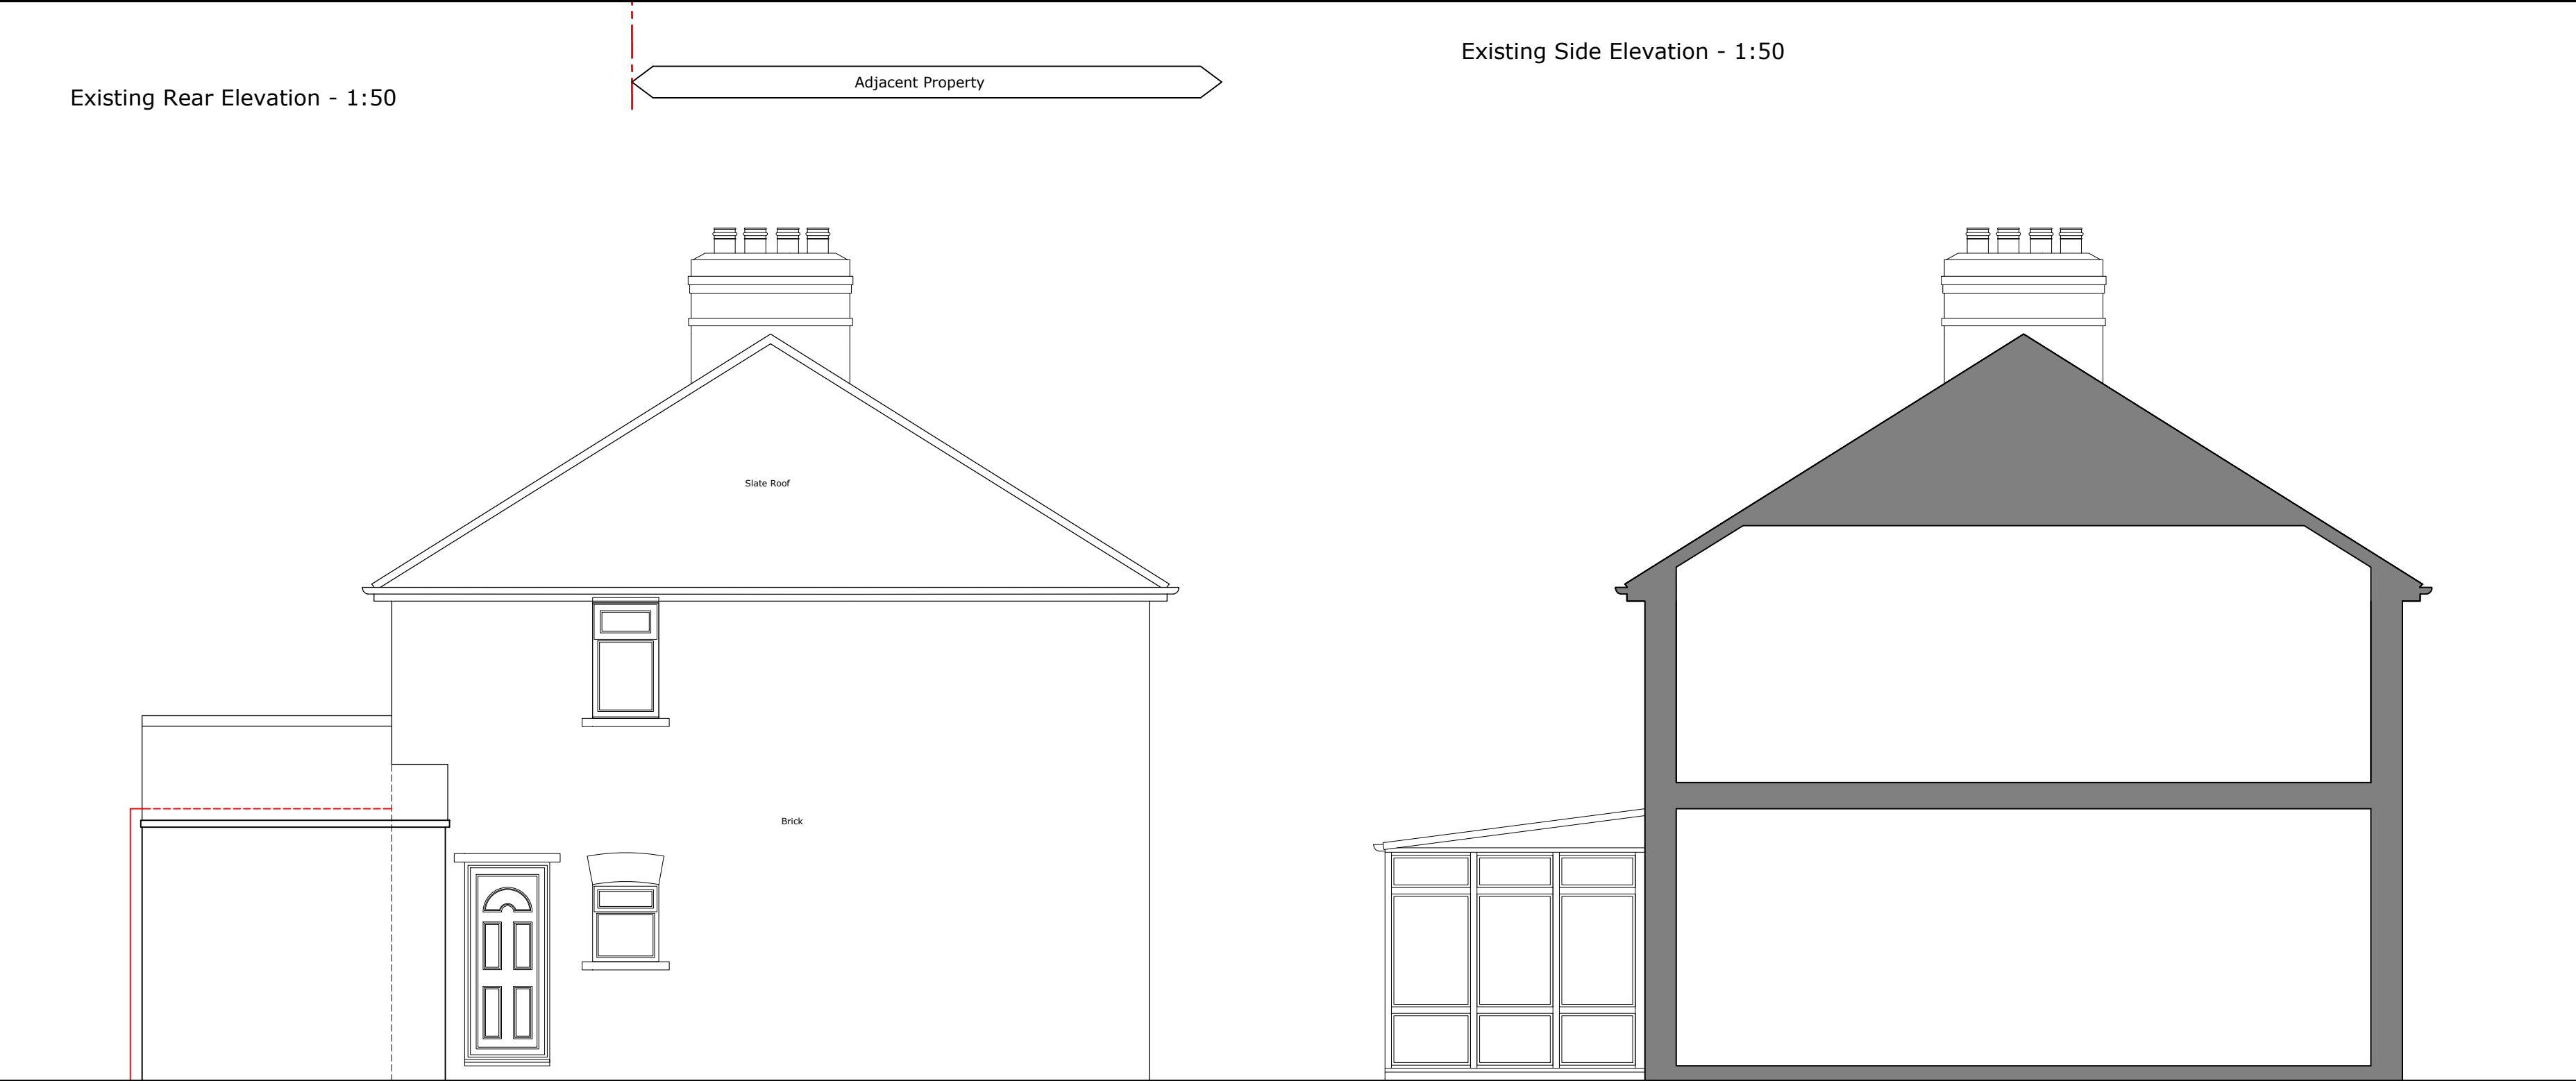

Do not scale from this drawing  
The contractor is to check all dimensions on site and report any discrepancies to the architect  
All rights described in chapter IV of the copyright, designs and patents act 1988 have been generally asserted

Notes



| Rev | Description   | Date     |
|-----|---------------|----------|
| A   | Initial Issue | 16.05.20 |

**S75.**  
**DESIGN**

Project  
8 Kendal Crescent  
Worsborough  
Barnsley  
S70 5NE

Drawing  
Existing Elevations

|               |              |                  |
|---------------|--------------|------------------|
| Scale<br>1:50 | Drawn<br>CJR | Date<br>22.01.22 |
|---------------|--------------|------------------|

Drawing Purpose  
PRELIMINARY

|                                  |           |
|----------------------------------|-----------|
| Ref<br>1031-S75-XX-XX-DR-A-04000 | Rev.<br>A |
|----------------------------------|-----------|