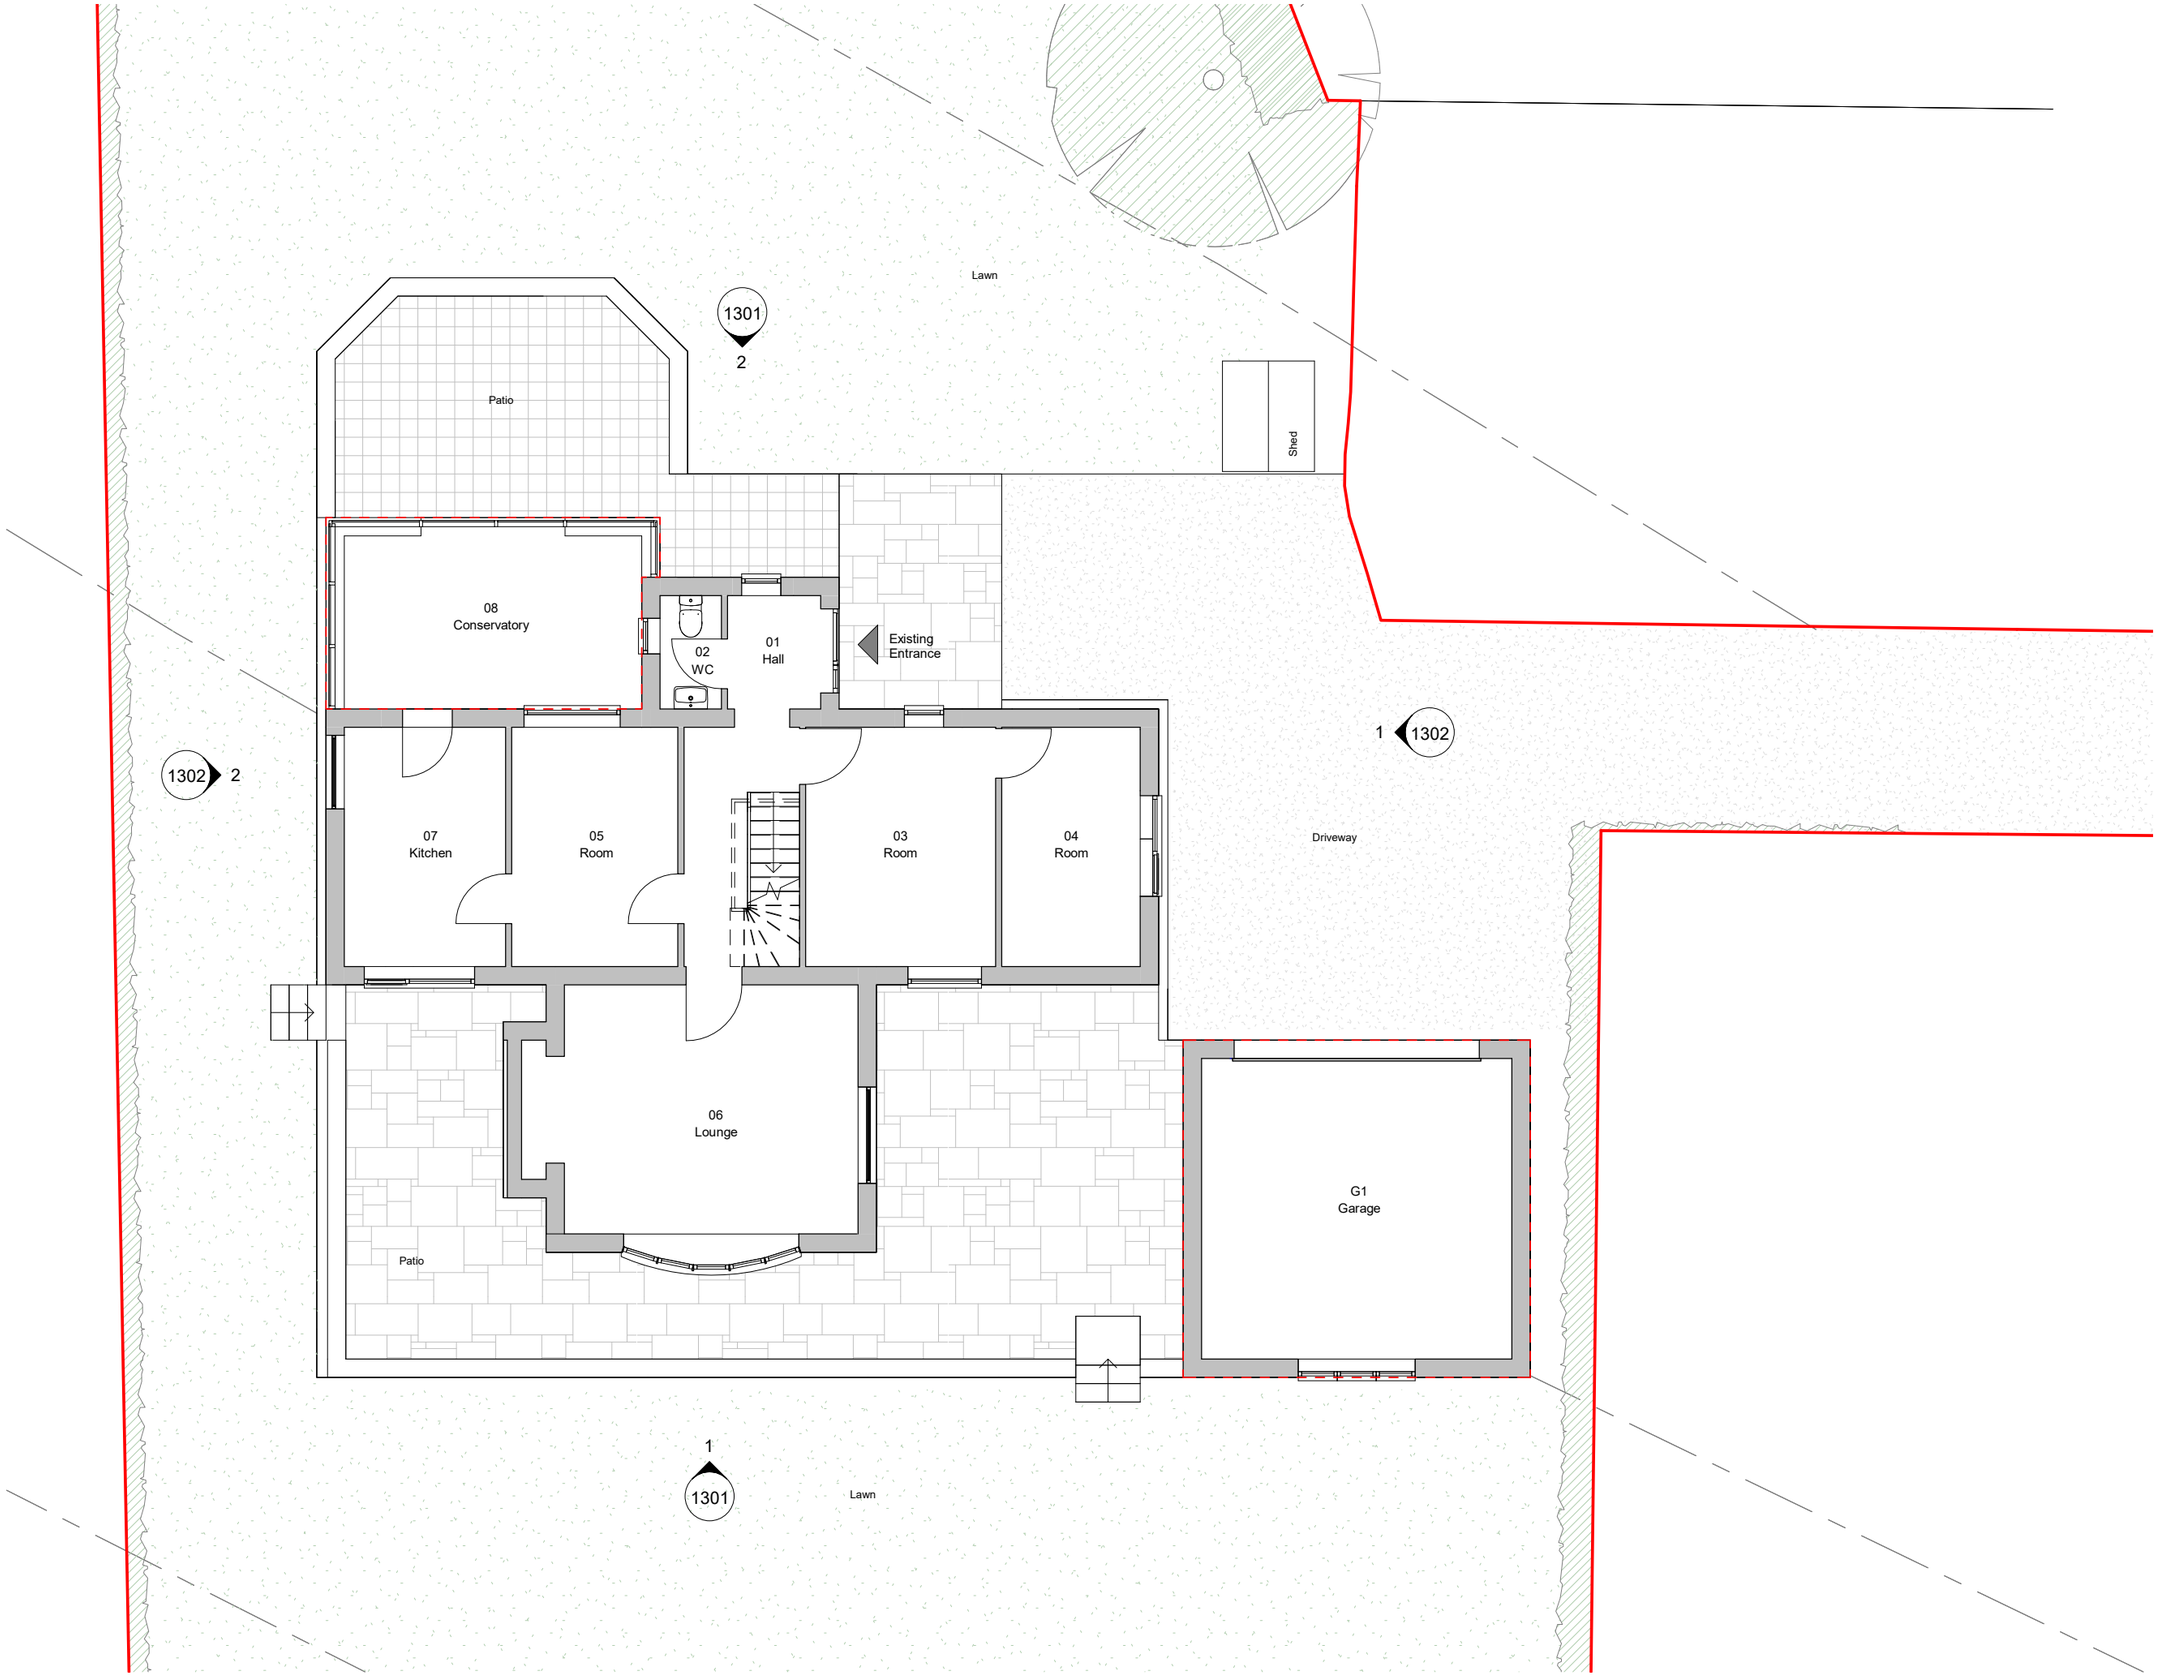


1 Level 0 Plan (Existing)
1 : 100

SCALE (m)
0 1 2 3 5

NORTH

Studio A architects
e: mail@studioa-architects.co.uk

copyright: Studio A architects 2018

NOTES:

1. Do not scale from this drawing.
2. All dimensions to be checked on site by the contractor and such dimensions to be their responsibility.
3. Report all drawing errors and omissions to the architect.

LEGEND

- Site Boundary
- Existing Walls
- Demolition of Existing Structure

REV	DESCRIPTION	BY	DATE

CLIENT:
Rebecca & Edward Clark

PROJECT TITLE:
1 Clarel St, Penistone

DRAWING TITLE / LOCATION:
Level 0 Plan (Existing)

SCALE @ A3	DATE
1 : 100	23/11/2018
PROJECT #	DRAWN
A100	MA

DRAWING NAME

PROJECT	ORIGIN	ZONE	LEVEL	TYPE	ROLE	NO. #
A100	STA	ZZ	XX	DR	A	1100

STATUS	SUITABILITY DESCRIPTION
S2	PLANNING

REVISION	REVISION DESCRIPTION