




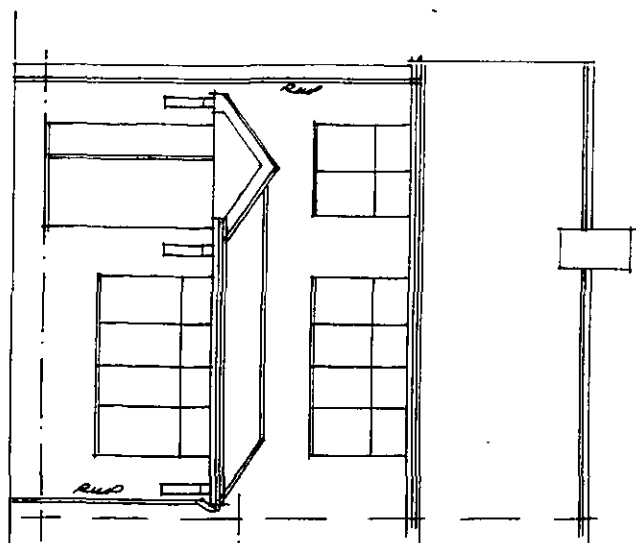

Front

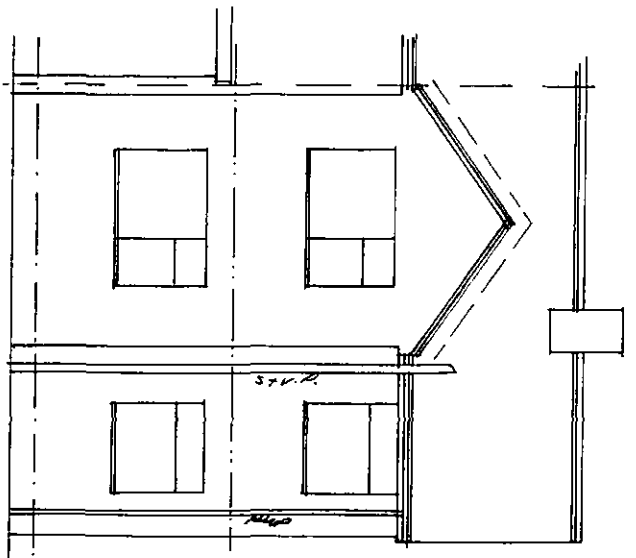



Rear

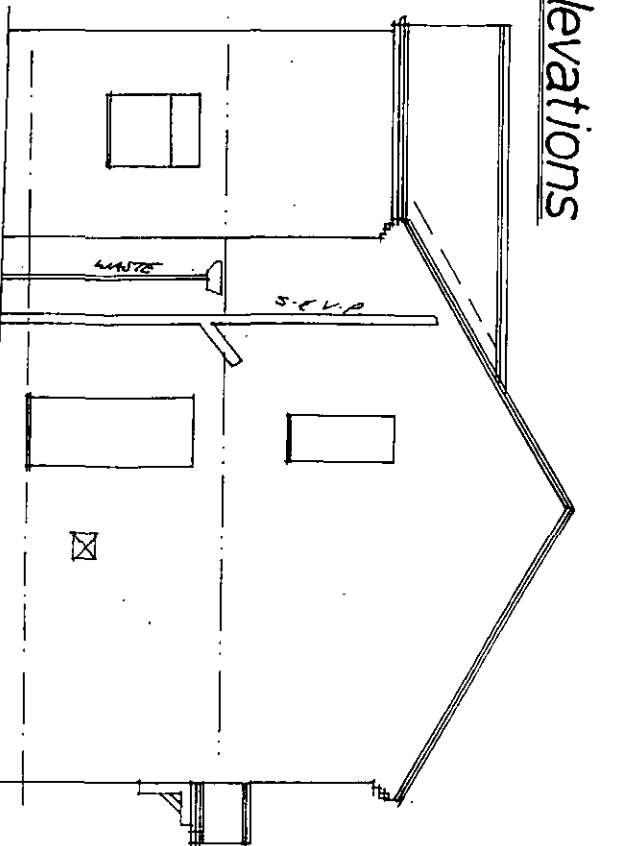

Side

Elevations

Layouts

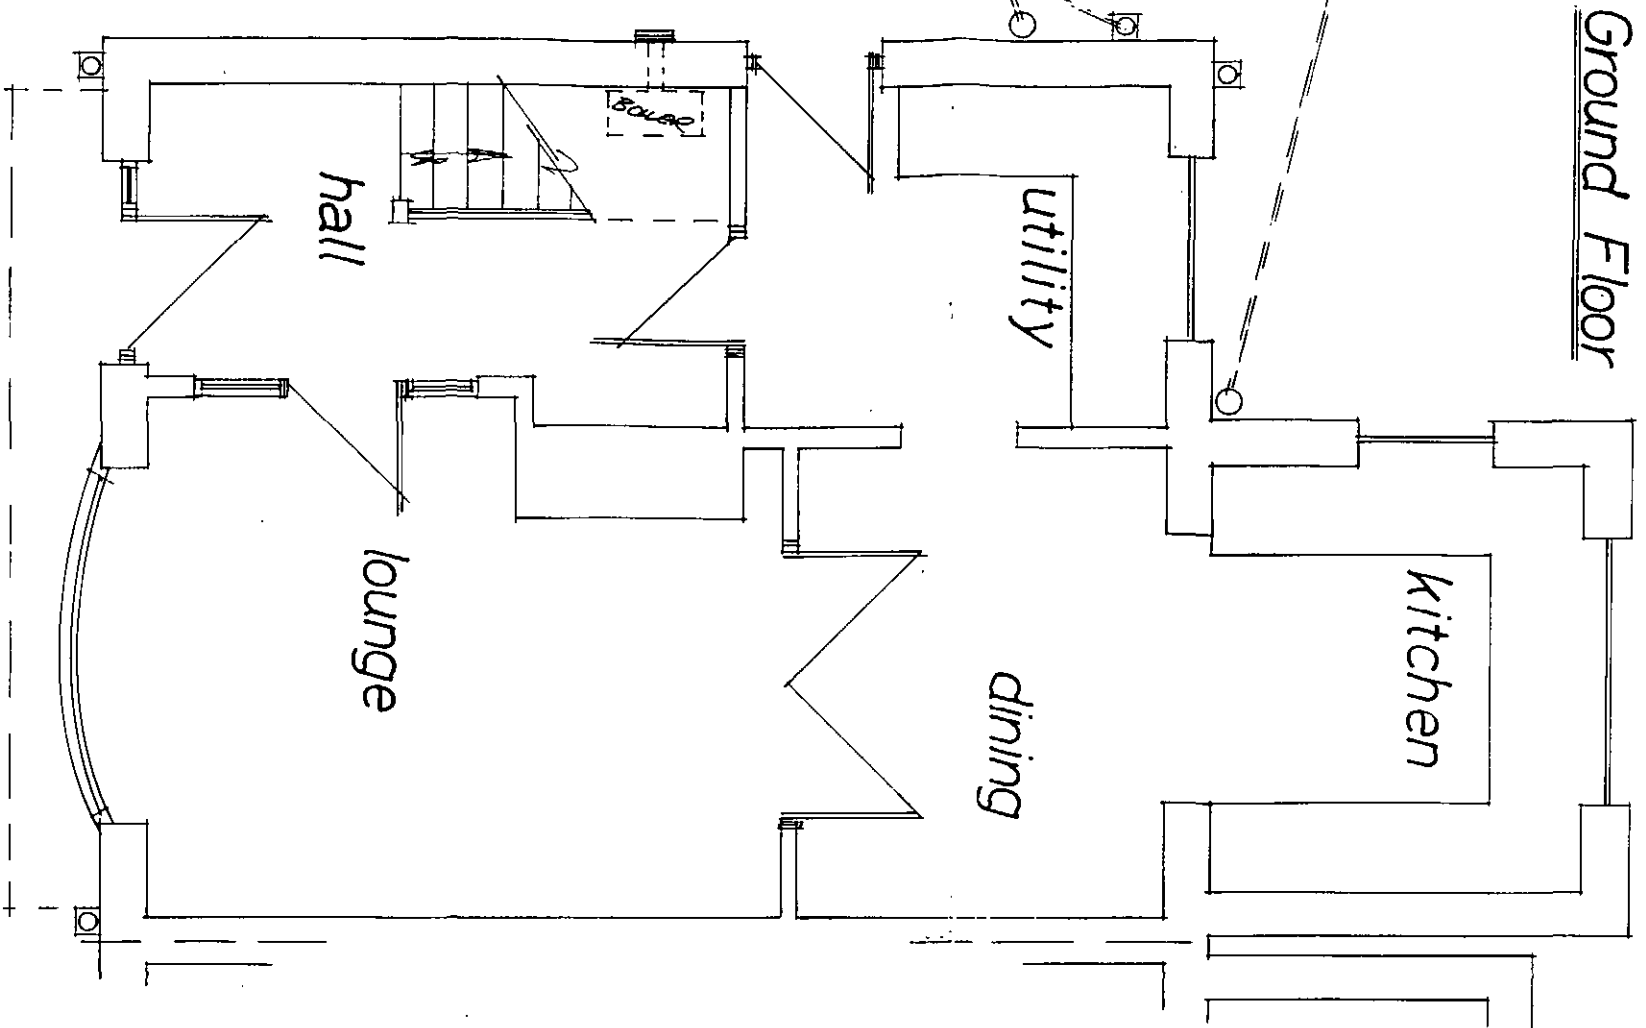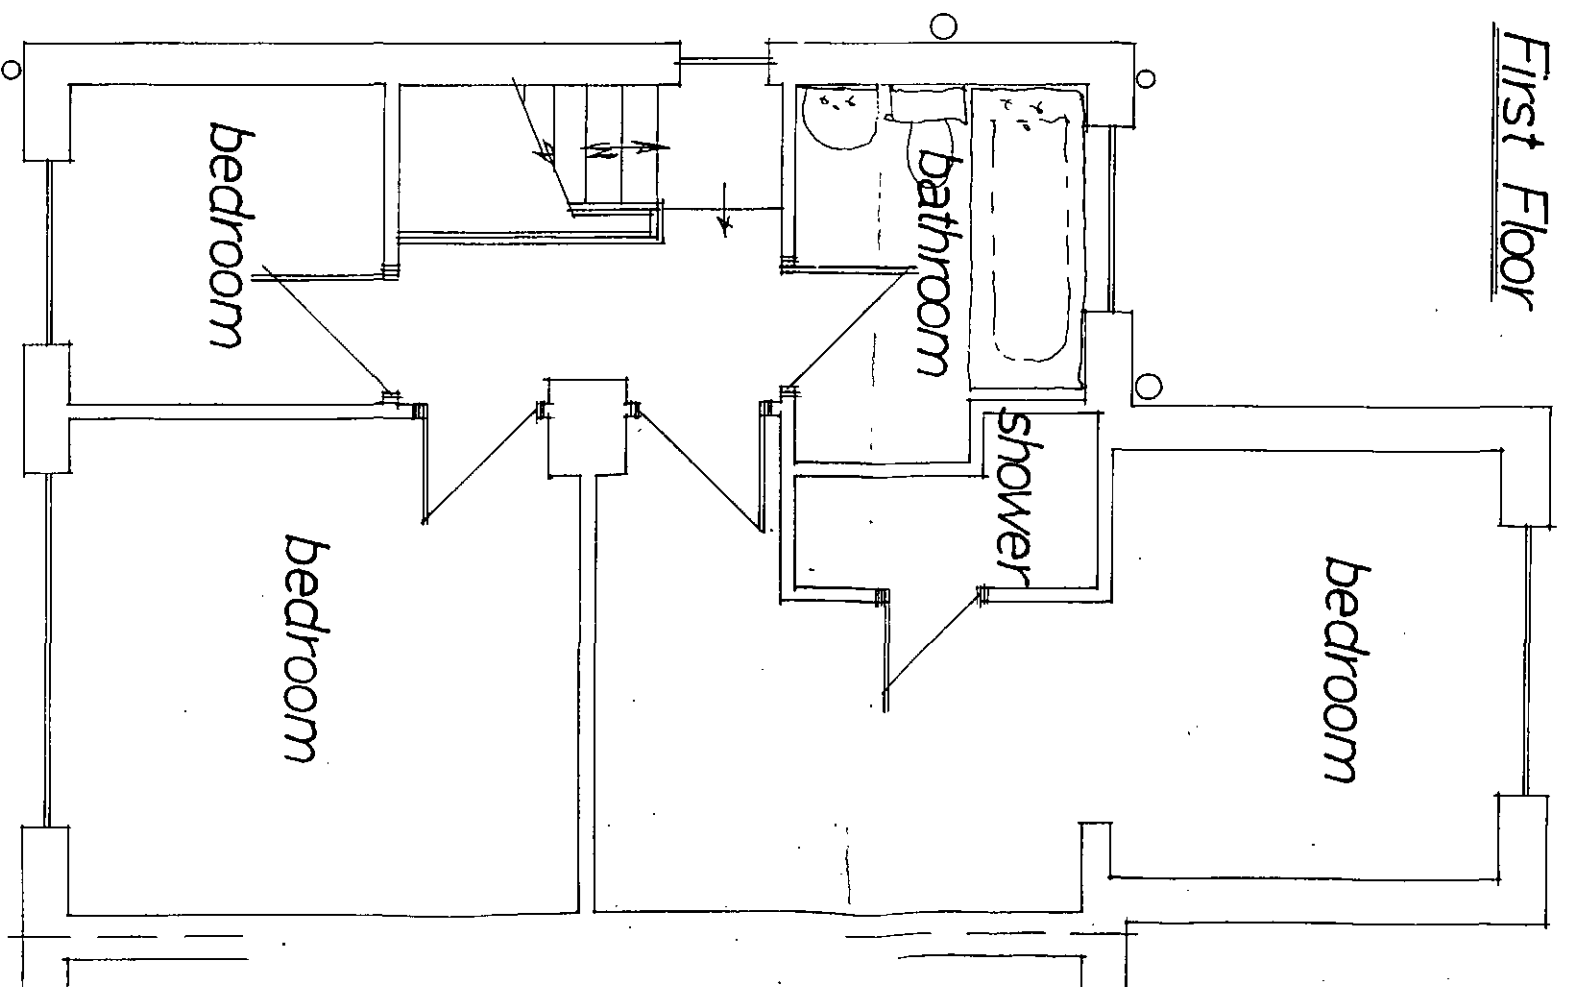

Rev	Notes	Date

Garry Greetham Associates Ltd

Residential
Design Consultant
Westwood House
18 Carr Lane
Tankersley
Barnsley S75 3BE
Tel(01226)746573

PROJECT 2 Storey Side Extension

CLIENT Mr. & Mrs. M. Elliott

TITLE Property as Existing

ADDRESS
8 Dove Road, Wombwell,
Barnsley. S73 0TE.

DRAWN BY ggg

SCALE 1:50; 1:100 DATE Dec.10

DRAWING No 733-02 REV

Member of the Chartered Institute
of Architectural Technologists