
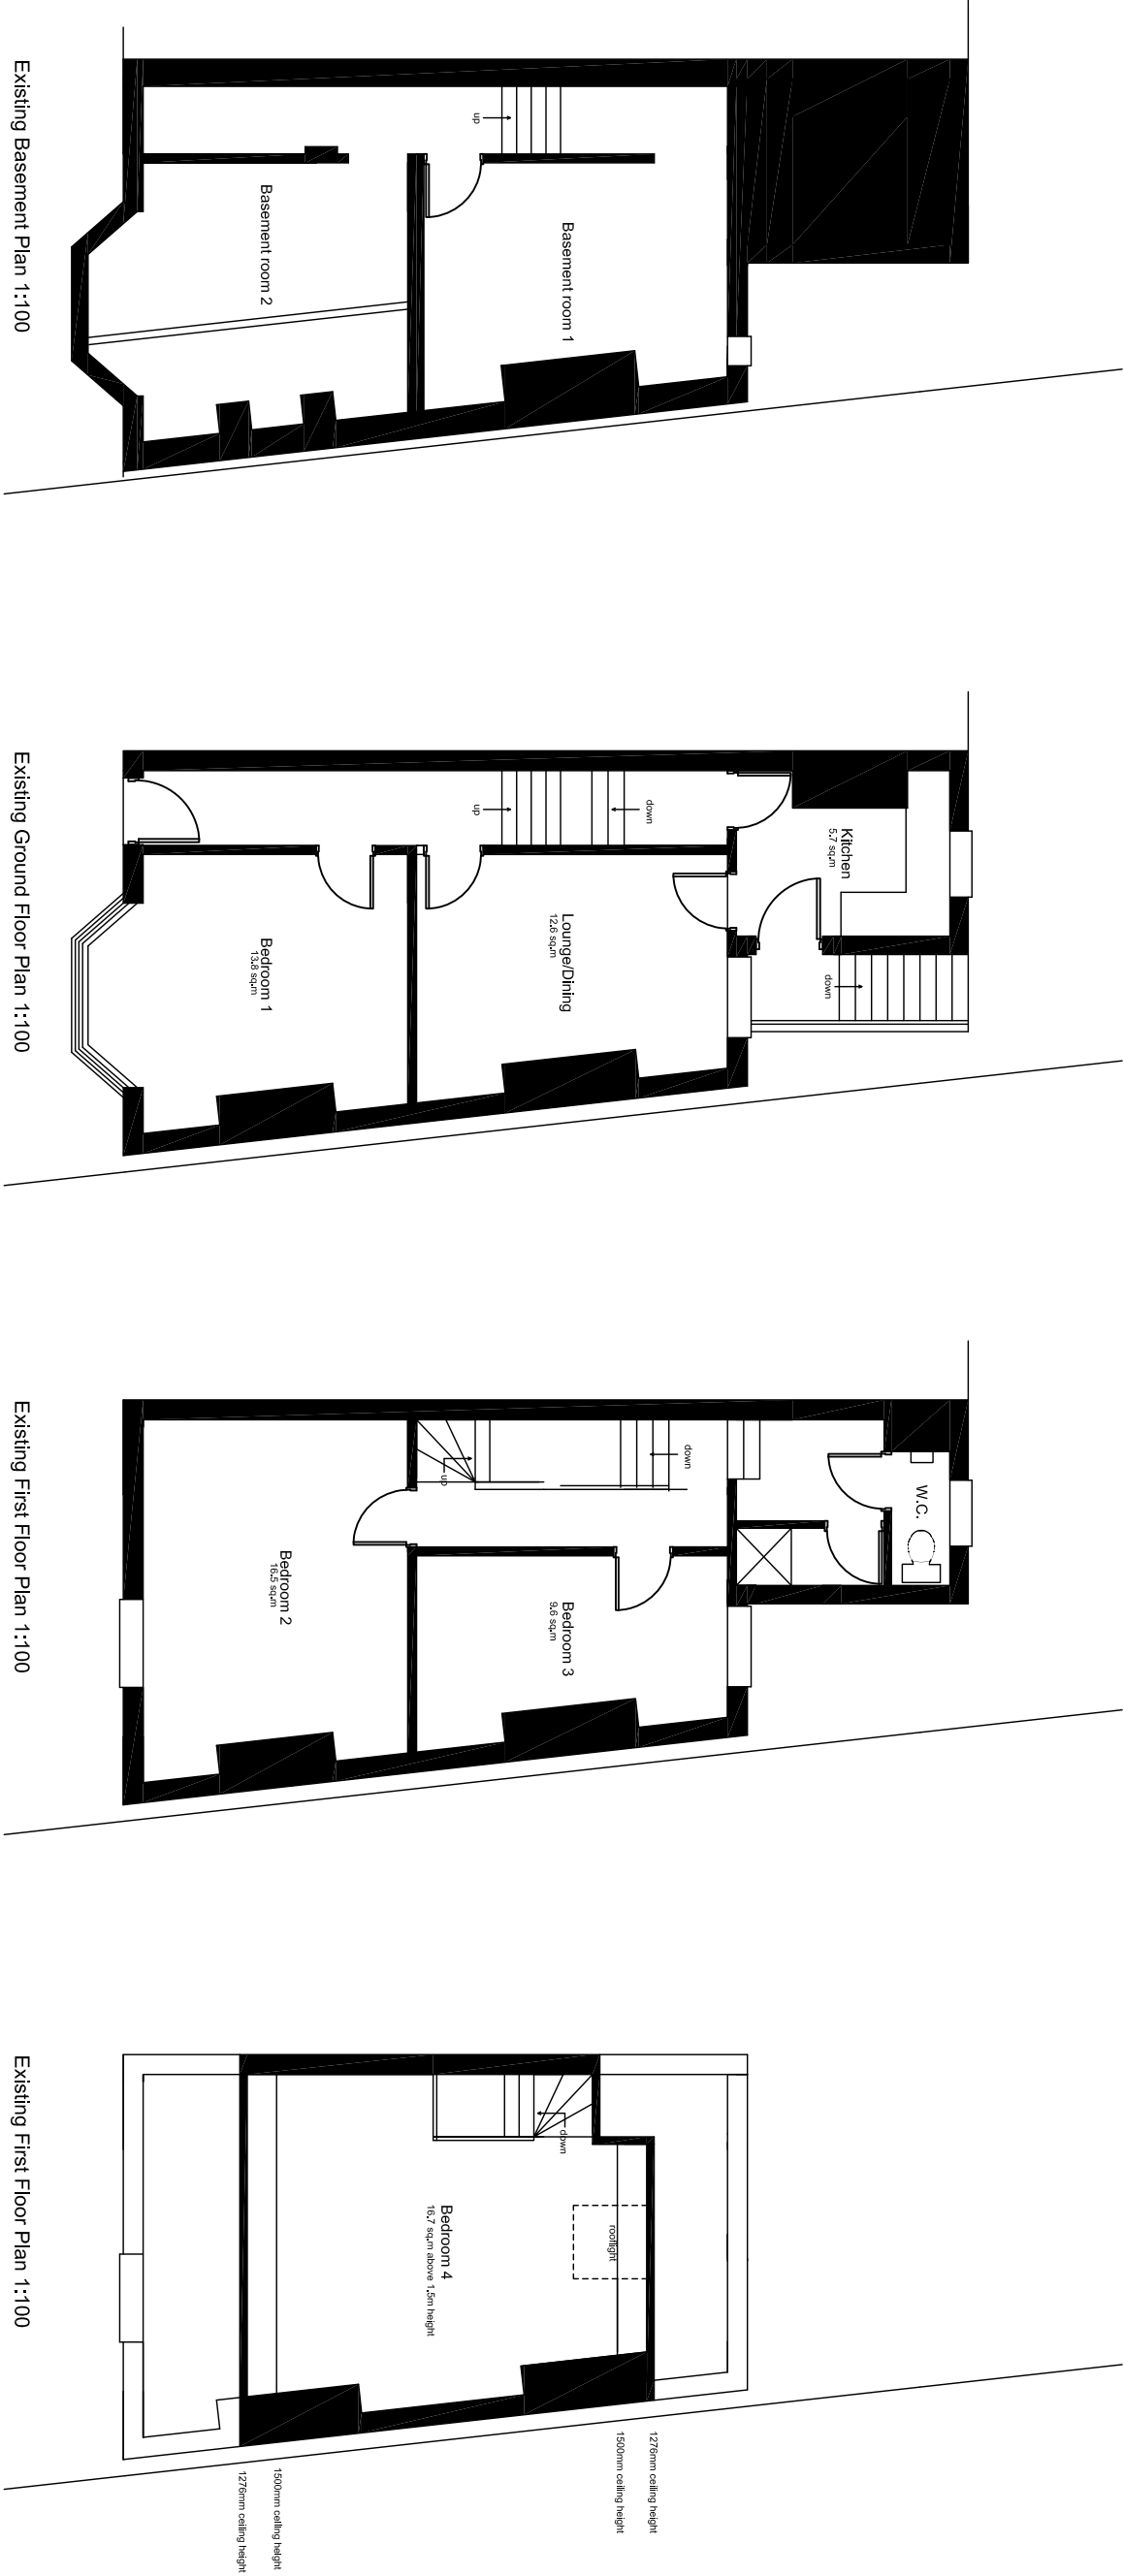


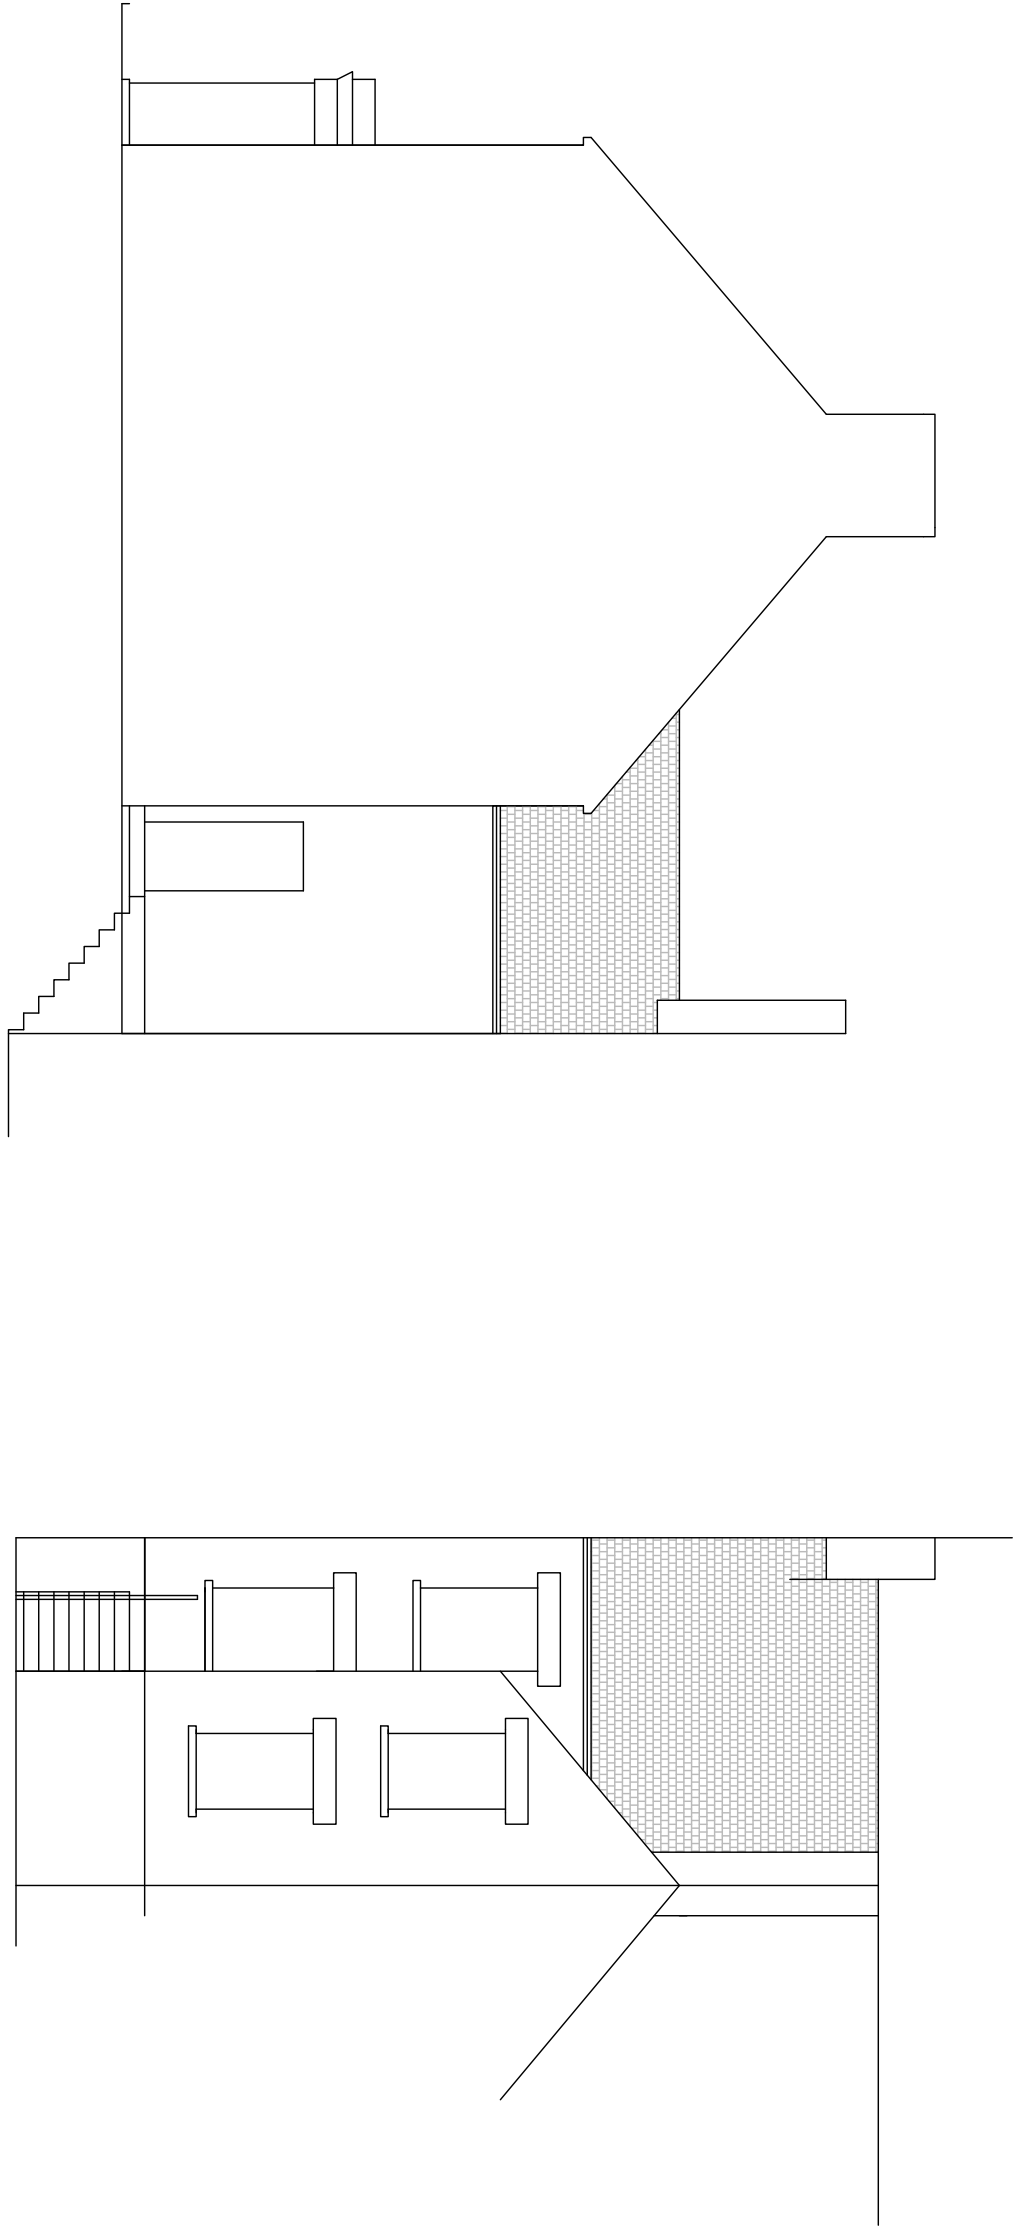

Proposed Change of use and Alterations
@ 248 Sheffield Road, Barnsley
For Dunne Property Ltd
Existing Plans
Prints to scale on A1 paper