


Elevation A - Side of foodstore facing Cudworth Methodist Church and Barnsley Road

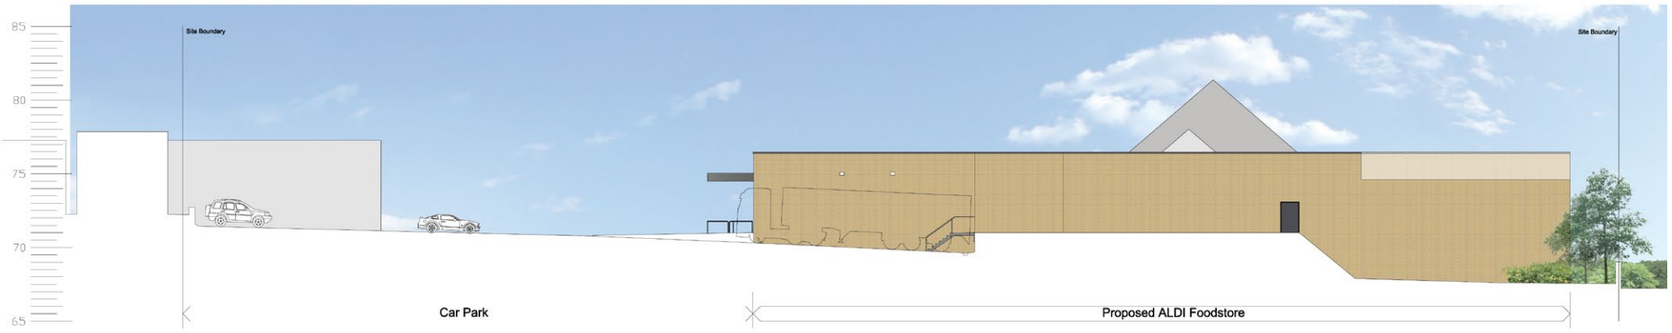


Elevation B - Rear of foodstore facing health centre



Elevation C - Rear of foodstore facing housing



Elevation D - Entrance of foodstore facing car park and Fulton Foods

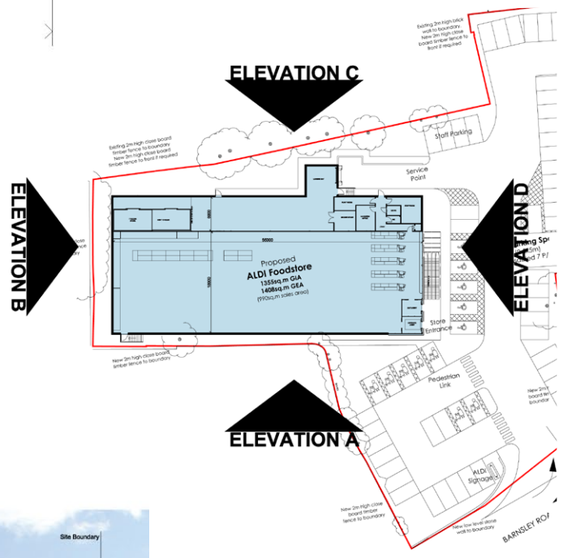

Elevation key

Proposed Foodstore Development - Barnsley Road, Cudworth

Client: Aldi Stores Limited
Date: 13/06/13
Job/Dwg: 0738SDAR-V102-Elevations
Not to Scale@A3

THE HARRIS PARTNERSHIP
www.harrispartnership.com
0738 SDAR Cudworth Elevations V102



Elevation A - Side of foodstore facing Cudworth Methodist Church and Barnsley Road



Elevation B - Rear of foodstore facing health centre


Materials Specification

Polyester powder coated aluminium shop front glazing and doors - RAL 7016 (Anthracite)
Polyester powder coated aluminium high level windows - RAL 7016 (Anthracite)
Polyester powder coated aluminium canopy fascia - RAL 7016 (Anthracite)
Satin polished stainless steel trolley bay rails
Buff brickwork to external walls
Polyester powder coated mild steel FE & Personnel doors
Doors and Frames - RAL 7016 (Anthracite)

Proposed Foodstore Development - Barnsley Road, Cudworth

Client: Aldi Stores Limited
Date: 13/06/13
Job/Dwg: 0738SDAR-V102-Elevations
Scale: 1:200@A3

THE HARRIS PARTNERSHIP
www.harrispartnership.com
0738 SDAR Cudworth Elevations V102

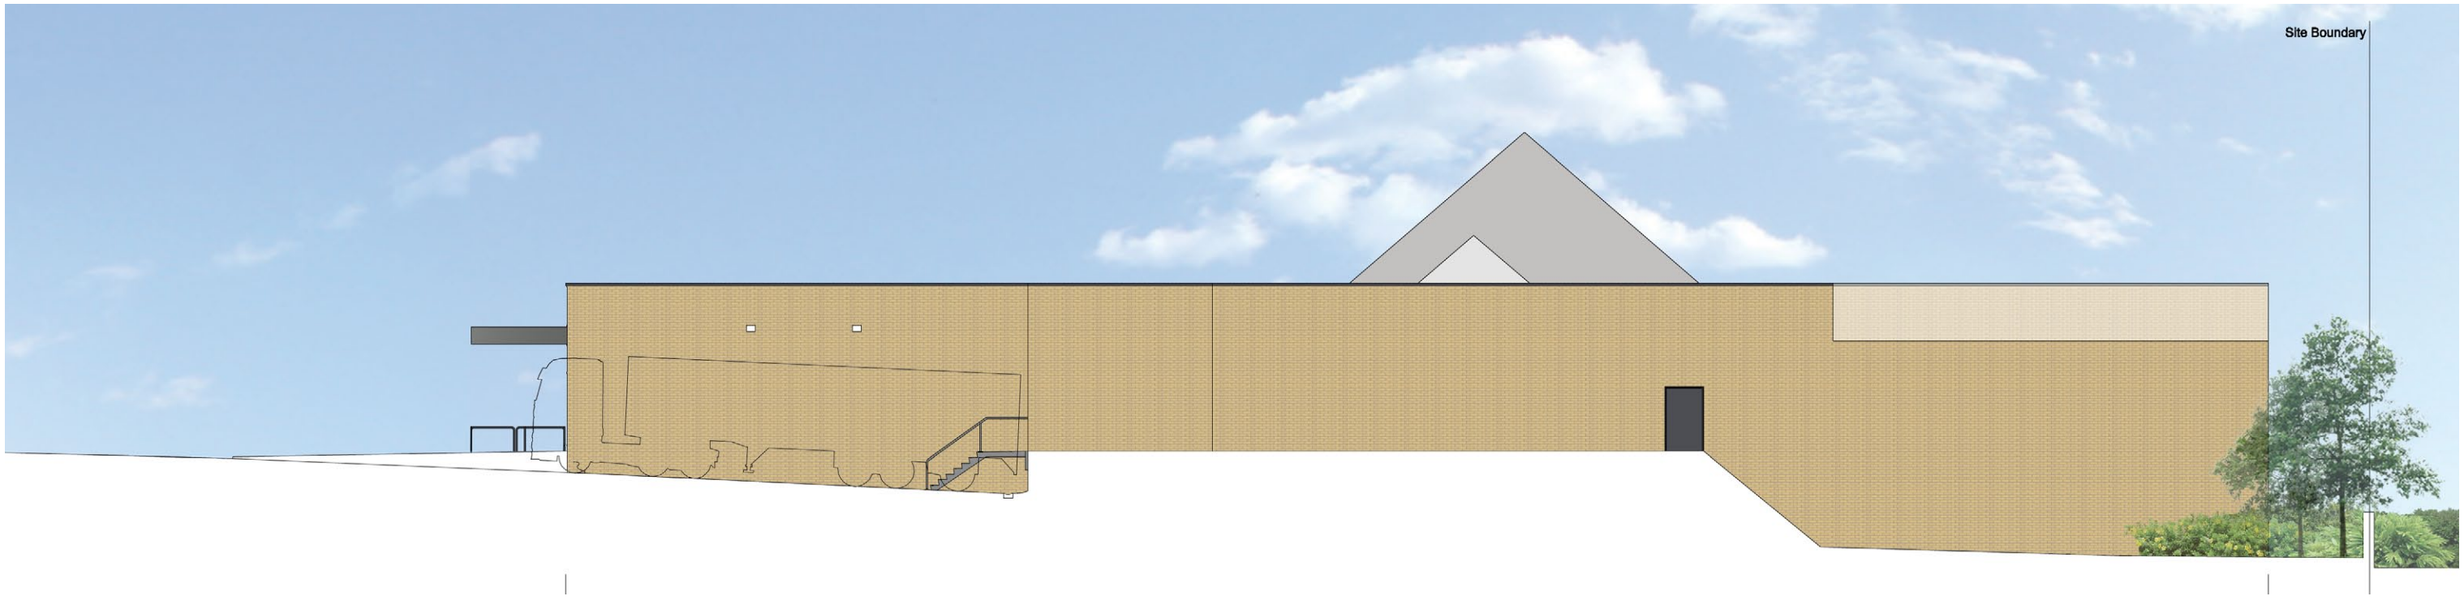

Elevation C - Rear of foodstore facing housing



Elevation D - Entrance of foodstore facing car park and Fulton Foods

Materials Specification

Polyester powder coated aluminium shop front glazing and doors - RAL 7016 (Anthracite)
Polyester powder coated aluminium high level windows - RAL 7016 (Anthracite)
Polyester powder coated aluminium canopy fascia - RAL 7016 (Anthracite)
Satin polished stainless steel trolley bay rails
Buff brickwork to external walls
Polyester powder coated mild steel FE & Personnel doors
Doors and Frames - RAL 7016 (Anthracite)

Proposed Foodstore Development - Barnsley Road, Cudworth

Client: Aldi Stores Limited
Date: 13/06/13
Job/Dwg: 0738SDAR-V102-Elevations
Scale: 1:200@A3

THE HARRIS PARTNERSHIP
www.harrispartnership.com
0738 SDAR Cudworth Elevations V102