




A-A **Section A-A**
1 : 200

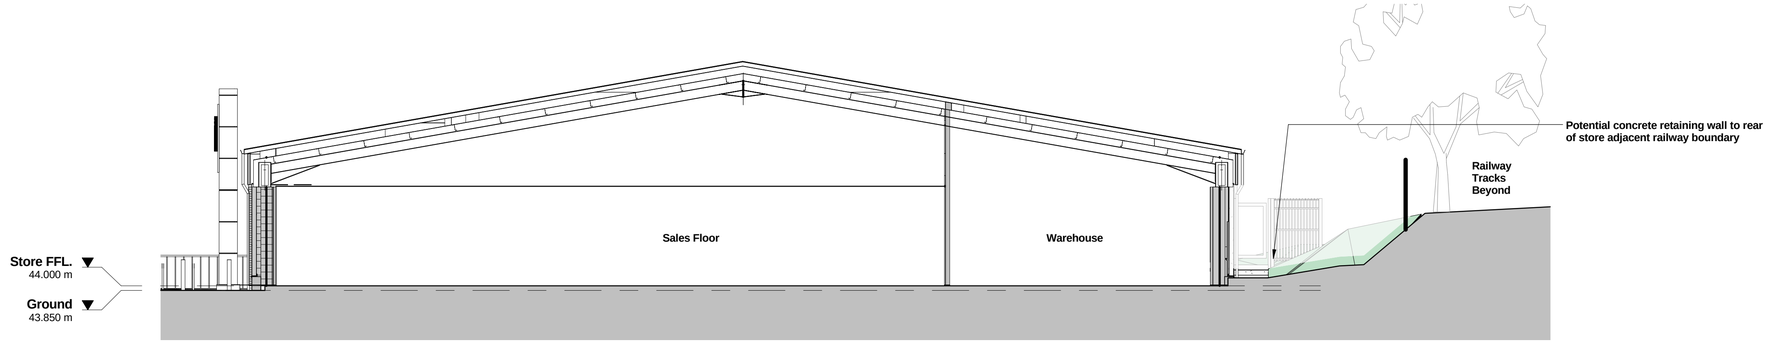

B-B **Section B-B**
1 : 100

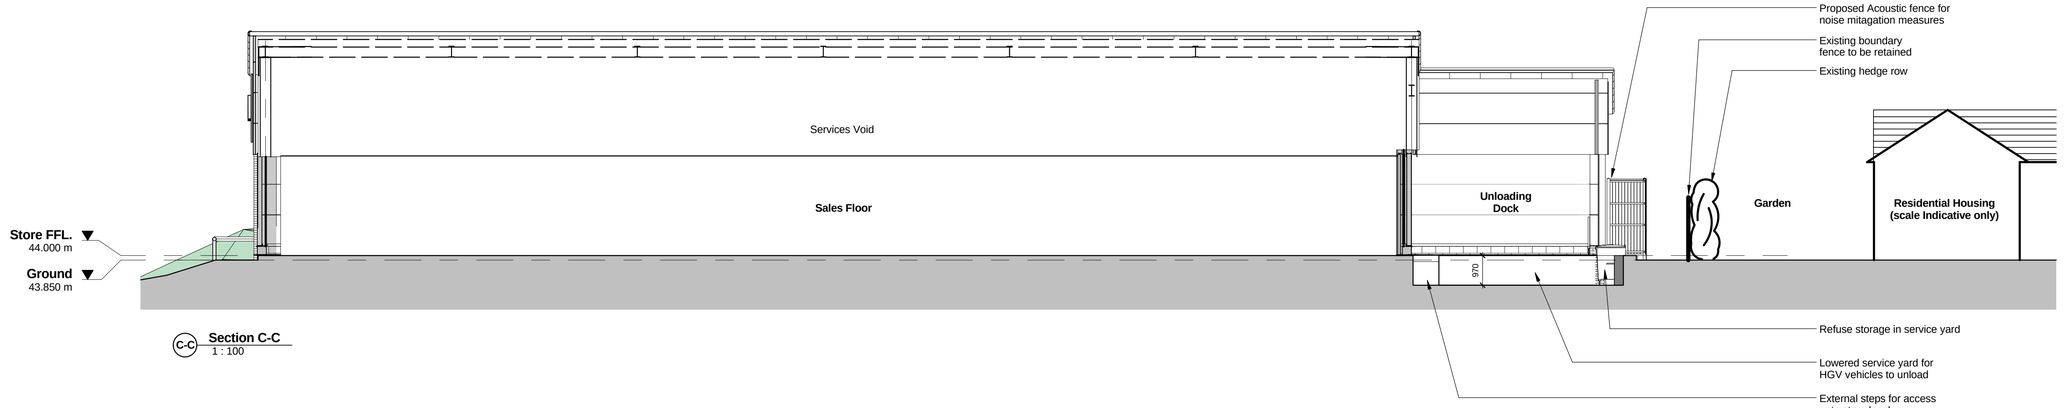

C-C **Section C-C**
1 : 100

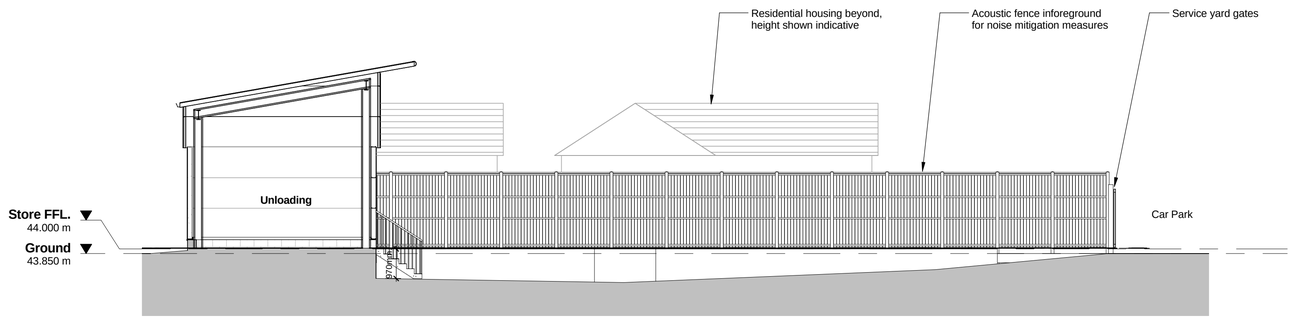

D-D **Service Yard**
1 : 100

NOTES:

THIS DRAWING IS NOT TO BE USED FOR CONSTRUCTION PURPOSES.

DO NOT DIMENSION FROM THIS DRAWING.

PROPOSED LEVELS SUBJECT TO DESIGN DEVELOPMENT.

DRAINAGE STRATEGY & RAIN WATER PIPES SUBJECT TO DESIGN DEVELOPMENT.

THIS DRAWING CONSISTS OF THE FOLLOWING THIRD PARTY INFORMATION & DRAWINGS;-

Ordnance Survey, (c) Crown Copyright 2015. All rights reserved. Licence number 10006297

Topographical Survey by Centara, drawing: 101815A, dated 16/06/2015. Received via email: 14/08/15.

N

0 5 10
m
1:200

0 1 2 3 4 5
m
1:100



REVISION: C BY: DJW CHECKED: LARB DATE: 19/01/2016
Section through service yard updated. Long section through service with residential housing shown beyond.

REVISION: B BY: DJW CHECKED: LARB DATE: 18/11/2015
Updated to show acoustic fence to service yard.

REVISION: A BY: DJW CHECKED: LARB DATE: 29/09/2015
Planning issue. Updated following site visit.

REVISION: * BY: DJW CHECKED: LARB DATE: 14/09/2015
Planning issue.

PLANNING

PLOT DATE: 19/01/2016 14:15:54

CLIENT:

Thurnscoe, Station Road, Barnsley

PROJECT:

Proposed Sections

DRAWING:		
DRAWN BY:	SCALE:	CREATION DATE:
DJW	**As indicated @ A1**	**Aug 2015**

Hadfield Cawkwell Davidson
Broomgrove Lodge, 13 Broomgrove Rd, Sheffield, S10 2LZ T 0114 266 8181 www.hcd.co.uk
Architecture | Engineering | Interior Design | Masterplanning | Urban Design

JOB NO:	DRAWING NO:	REV:
2015-097	**A-PL-106**	**C**

C:\temp\15097-HCD-A0-ZZ-M3-A-20-001_Building_WS15_djwalker.rvt

© HCD