REF CBB2

WOODEN FENCE

REAR BOUNDARY

SIDE BOUNDARY

PROPOSED

EXISTS

GREEN HOUSE

COAL BUNKER

9m

SIDE BOUNDARY

WOODEN FENCE

BUNGALOW

GARAGE

5.5 Mtrs

2m

GARAGE

PORCH

3m

2m

BUNGALOW

11m

2m

7.2m

WOODEN FENCE

MINATURE WALL

FLOWER BED

FLOWER BED

8m

14.8m

14 mtrs

ICONIFERS


Access

LOW BRICK WALL 1m

METRES 0 2 4

Scale 1: 100


REF CB3

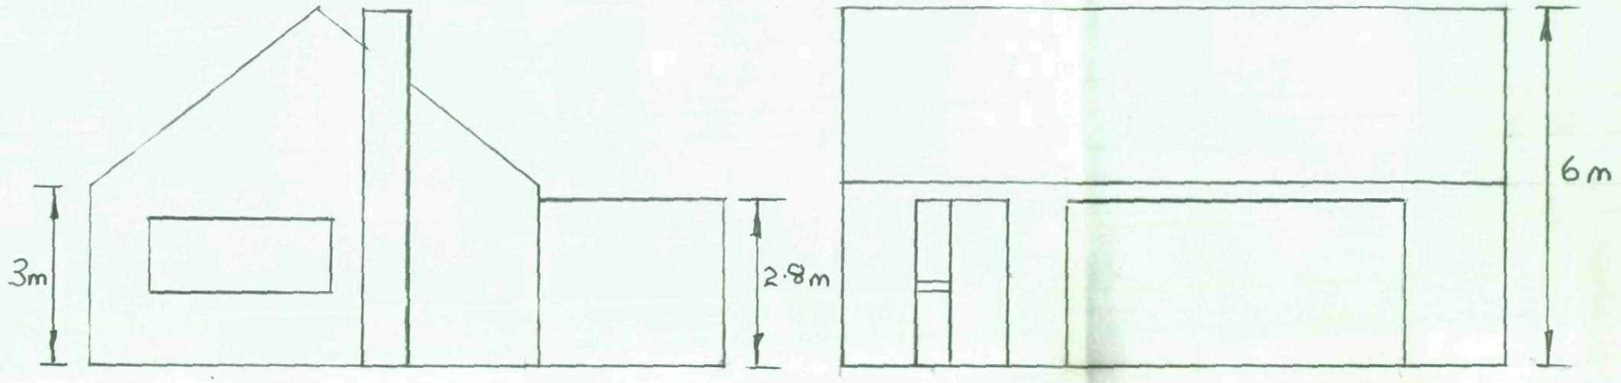


Metres

0 1 2 3 4

Scale = 1 : 100

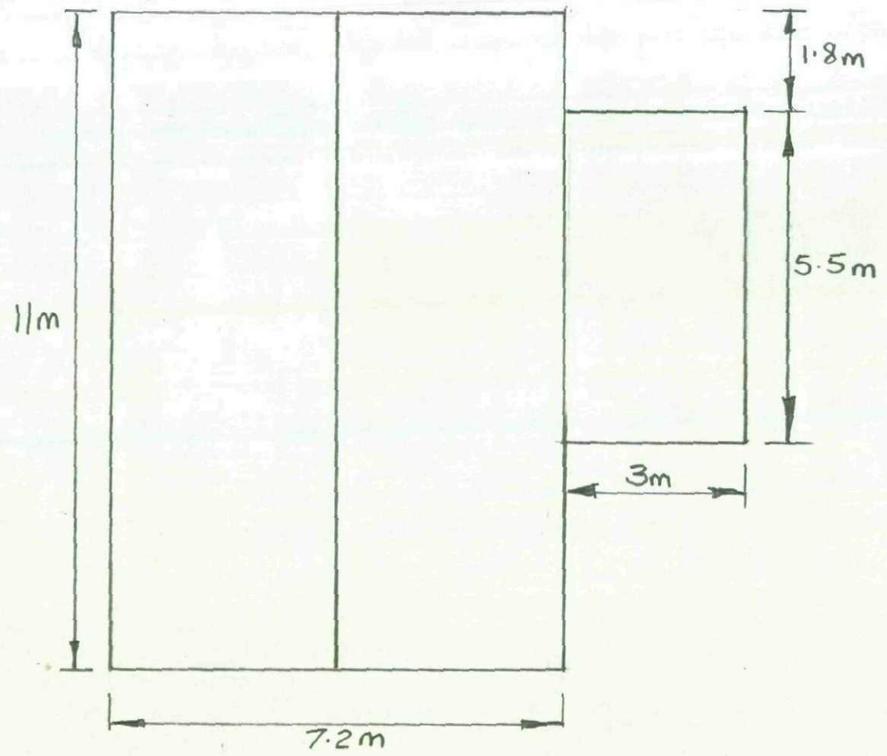

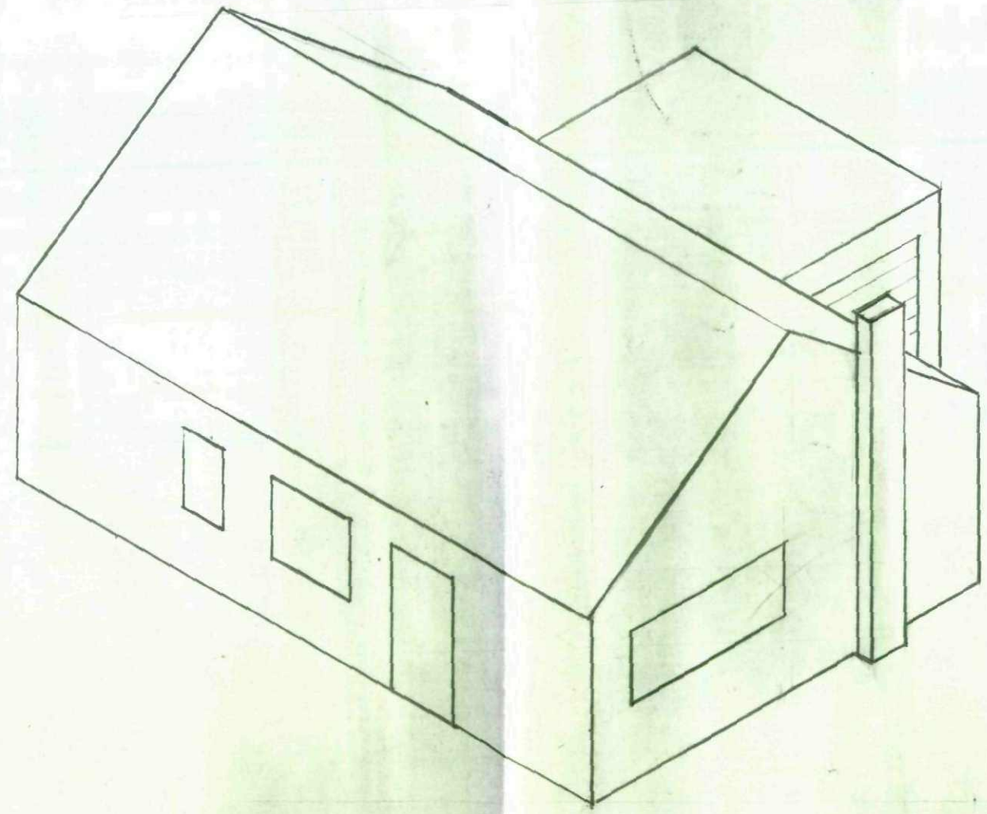

PROPOSED SINGLE STORY 3 BEDROOM BUNGALOW
BRICK BUILT TILED ROOF
MIRROR IMAGE OF EXISTING EXCEPT PORCH