The drawing is copyright © Eight One Two Architects ltd. If in doubt... ASK.
Drawing measurements shall not be obtained from scaling from the drawing. All dimensions are to be site verified prior to construction. Any discrepancies are to be reported to Eight One Two Architects ltd immediately. This drawing is to be read in conjunction with all associated drawings and specifications including all relevant sub-consultants information.

RIBA Chartered Practice

arb Architects Registration Board

Notes_



PLANNING

N

0 2 4 6 8 10m
SCALE 1:200


0 1000 2000 3000 4000 5000mm
SCALE 1:100

Note:
Surrounding contextual buildings and information are based on received ordinance survey drawings and are shown for illustrative purposes only. assumed site boundary is subject to confirmation to legal confirmation

Note:
Information is based on OS map and received information and is subject to full topographical survey.
Assumed site boundary and site constraints subject to legal confirmation.
All Legal easements and extent of existing underground services locations are subject to confirmation.



CROSS SITE SECTION DD_ AS PROPOSED_
Scale 1_200

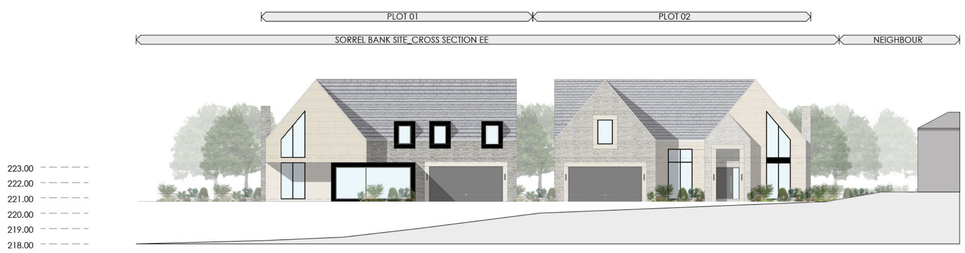

CROSS SITE SECTION EE_ AS PROPOSED_
Scale 1_200

Rev_ Date_ Amendments_ By_ Apr'd_

Eight_ OneTwo
Architects

Tel_ +44 (0)7761 570735
Email_ mail@eightonetwo.co.uk
www.eightonetwo.co.uk
Studio A5_Brooke's Mill_Armitage Bridge_Huddersfield_HD4 7NR

Drawing Status_
PLANNING

Client_
MR. ADRIAN WANT

Project_
SORREL BANK_ WORTLEY_ SHEFFIELD

Drawing Title_
AS PROPOSED_ SITE PLAN + SITE SECTIONS

Drawing Scale_	Drawn By_	Checked By_
1:100 1:200	SLD	JaL
Paper Size_	**Drawn Date_**	**Checked Date_**
A1	NOV 2023	DEC 2023

Drawing Number_
23_824 107