

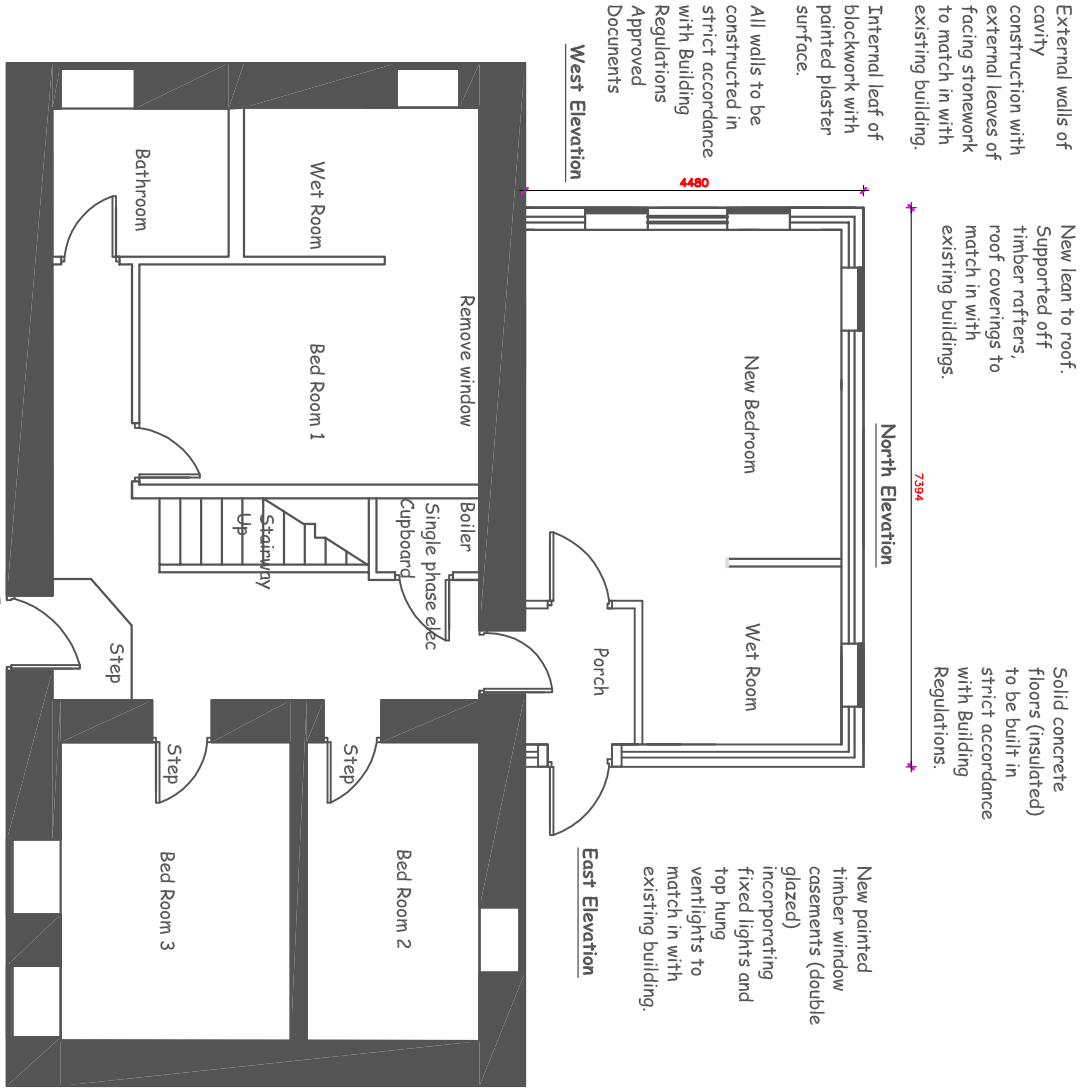
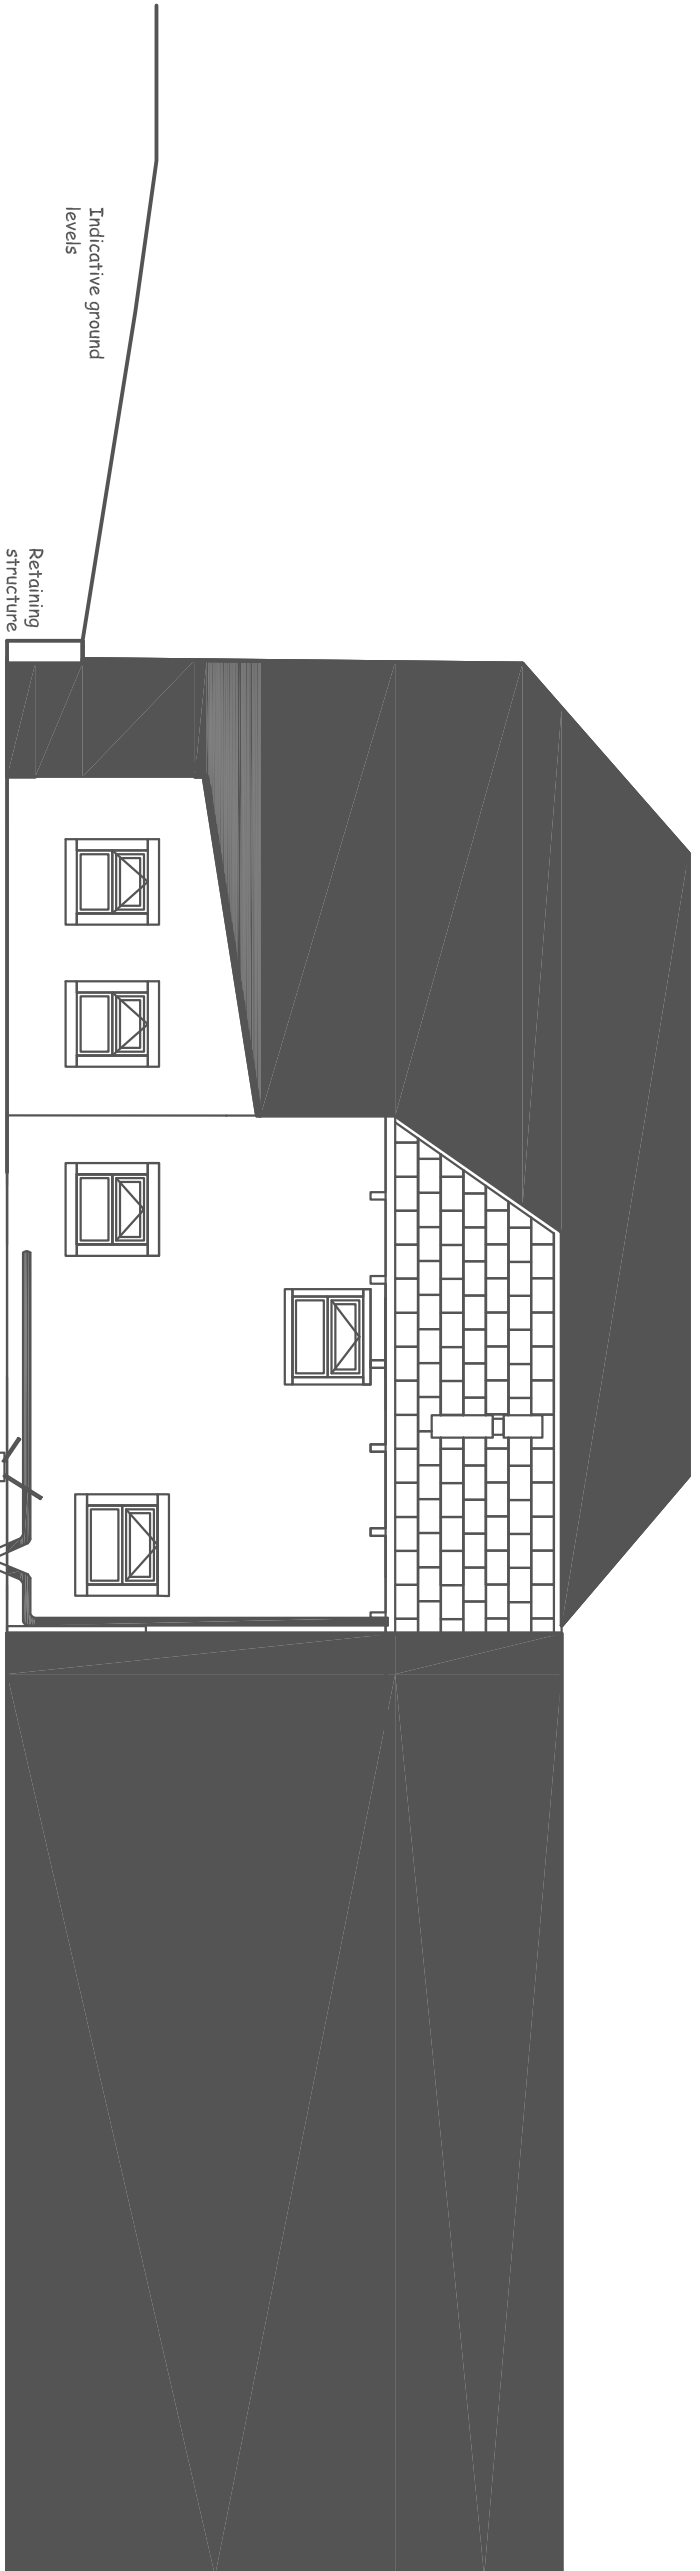
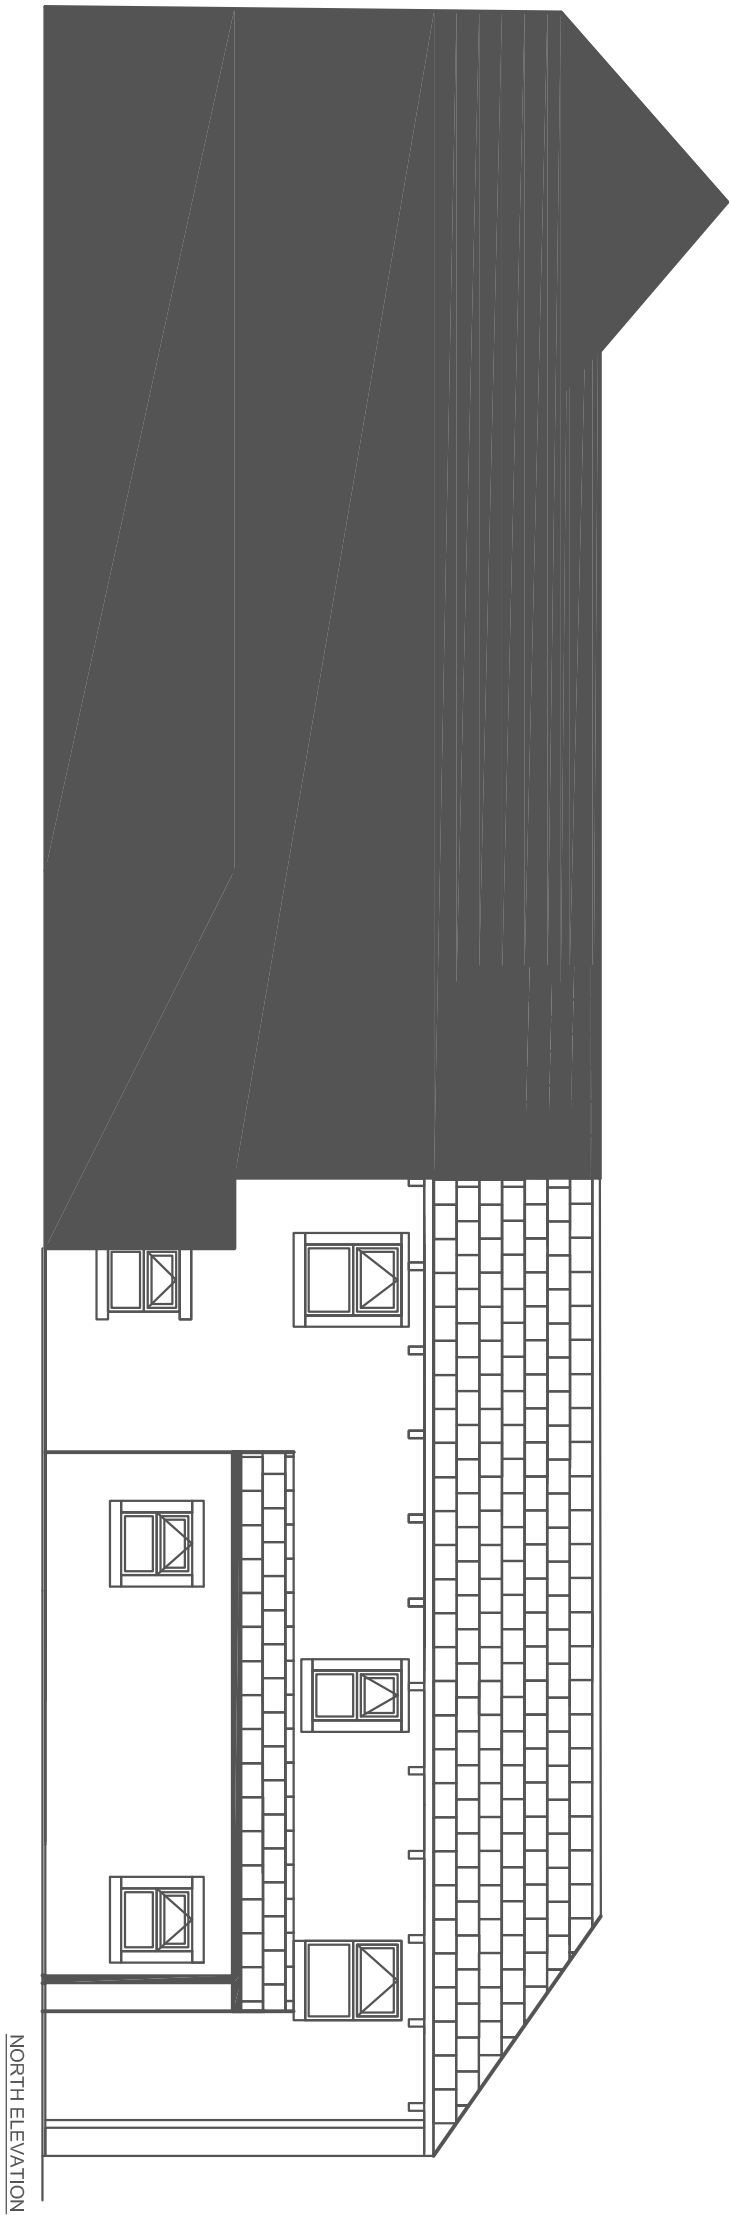


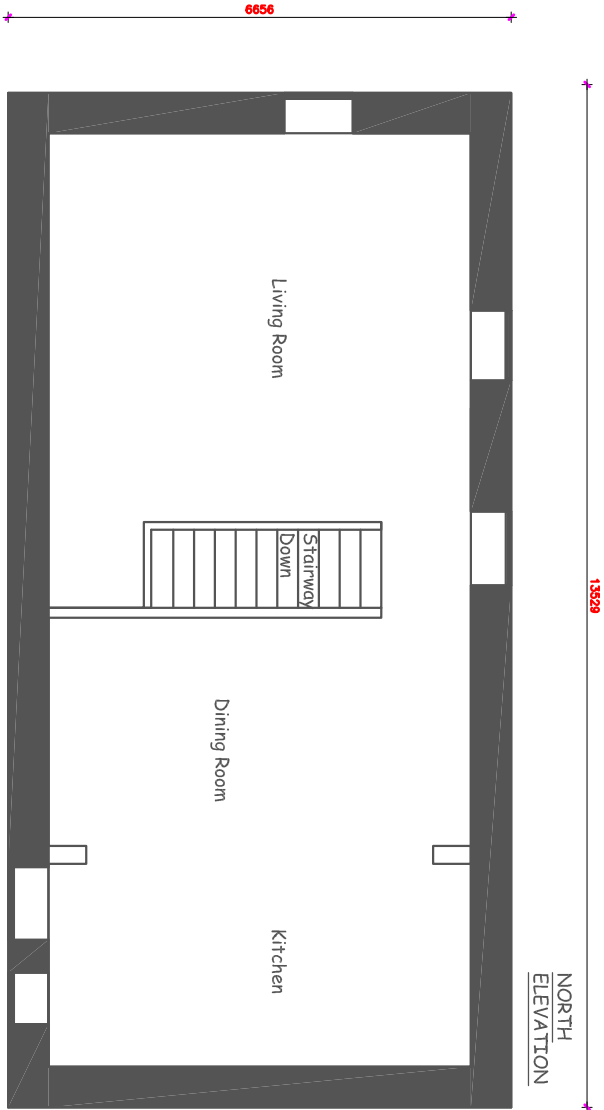

Proposed Ground Floor Layout

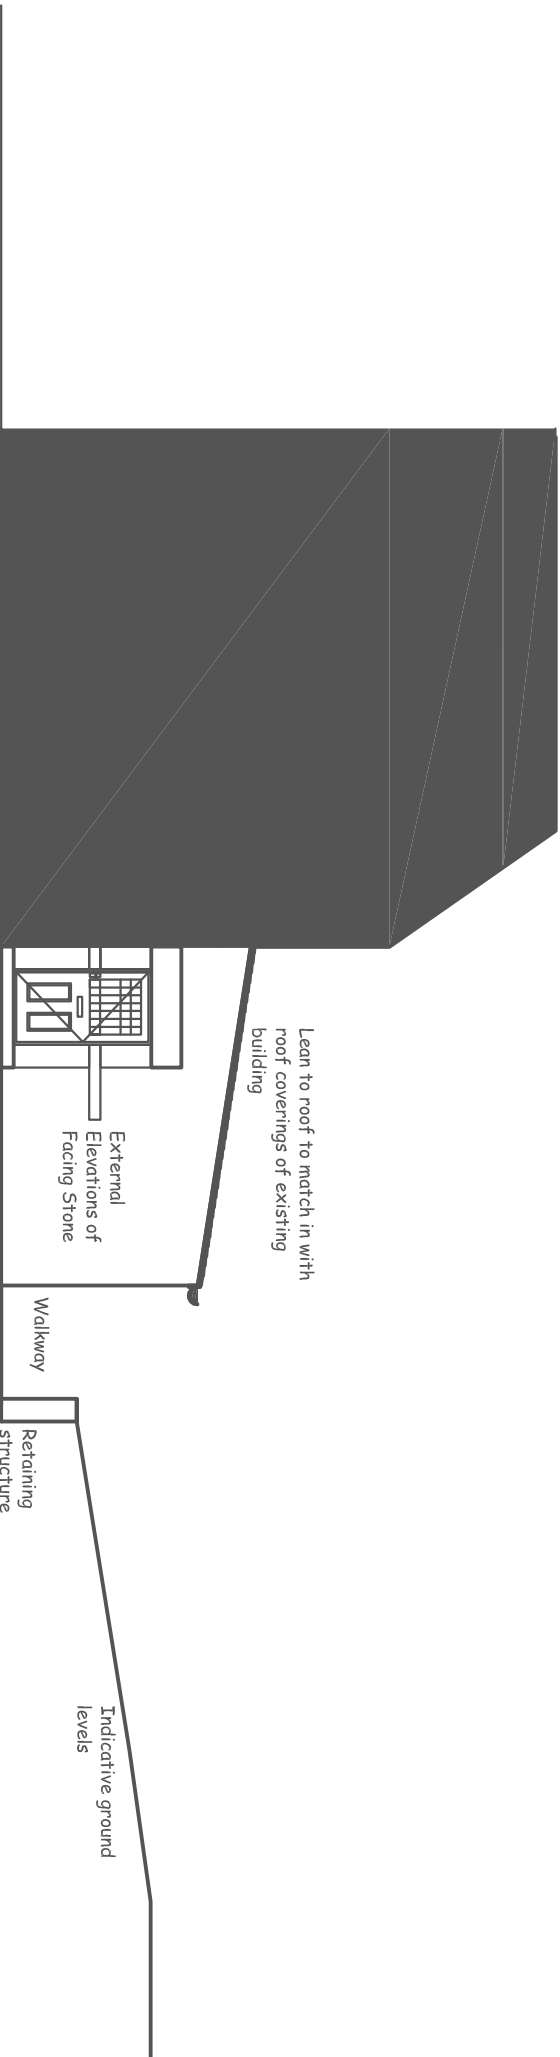

Comments		Revision		Date	
First Issue		*		10.10.12	
Status					
PLANNING					
Client					
EDWARD_NORRIS					
Project					
PROPOSED_EXTENSION HALIFAX_ROAD PENISTONE S36_7EY					
Drawing					
PROPOSED					
Job No:		Drawing No:		Revision:	
EN_001		02_P		E	
Scale:	Date:	Drawn:	Checked:		
1:100@A2	10.10.12	GW	EN		