


A (Qty 1)

Aluminium box finished ral 9005 with Pushed through opal acrylic letters and Internal led illumination
Scale 1:20

* 3780mm Ground Clearance

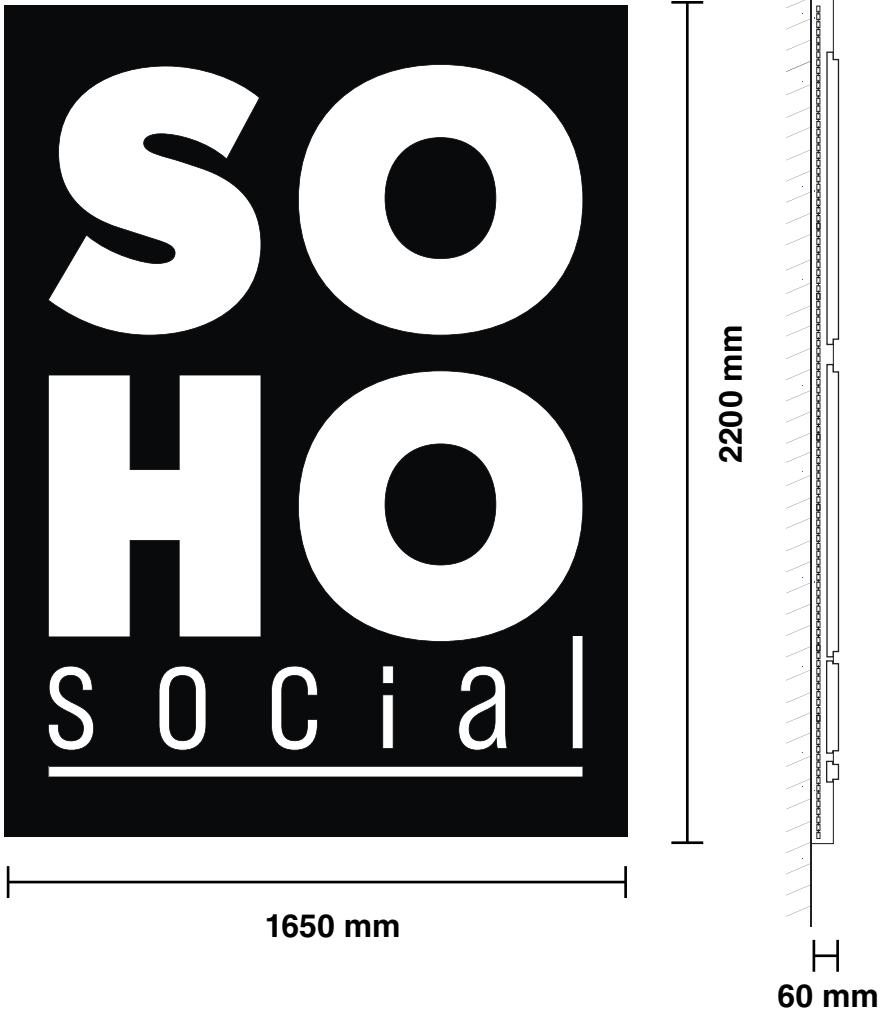

B (Qty 1)

Aluminium box finished ral 9005 with Pushed through opal acrylic letters and Internal led illumination
Scale 1:20


* 5687mm Ground Clearance



C (Qty 1)

Aluminium box finished ral 9005 with Pushed through opal acrylic letters and Internal led illumination
Fixed behind shutter
Scale 1:20

* 2290mm Ground Clearance

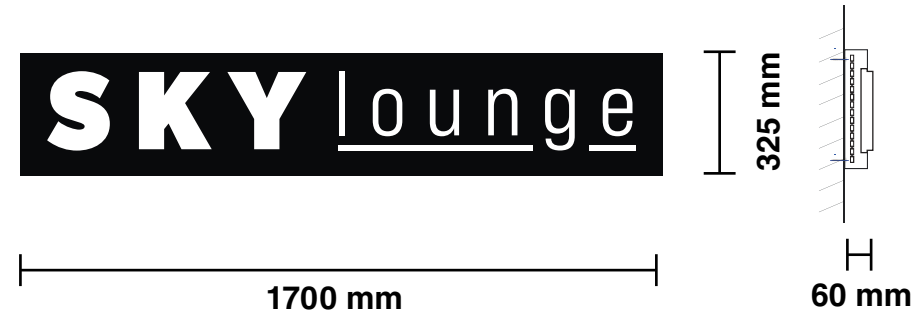

Stonegate Group

Client
Stonegate Group

Site Name/Location
SOHO Social - Barnsley

Date Drawn/Designer
03 10 23 / CS

Project Number
00000

Colours




Upper Render, Panels



Lower Render, Flags



Letters & Faces

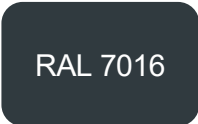

Window Frames

Fonts
Gibson Bold
Bebas Neue Book

SIGNAGE

PLANNING




THIS DOCUMENT IS THE PROPERTY OF
PROJECTS GROUP AND
MUST NOT BE COPIED OR REPRODUCED
WITH OUT EXPRESS CONSENT.

D (Qty 2)

Printed d/s farbic flags fixed onto
Projecting arms
Scale 1:20

* 4460mm Ground Clearance

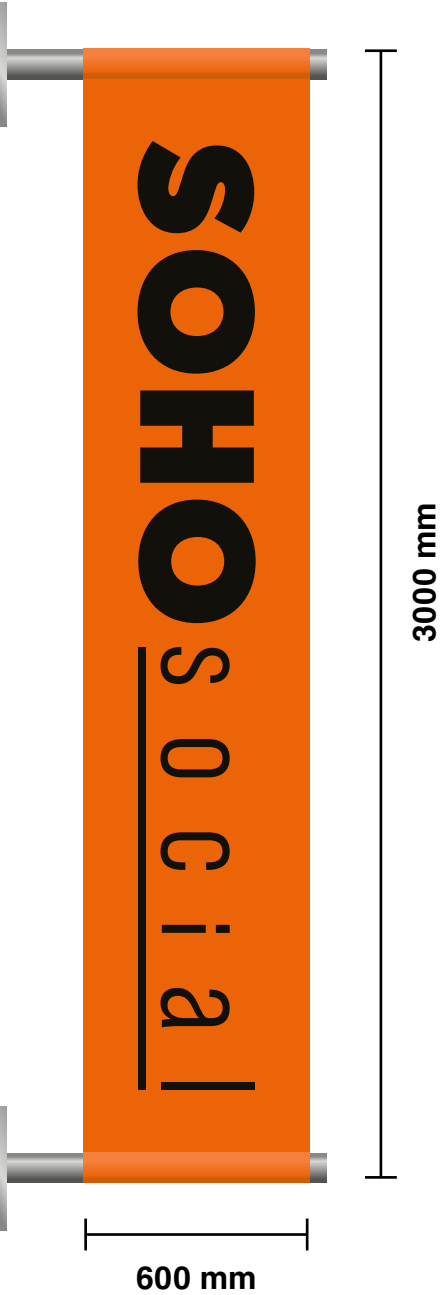

E (Qty 1)

Vinyl text to door
Scale 1:20

* 982mm Ground Clearance



F (Qty 1)

Vinyl text to wall
Scale 1:20


* 500mm Ground Clearance



G (Qty 7)

New LED up/down lights finished black
SCALE 1:10

* 2130mm, 2290mm, 2474mm, 2650mm, 2820mm, 3015mm, 3190mm Ground Clearance

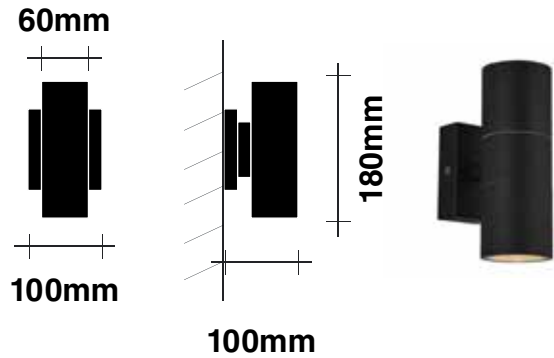

Stonegate Group

Client
Stonegate Group

Site Name/Location
SOHO Social - Barnsley

Date Drawn/Designer
03 10 23 / CS

Project Number
00000

Colours

RAL 9005

Upper Render, Panels

RAL 2011

Lower Render, Flags

White /
Opal Acrylic

Letters & Faces

RAL 7016

Window Frames

Fonts
Gibson Bold
Bebas Neue Book

SIGNAGE


PLANNING

projectsgroup


THIS DOCUMENT IS THE PROPERTY OF
PROJECTS GROUP AND
MUST NOT BE COPIED OR REPRODUCED
WITH OUT EXPRESS CONSENT.



FRONT ELEVATION
SCALE 1:100

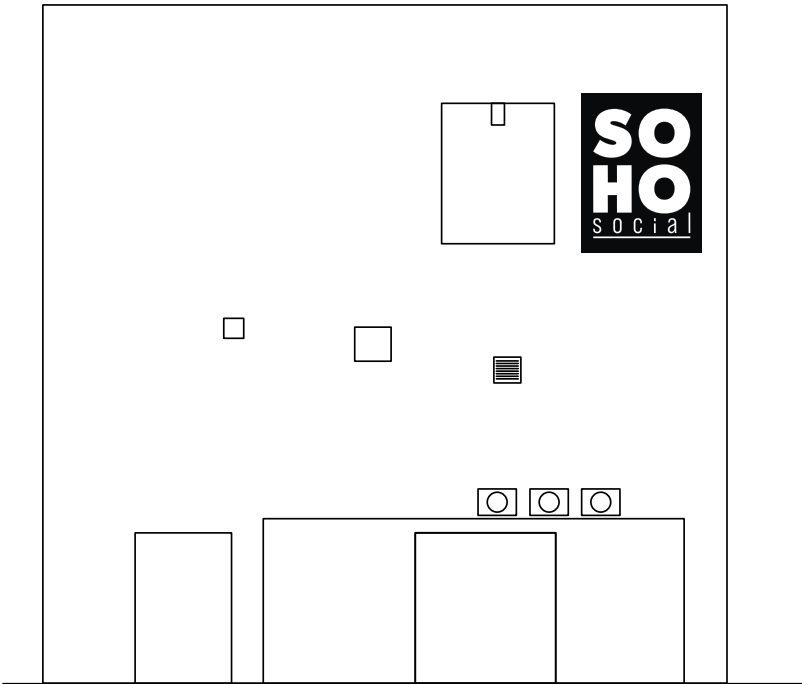

REAR ELEVATION
SCALE 1:100

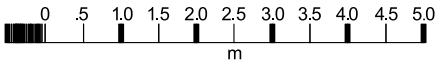

SCALE 1:100 @A3

**PROPOSED
ELEVATIONS**

PLANNING




THIS DOCUMENT IS THE PROPERTY OF
PROJECTS GROUP AND
MUST NOT BE COPIED OR REPRODUCED
WITH OUT EXPRESS CONSENT.

 - LINE INDICATES PROPERTY BOUNDARY



SCALE 1:1250


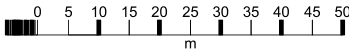


OS PLAN


PLANNING



THIS DOCUMENT IS THE PROPERTY OF
PROJECTS GROUP AND
MUST NOT BE COPIED OR REPRODUCED
WITH OUT EXPRESS CONSENT.

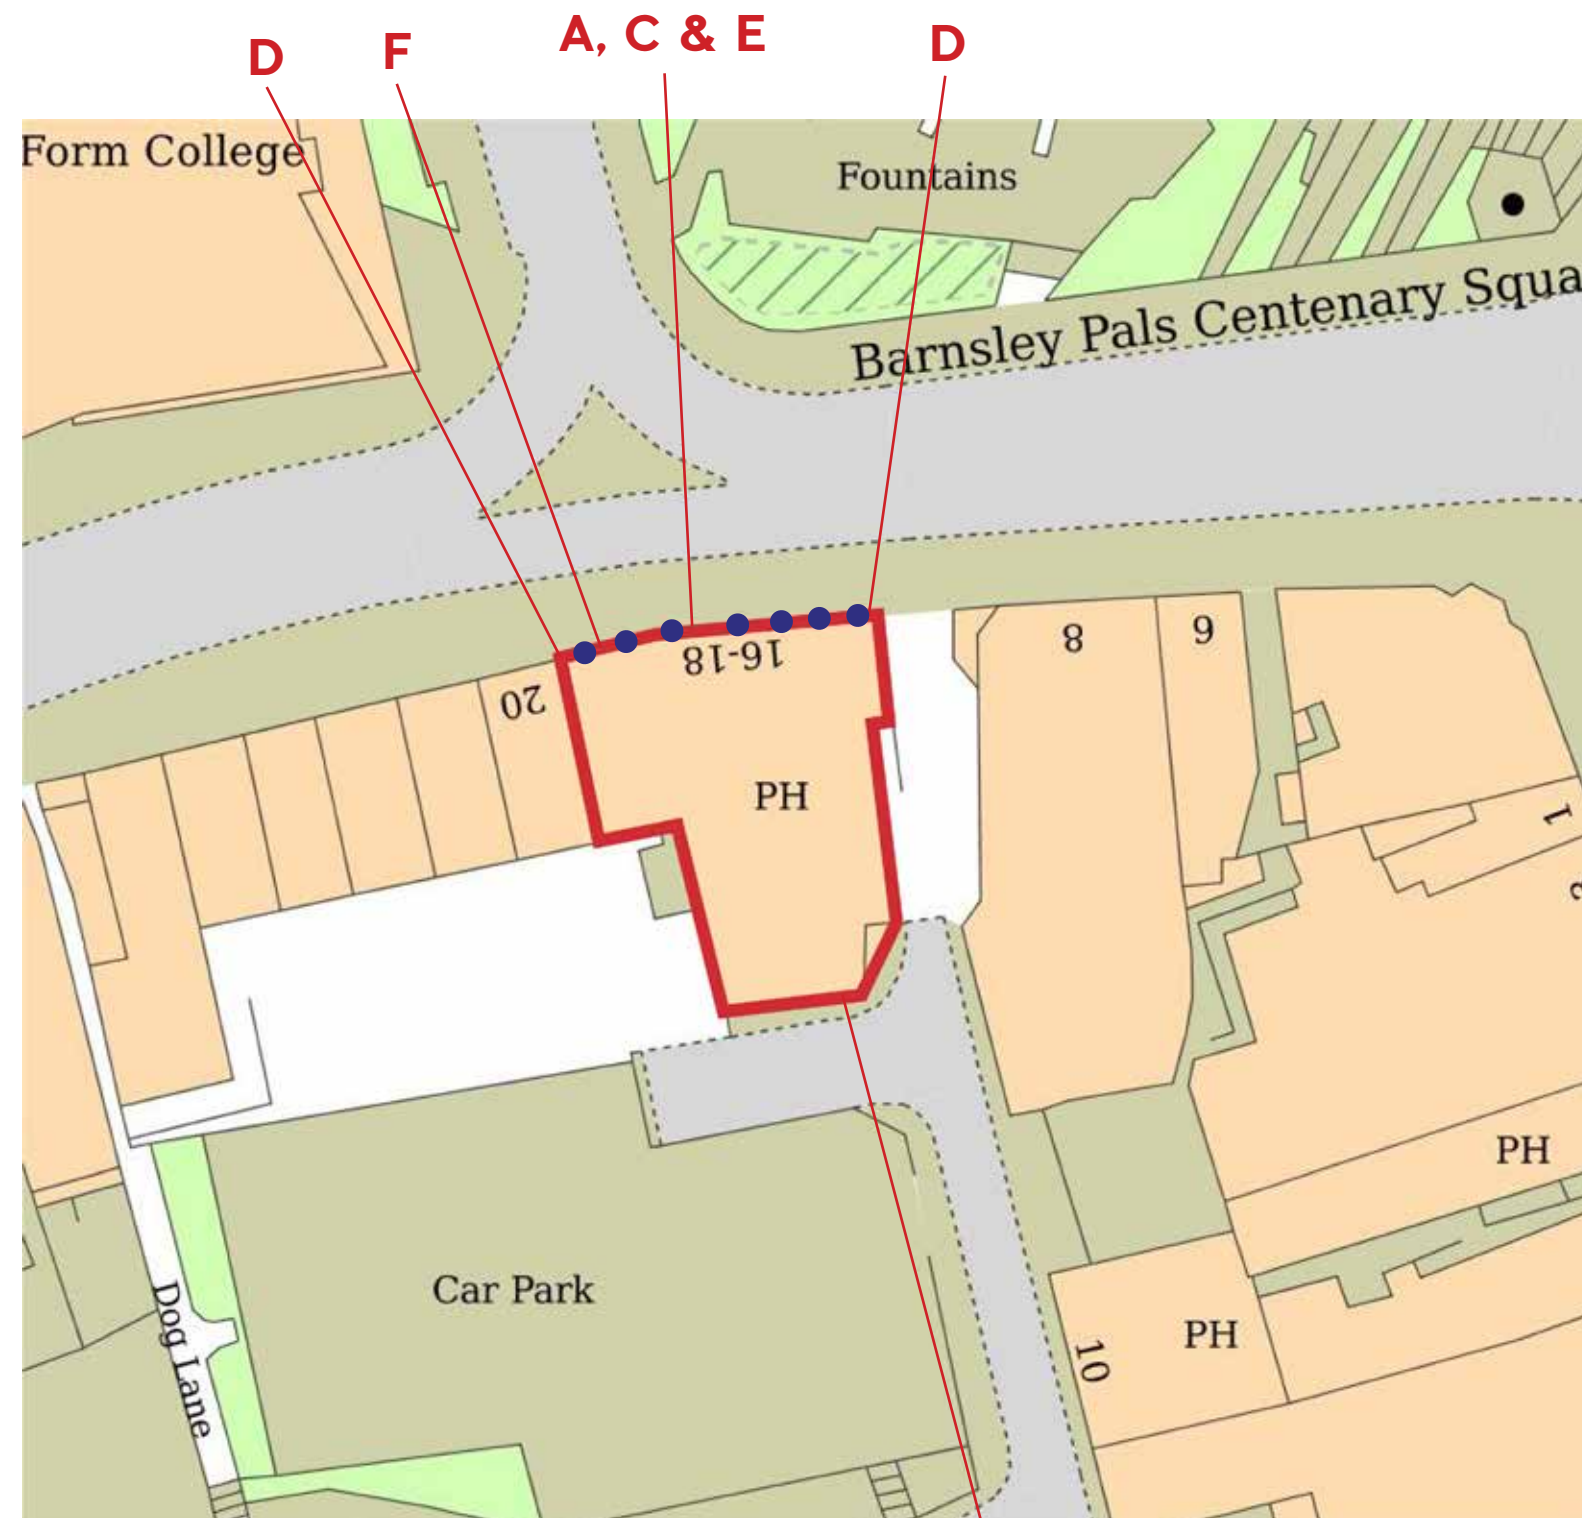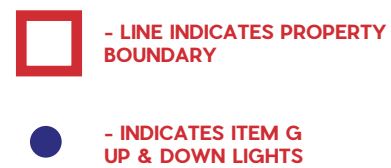

Scale 1:500

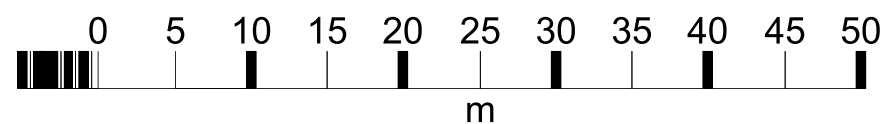

LOCATION
PLAN

PLANNING

