
117

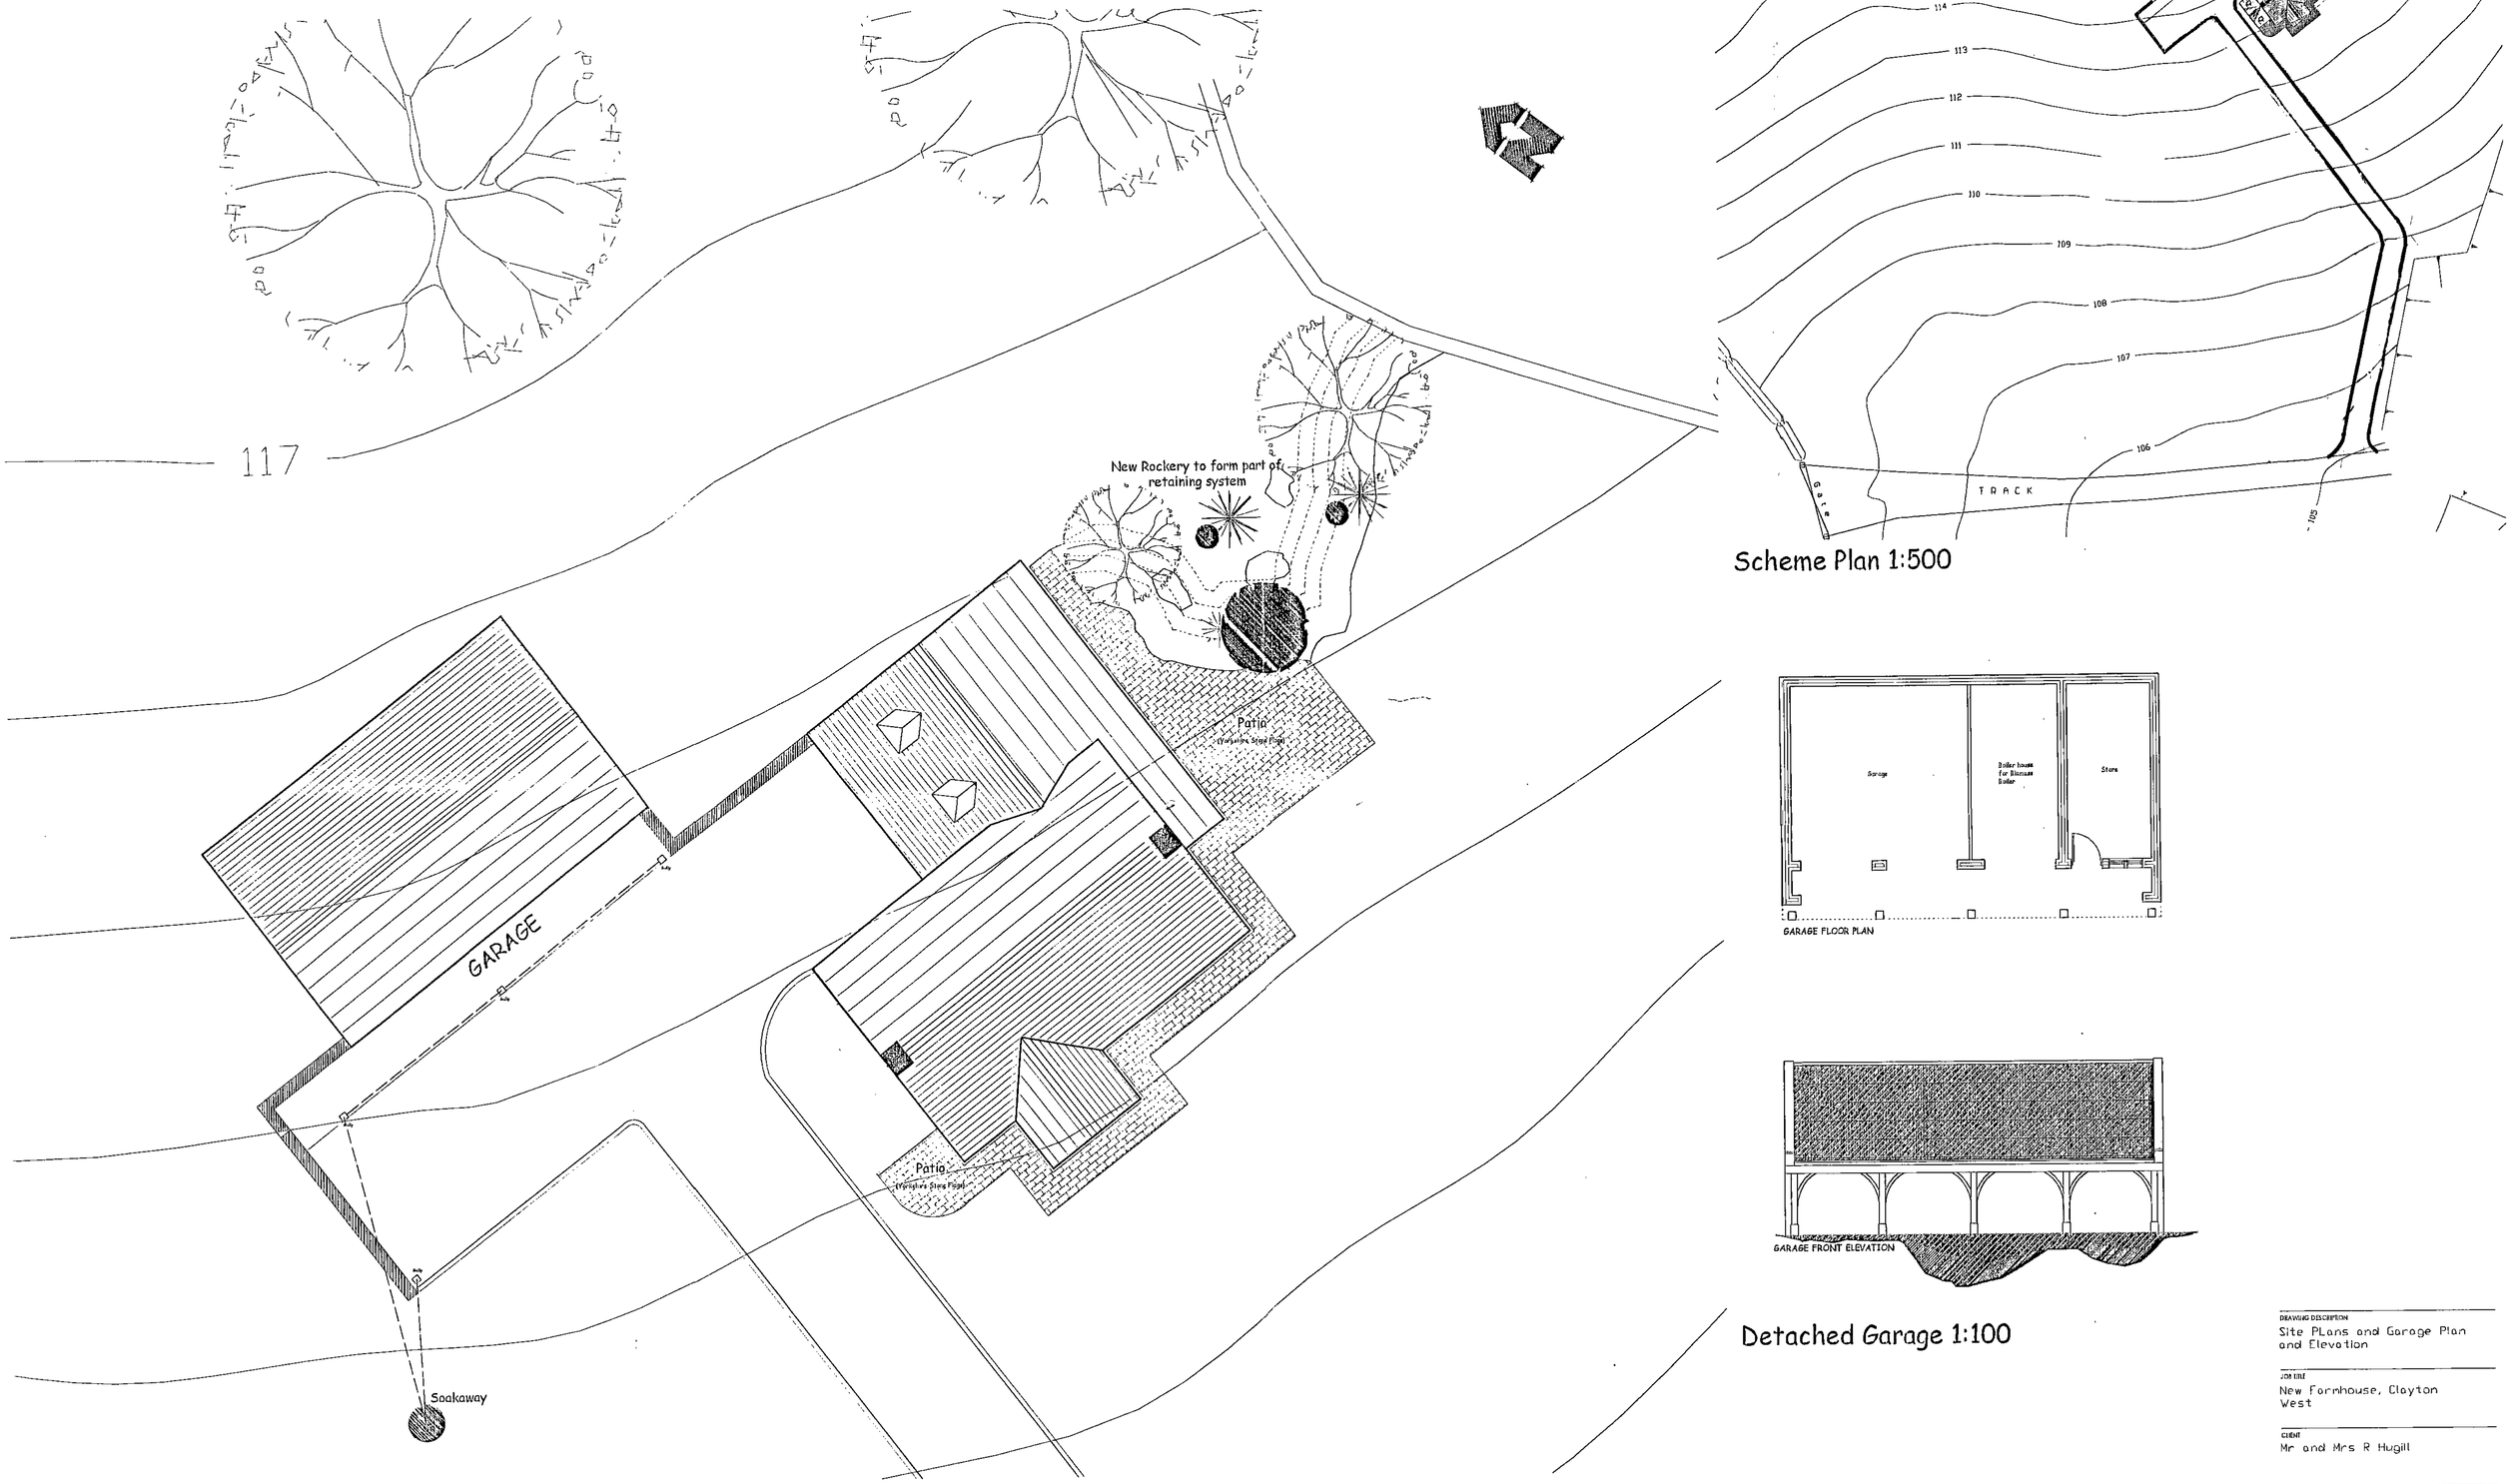

Roof Plan 1:100

Scheme Plan 1:500

GARAGE FLOOR PLAN

GARAGE FRONT ELEVATION

Detached Garage 1:100

CMR
10 JUN 2008


DRAWING DESCRIPTION
Site PLans and Garage Plan and Elevation

JOB TITLE
New Farmhouse, Clayton West


CLIENT
Mr and Mrs R Hugill

DRAWN BY		SCALE 1:50 @ A1	
DATE JAN 2008		DRAWING NO. 004/00-02	REVISION -
CHECKED			

Yorkshire County Properties

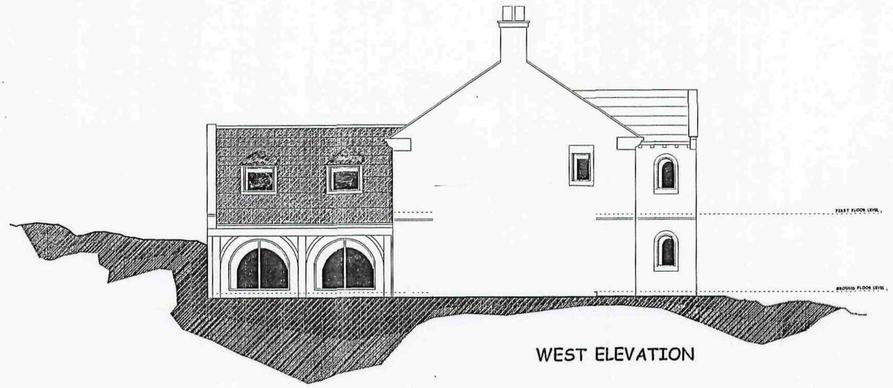


WEST ELEVATION

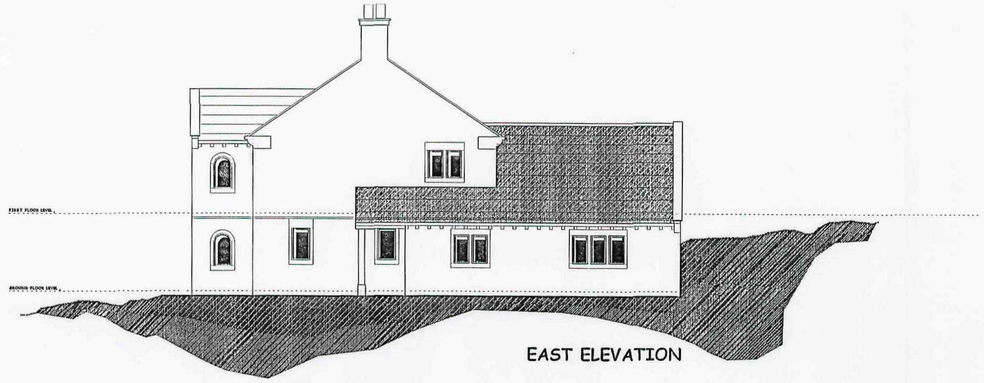

EAST ELEVATION




GROUND FLOOR PLAN

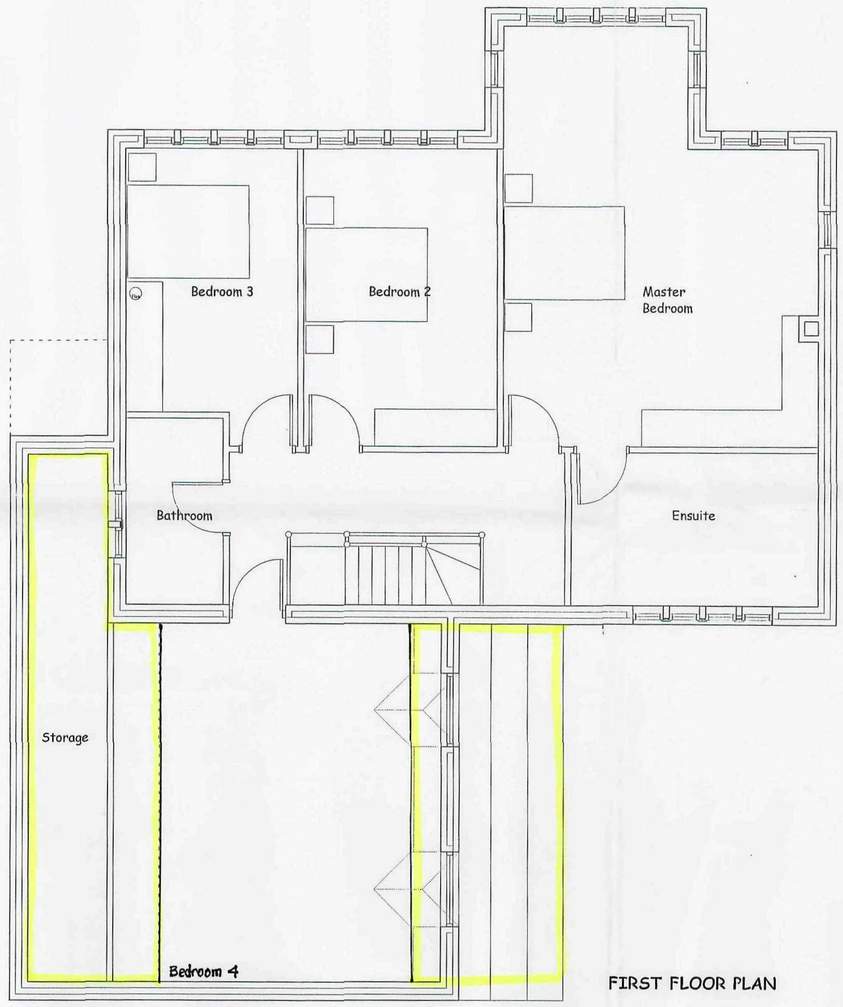

FIRST FLOOR PLAN



SOUTH ELEVATION

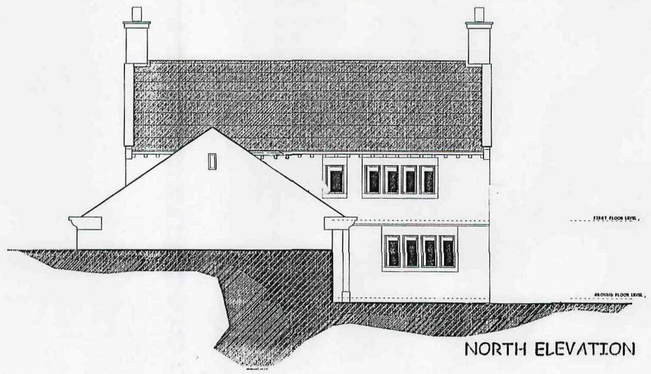

NORTH ELEVATION

CMR
10 JUN 2008

DRAWING DESCRIPTION
Ground and First Floor Plans and Elevations

JOB TITLE
New Farmhouse, Clayton West

CLIENT
Mr and Mrs R Hugill

DRAWN BY
SCALE 1:50 @ A1
DATE JAN 2008
DRAWING NO. 004/00-01
REVISION -
CHECKED

Yorkshire County Properties



CMR
10 JUN 2008

DRAWING DESCRIPTION
PROPOSED SITE PLAN

JOB TITLE
New Farm Clayton West

CLIENT
Mr and Mrs R Hugill

DRAWN BY

DATE JAN 2008

CHECKED

SCALE 1:100 @ A2

DRAWING NO. 004/90-01

REVISION -

Yorkshire Country Properties