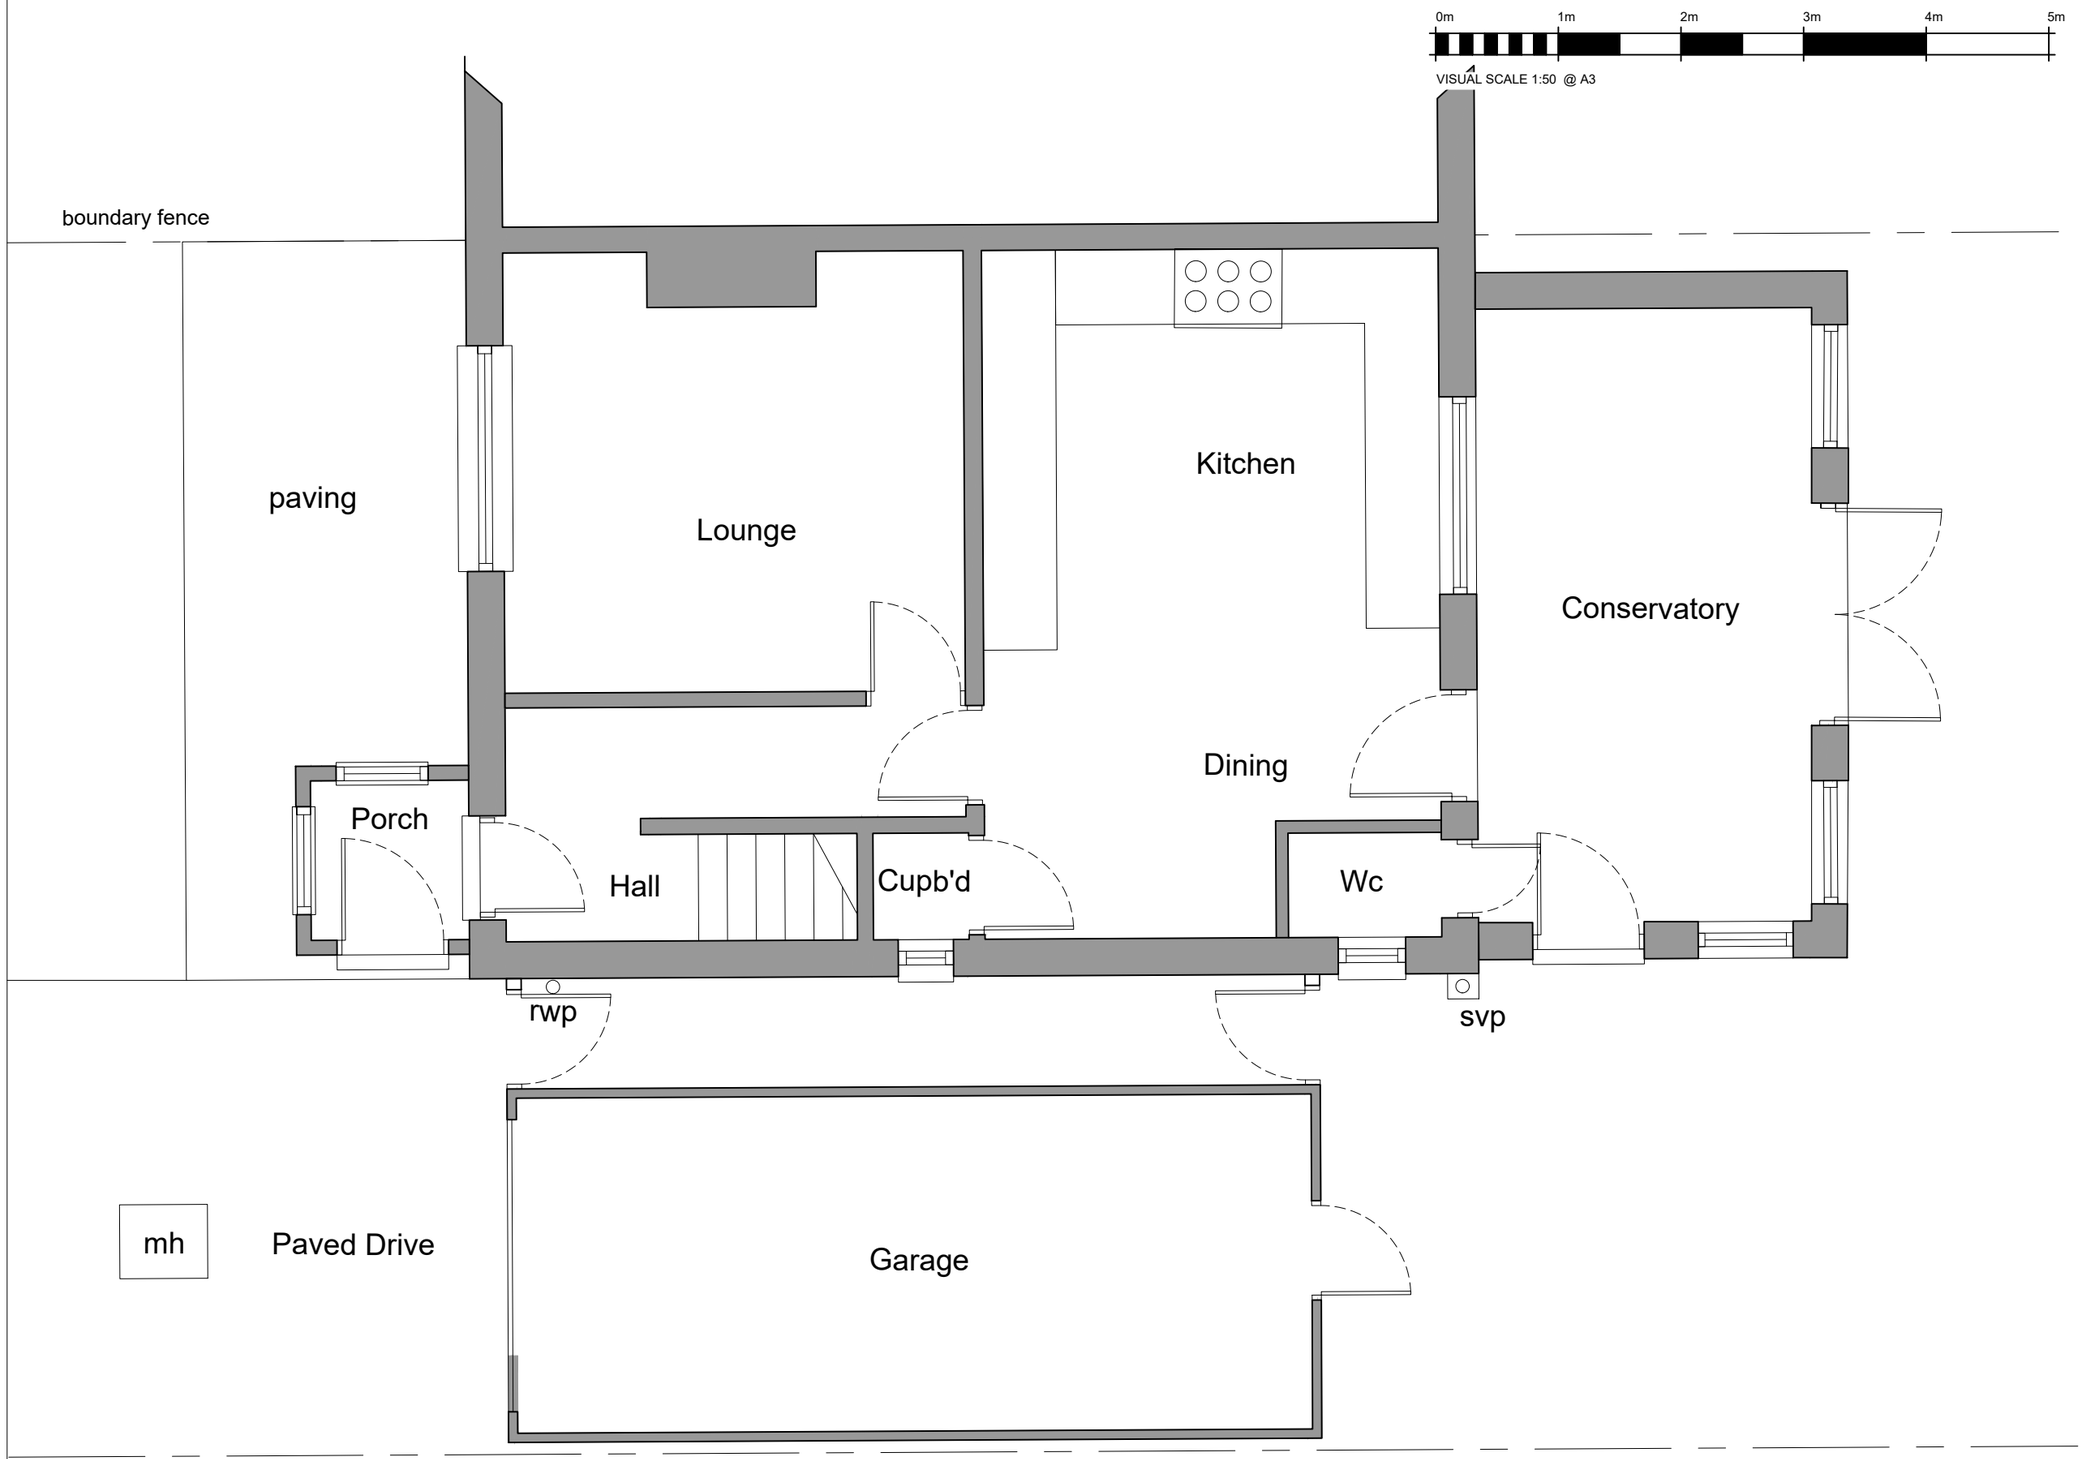

Existing Ground Floor Plan

A3

Do not scale from this drawing

The contractor is to check all dimensions on site and report any discrepancies to the architect

All rights described in chapter IV of the copyright, designs and patents act 1988 have been generally asserted

Notes

Rev	Description	Date	By	Chk
P1	Planning Issue			
C1	Initial Issue	10/11/26		

Telephone 0780 146 4190 / 01226 341234

J.S.S INSTALLATIONS LTD
CONSERVATORY & PVCu SPECIALISTS

Project

53 Stubbs Road
Wombwell
For Mr & Mrs Kay

Drawing

Existing Floor Plan

Scale	Drawn	Date
1:50	JSS	10/11/26

Drawing Purpose	Status
FOR COMMENT	S3

Ref.	Rev.
DK - 00-A-2000	C1