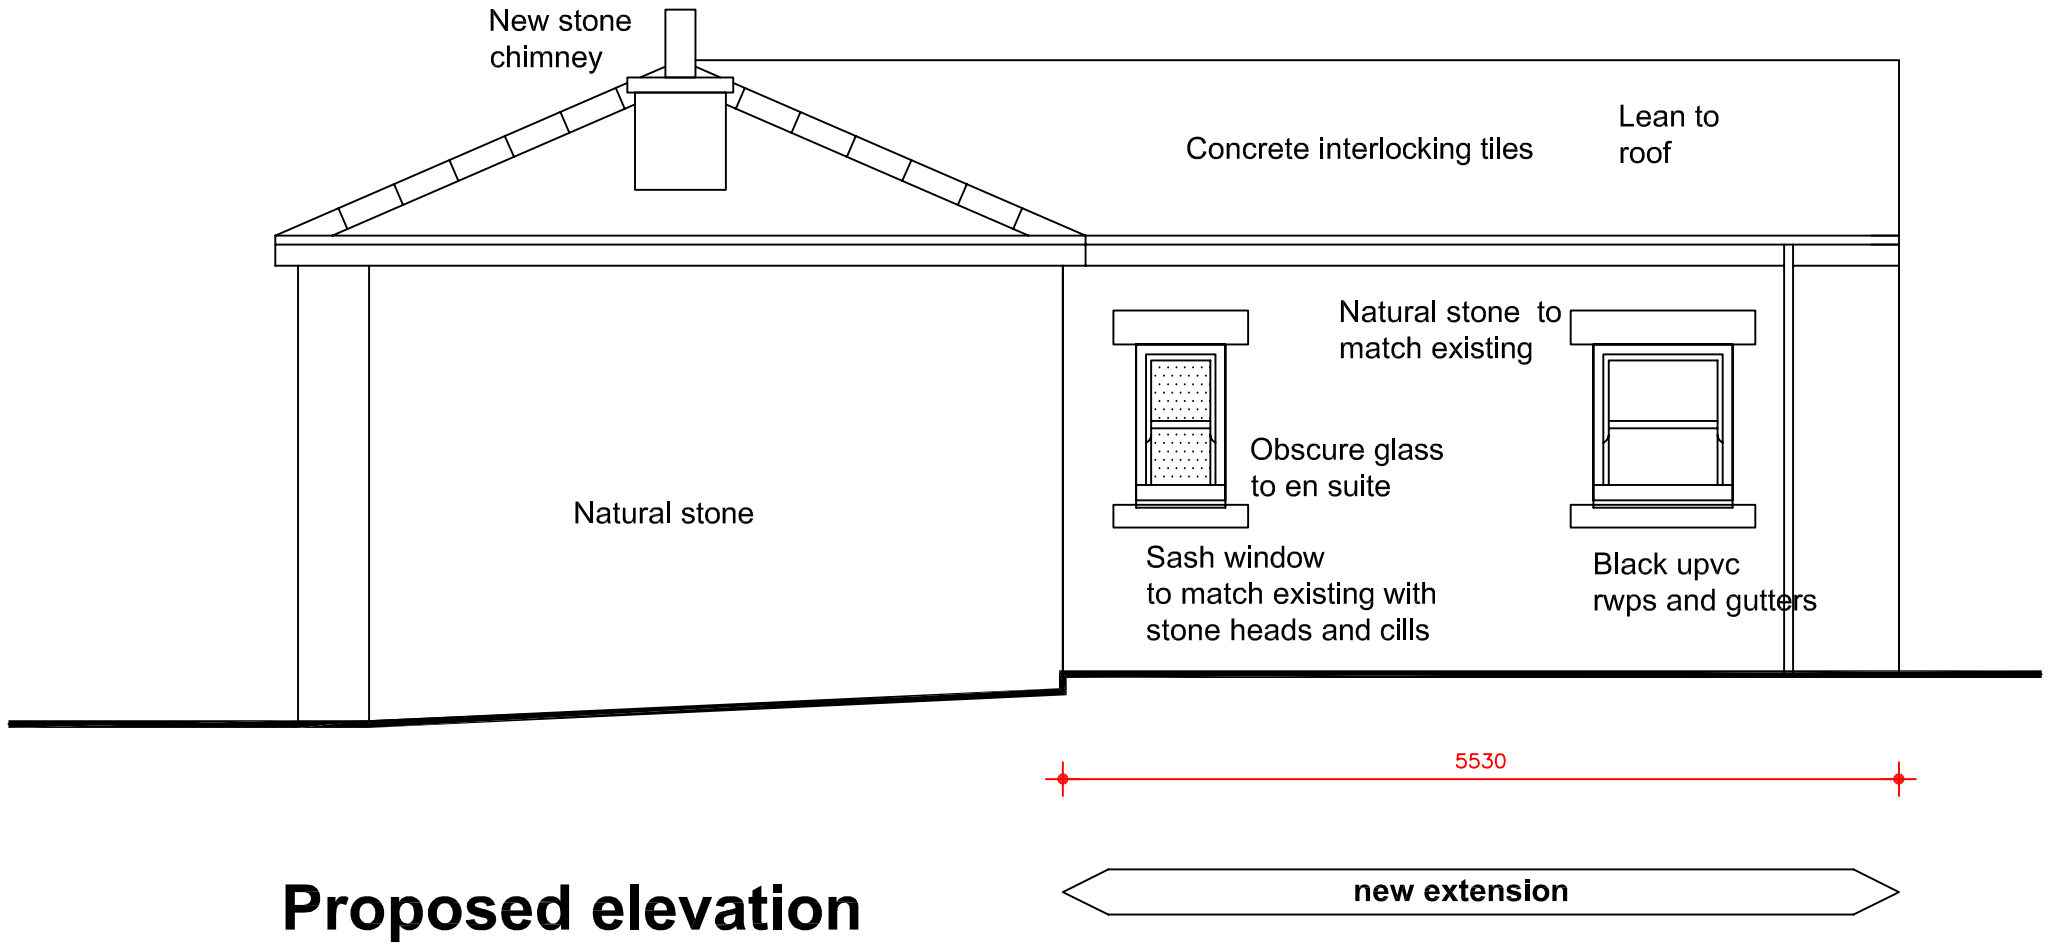



# Proposed elevation
# 1:50

| | | |
|---|---|---|
| Revisions | B Lean to roof added | 19-09-14 |
| Revisions | A. Extension reduced to 5530mm | 19-08-14 |

This drawing is for planning permission only and is not a construction drawing.

| | | | |
|---|---|---|---|
| Drawing Title | PROPOSED-ELEVATION | | |
| Job No. - Dwg No. | TN/2014/7 | . | - |
| Client: | Terry Naylor<br>Westfield House Farm;Brockholes Lane;<br>Pennistone; Sheffield<br>S36 9FB | | |
| Scale. | 1:50 | | |