


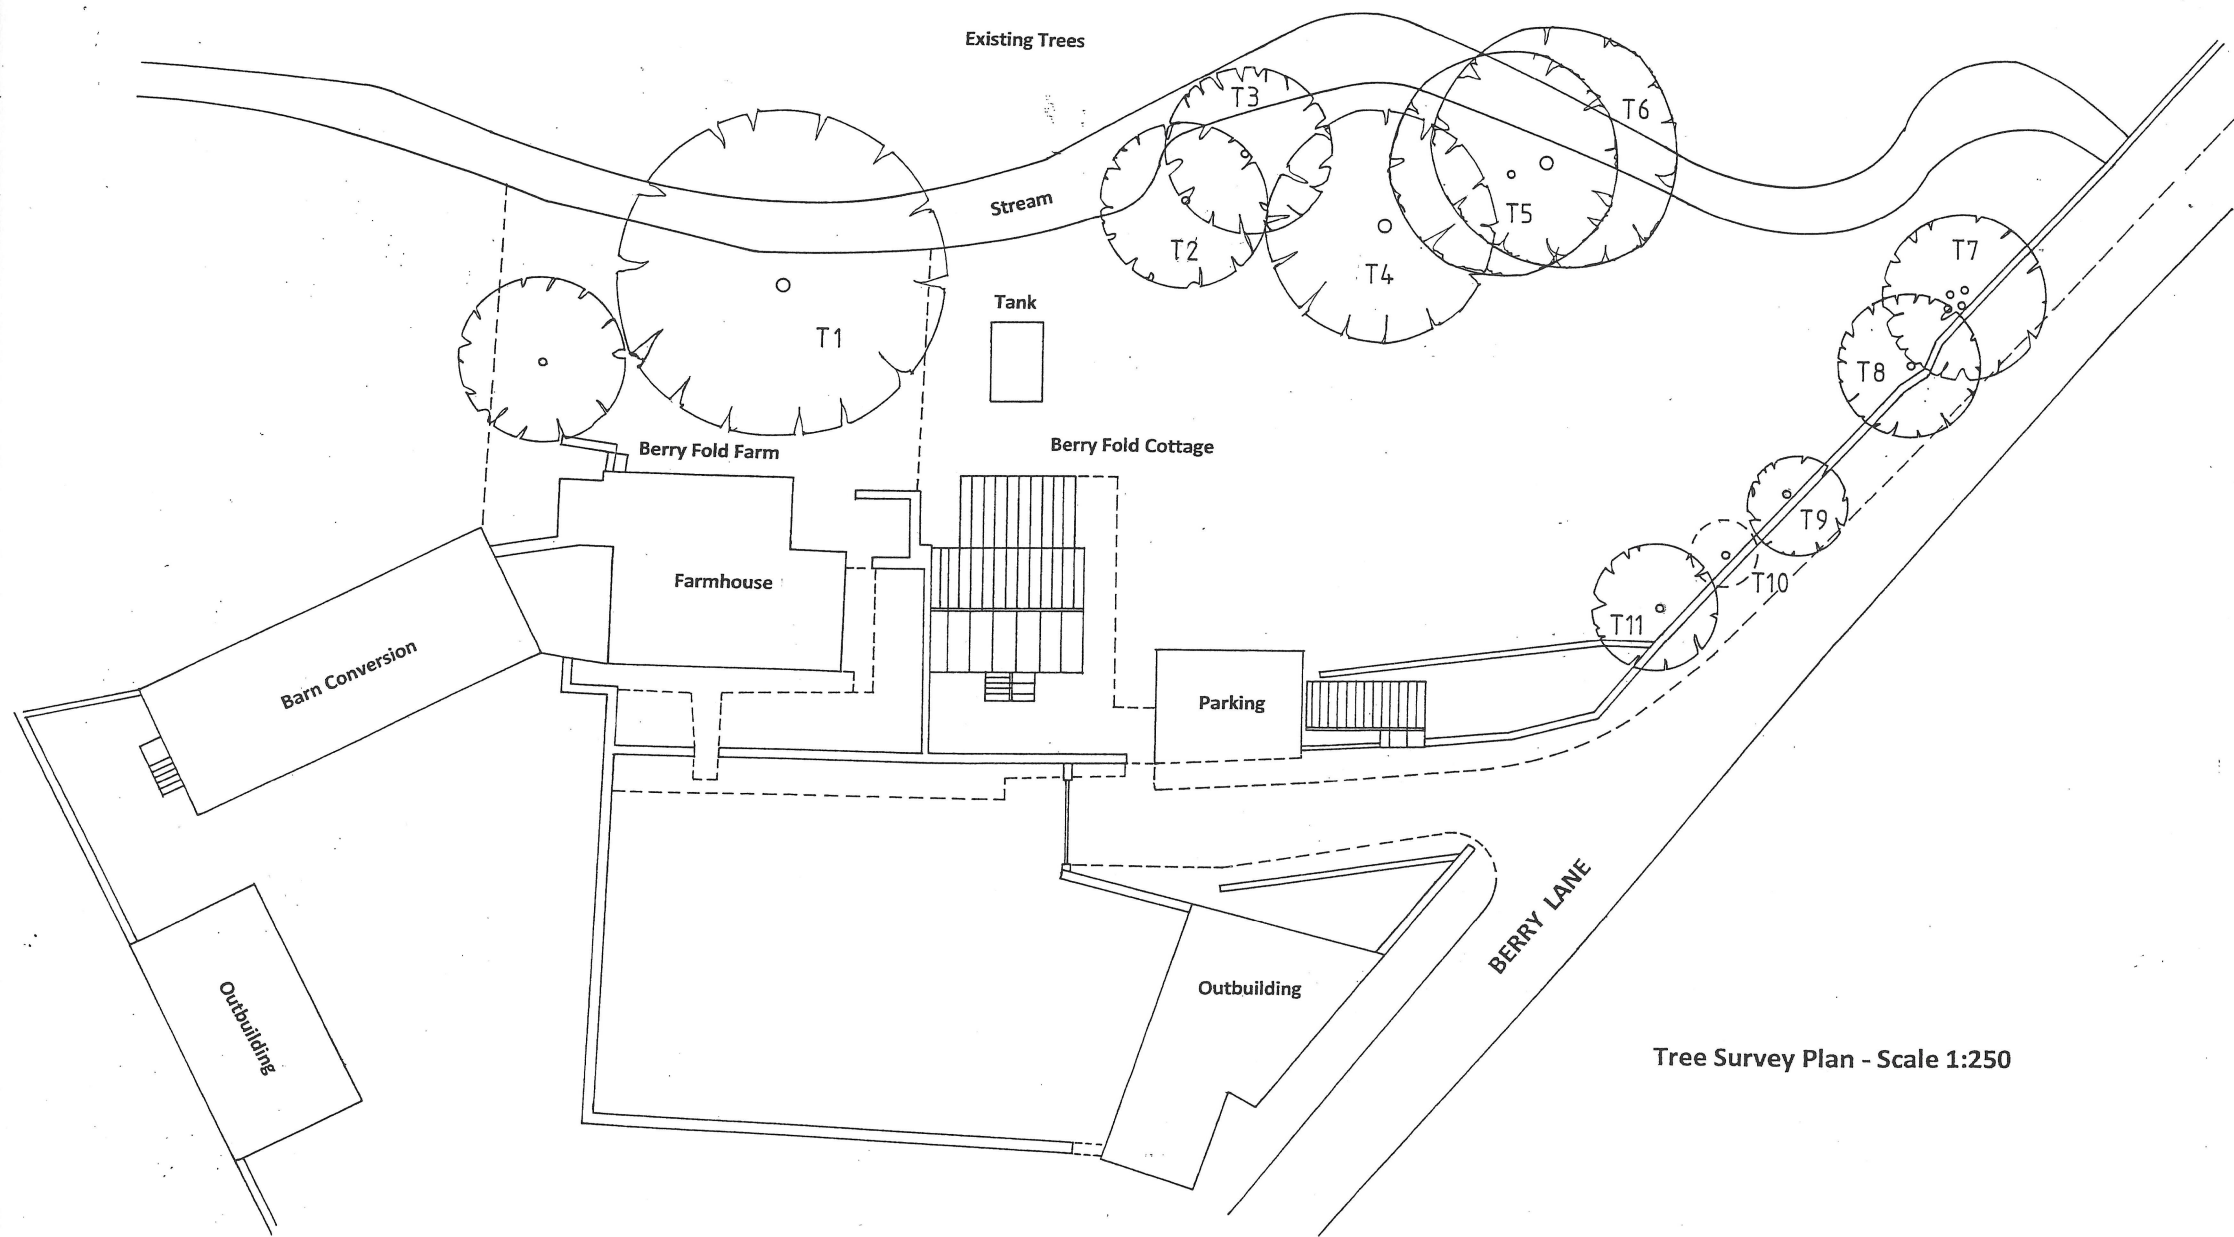

Tree Survey Plan - Scale 1:250