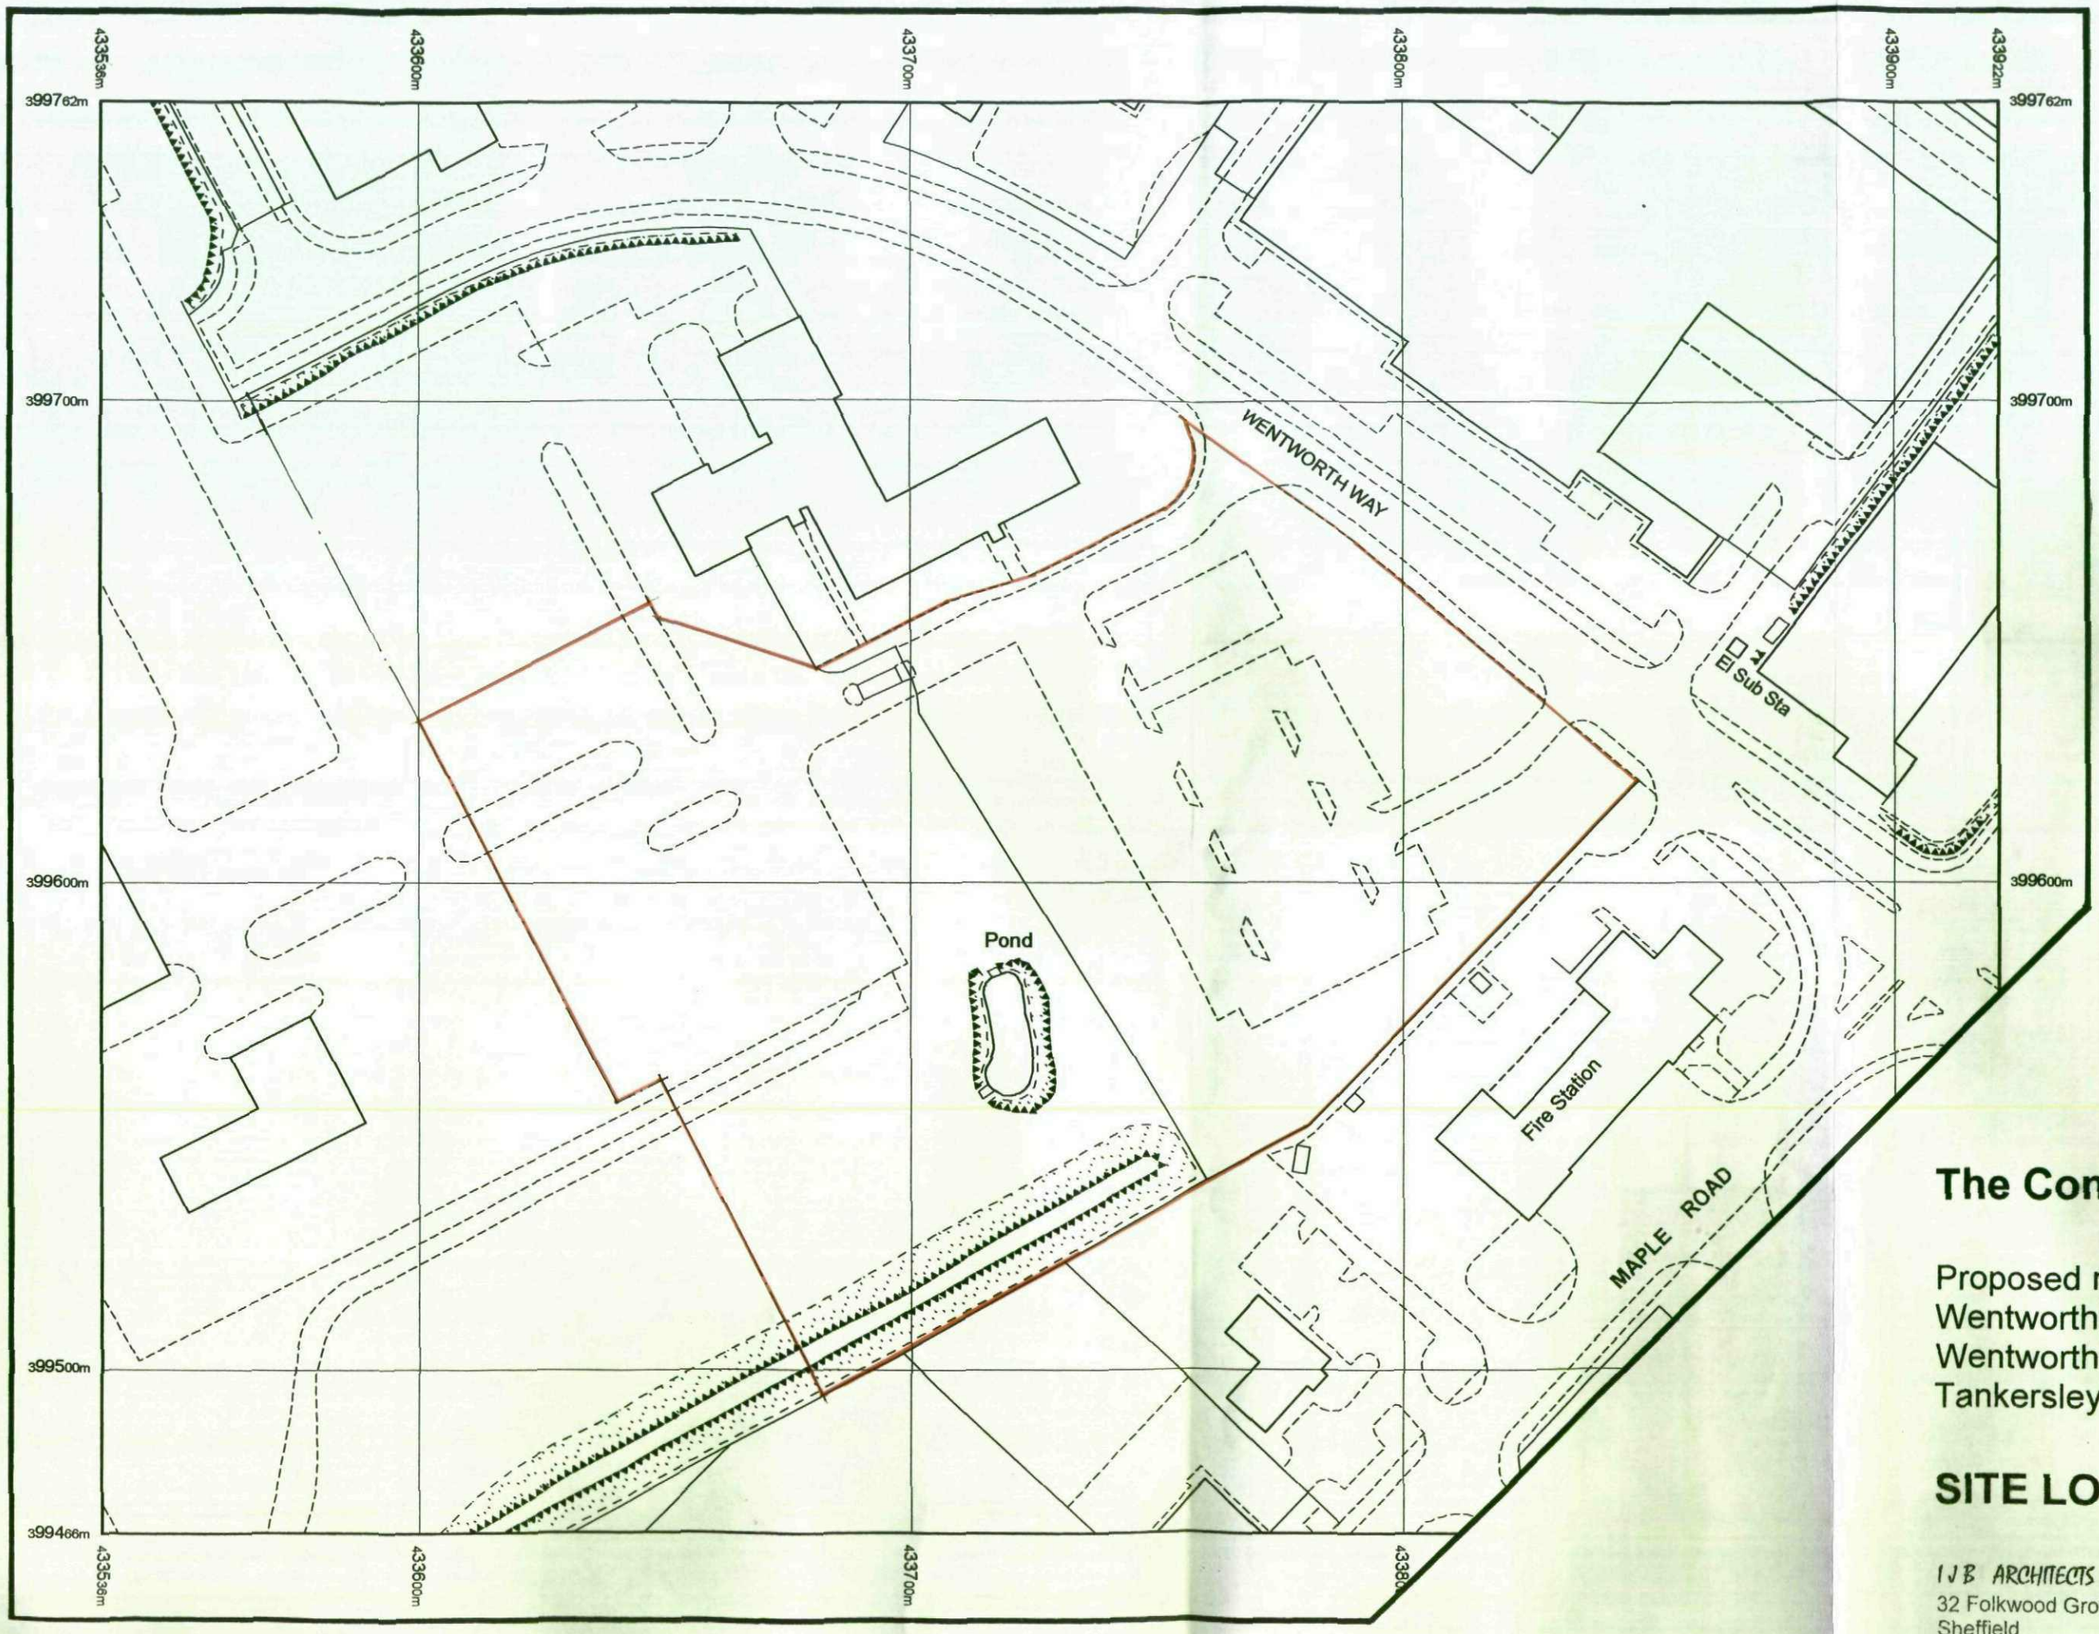


NORTH

The Company Shop Ltd.

Proposed new unit at
Wentworth Way
Wentworth Industrial Park
Tankersley

SITE LOCATION PLAN

IJB ARCHITECTS
32 Folkwood Grove
Sheffield
S11 7TF
Tel: 07939 878 226

089. 15. PL 01

scale 1 : 1 250

May 2009