


Previous Impermeable area - 945m2

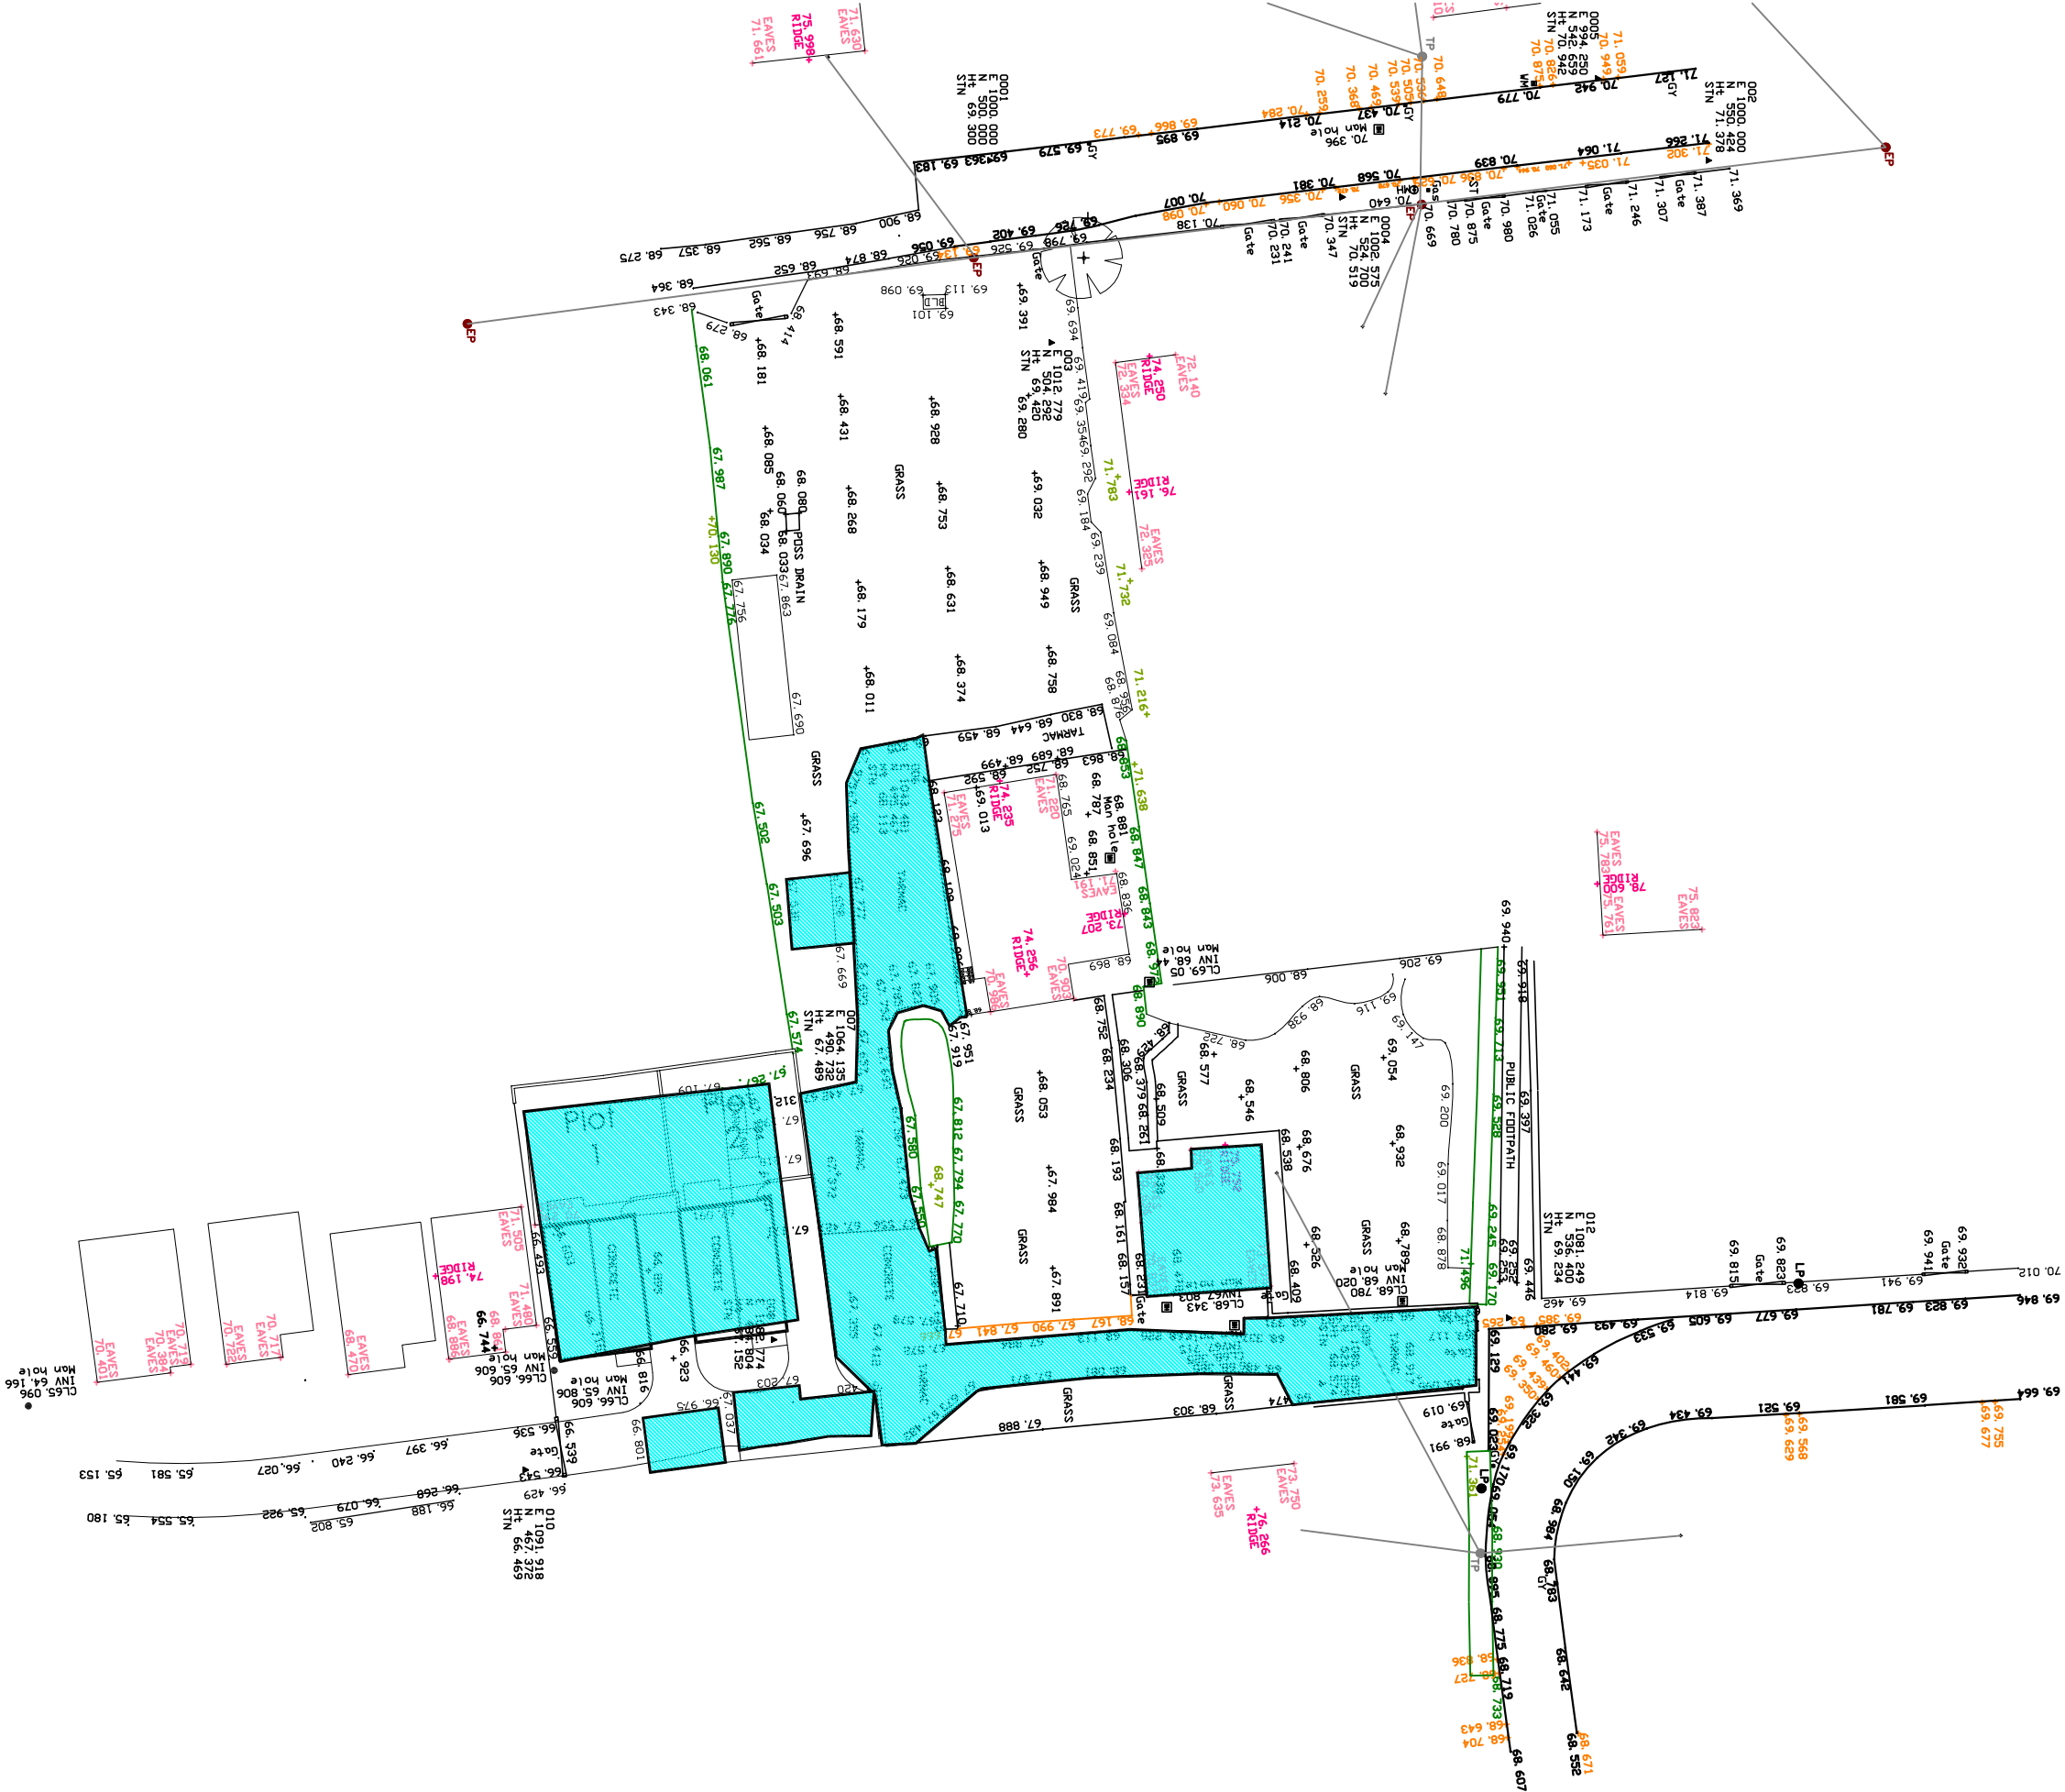

CL6.966
INV 64.500
Man hole
D11098 278
N 421 329
STN

Rev	Details	Date	Drawn	CHK
KSL Design				
Warren Walk Royston, Barnsley				
Existing impermeable areas				
Dwg No. : STE/7/11/04		Drawn : AST		
Date : 7-6-17		Checked :		
Scale : 1:500		Copyright © Shaun Tonge Engineering		