


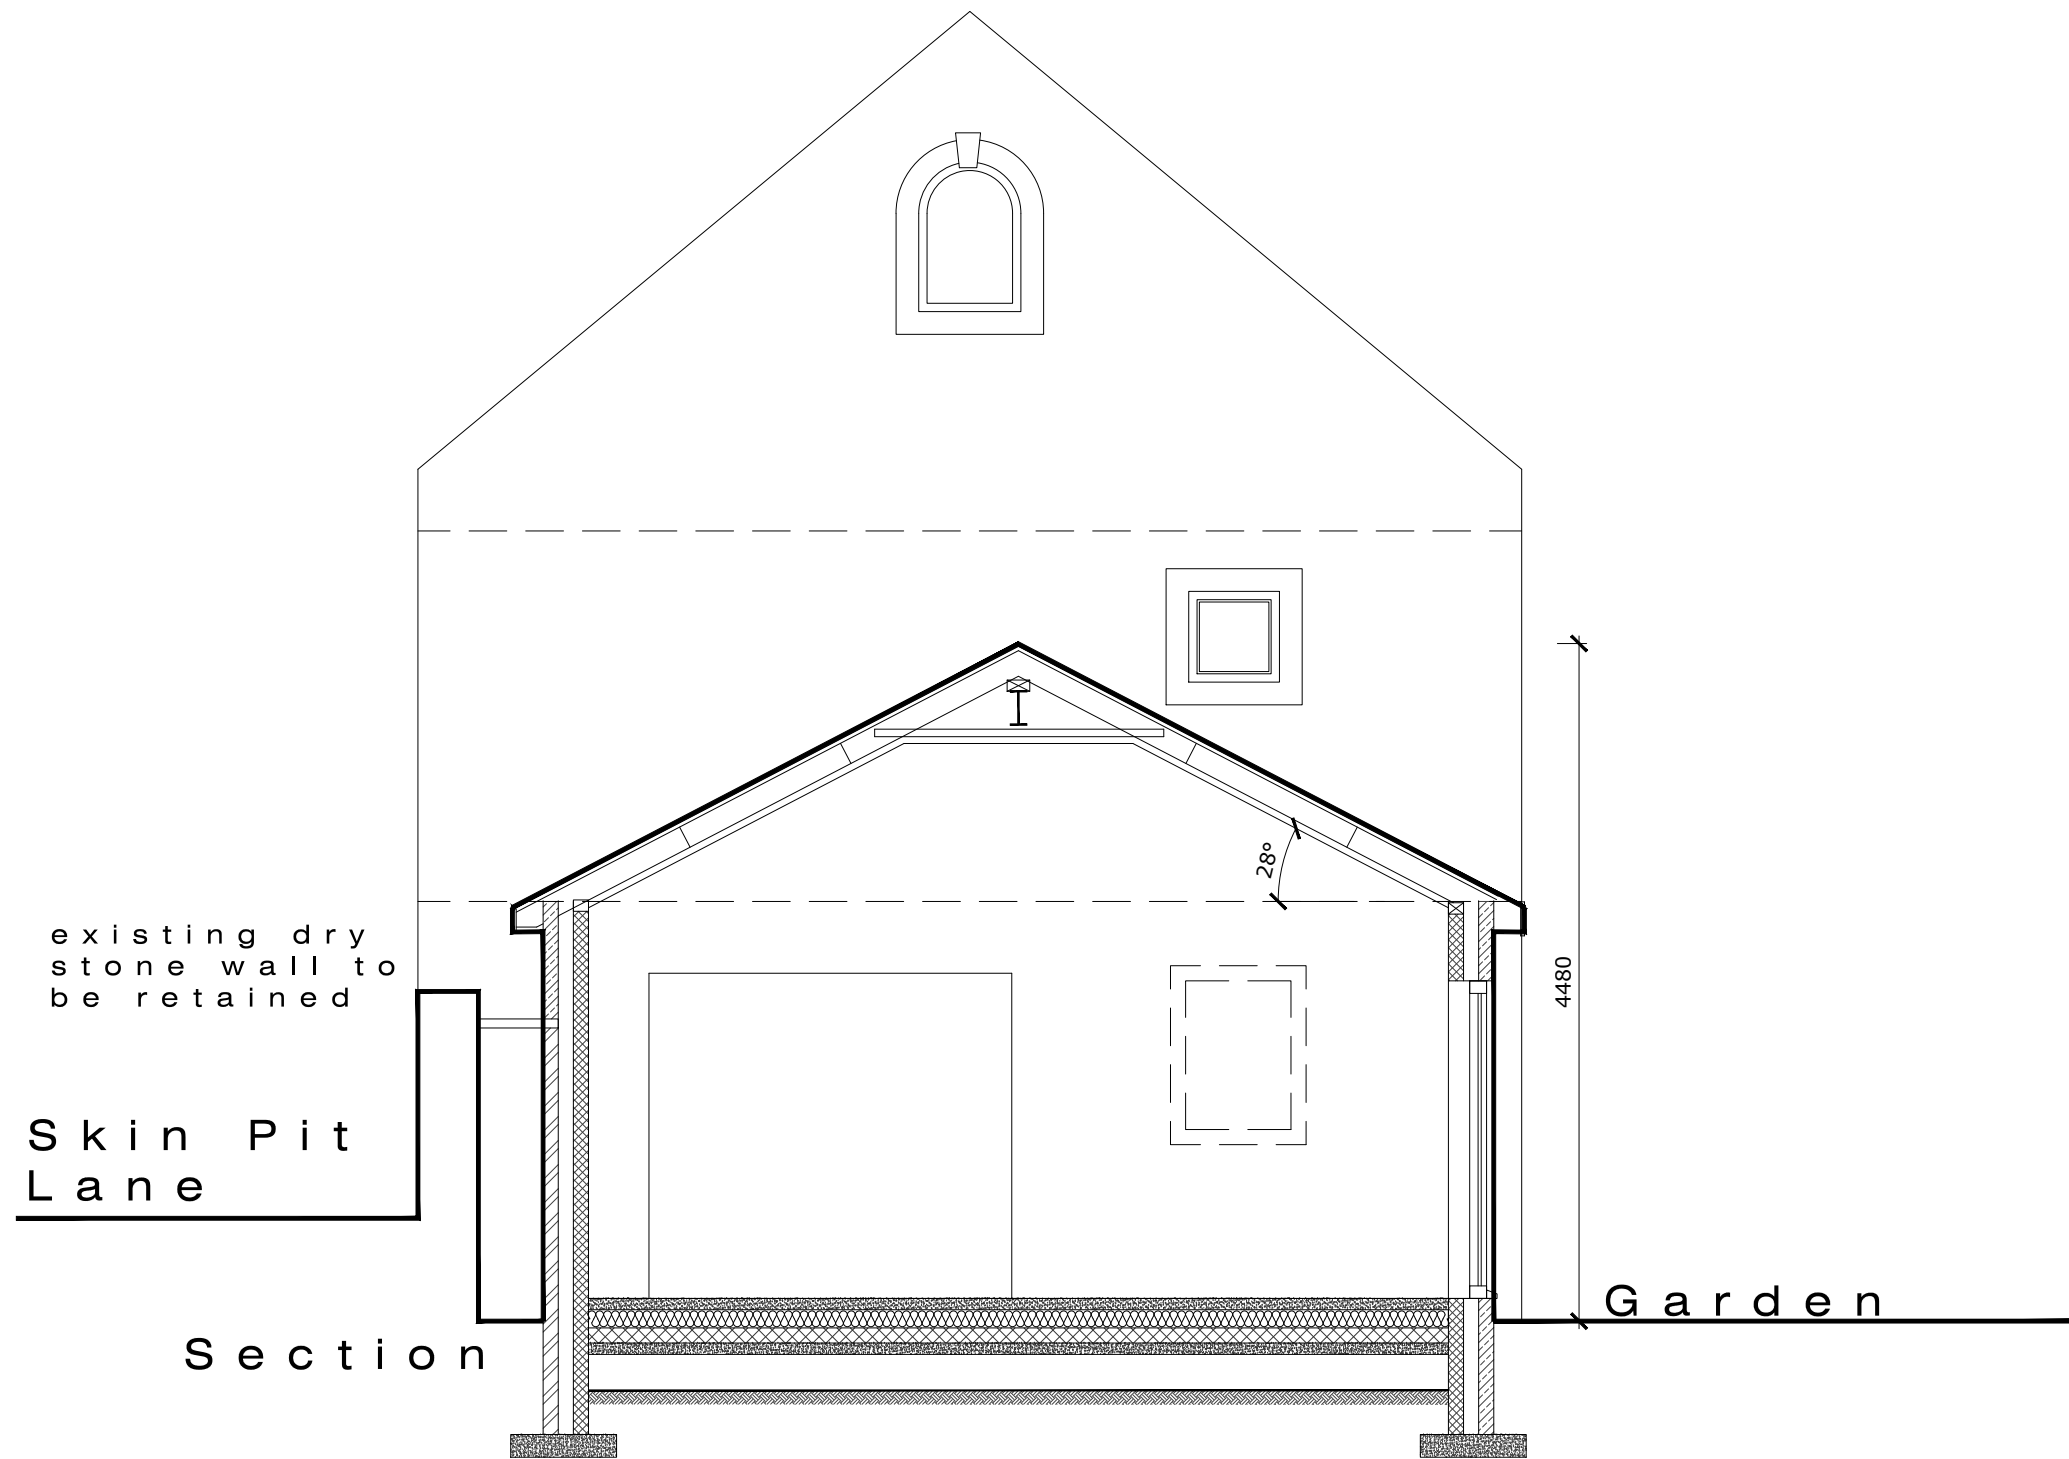

CLIENT DETAILS		PROJECT DETAILS		TITLE			REV	DESCRIPTION	DATE	Residential S72 Ltd, 9 Malham Close, Shafton Barnsley, S72 8PE T 01226 717079 M 07920 724305	 Residential S72
Mr & Mrs Nixon		Proposed Ground Floor Extension and internal re-arrangements		Proposed Section							
1 Skinpit Lane Hoylandswaine S36 7JY											
		REFERENCE: 19-001-05		SCALE- 1:50(A3)	DRAWN-ikc						
				DATE- 05.02.19	CHECKED-						