


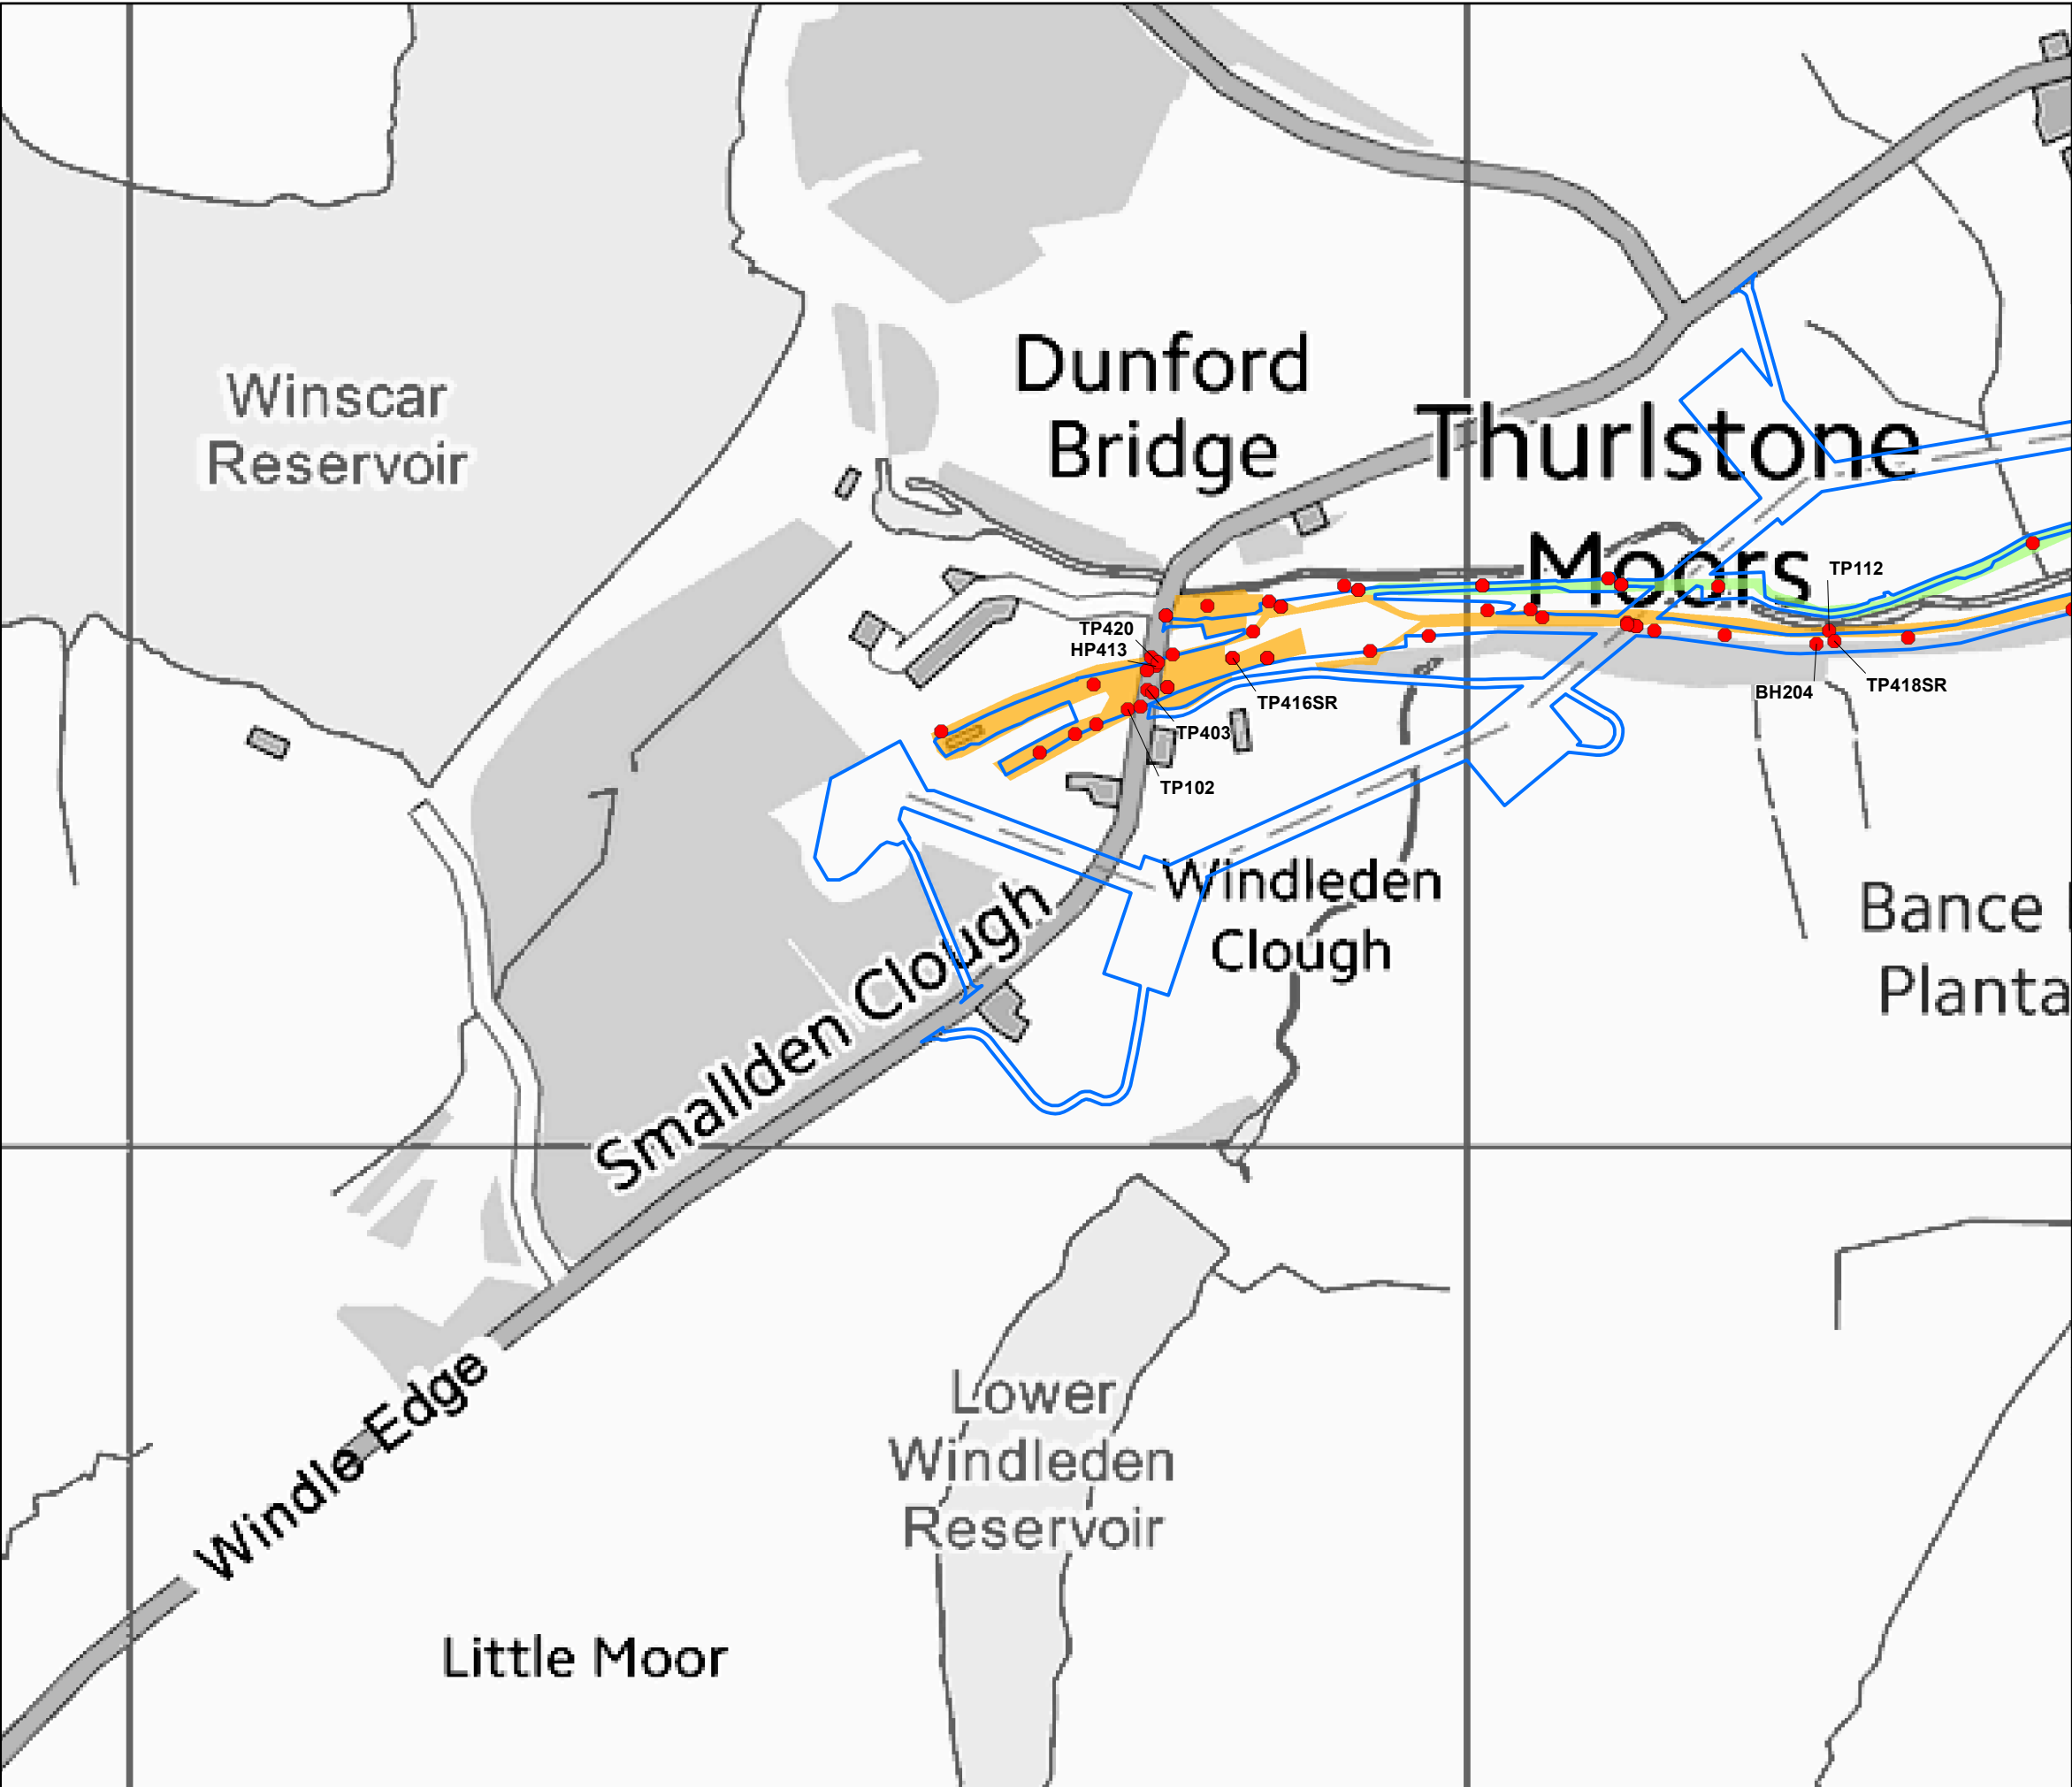

Overview

Site Boundary

Exploratory Locations

Site Zoning:

Zone 1 - Alternate Trail

Zone 2 - Wogden Foot (Cable Layout and Sealing End Compound)

Zone 3 - Trans Pennine Trail

Source: AECOM
Study Area: Peak District

REPRODUCED FROM ORDNAVY SURVEY MAPS, BY PERMISSION OF THE
ORDNAVY SURVEY ON BEHALF OF THE CONTROLLER OF HER MAJESTY'S
STATIONARY OFFICE. © CROWN COPYRIGHT ORDNAVY SURVEY, NATIONAL
GRID ELECTRICITY - 100024241. NATIONAL GRID GAS - 100024886.

00	First draft	JF	DM	LB	17/01/2019
Rev	Description	Cre'd	Chk'd	App'd	Date

nationalgrid

Master Scheme No:	Sub-Scheme No:	Site:
-	-	Peak District

Scheme Name:

400kV Visual Impact Provision

Document Title:

Figure 10.4:
Borehole Locations


Created by:	Date:	Checked by:	Date:	Approved by:	Date:
J. Fawcett	17/01/2019	D. McInnes	17/01/2019	L. Bevan	17/01/2019
Development Eng:	Document Type:	Scale:	Format:	Sheet(s):	Rev:
-	-	1:5,000	A1	1 of 4	00

National Grid Document Number:

-

FEED Document Number:

-

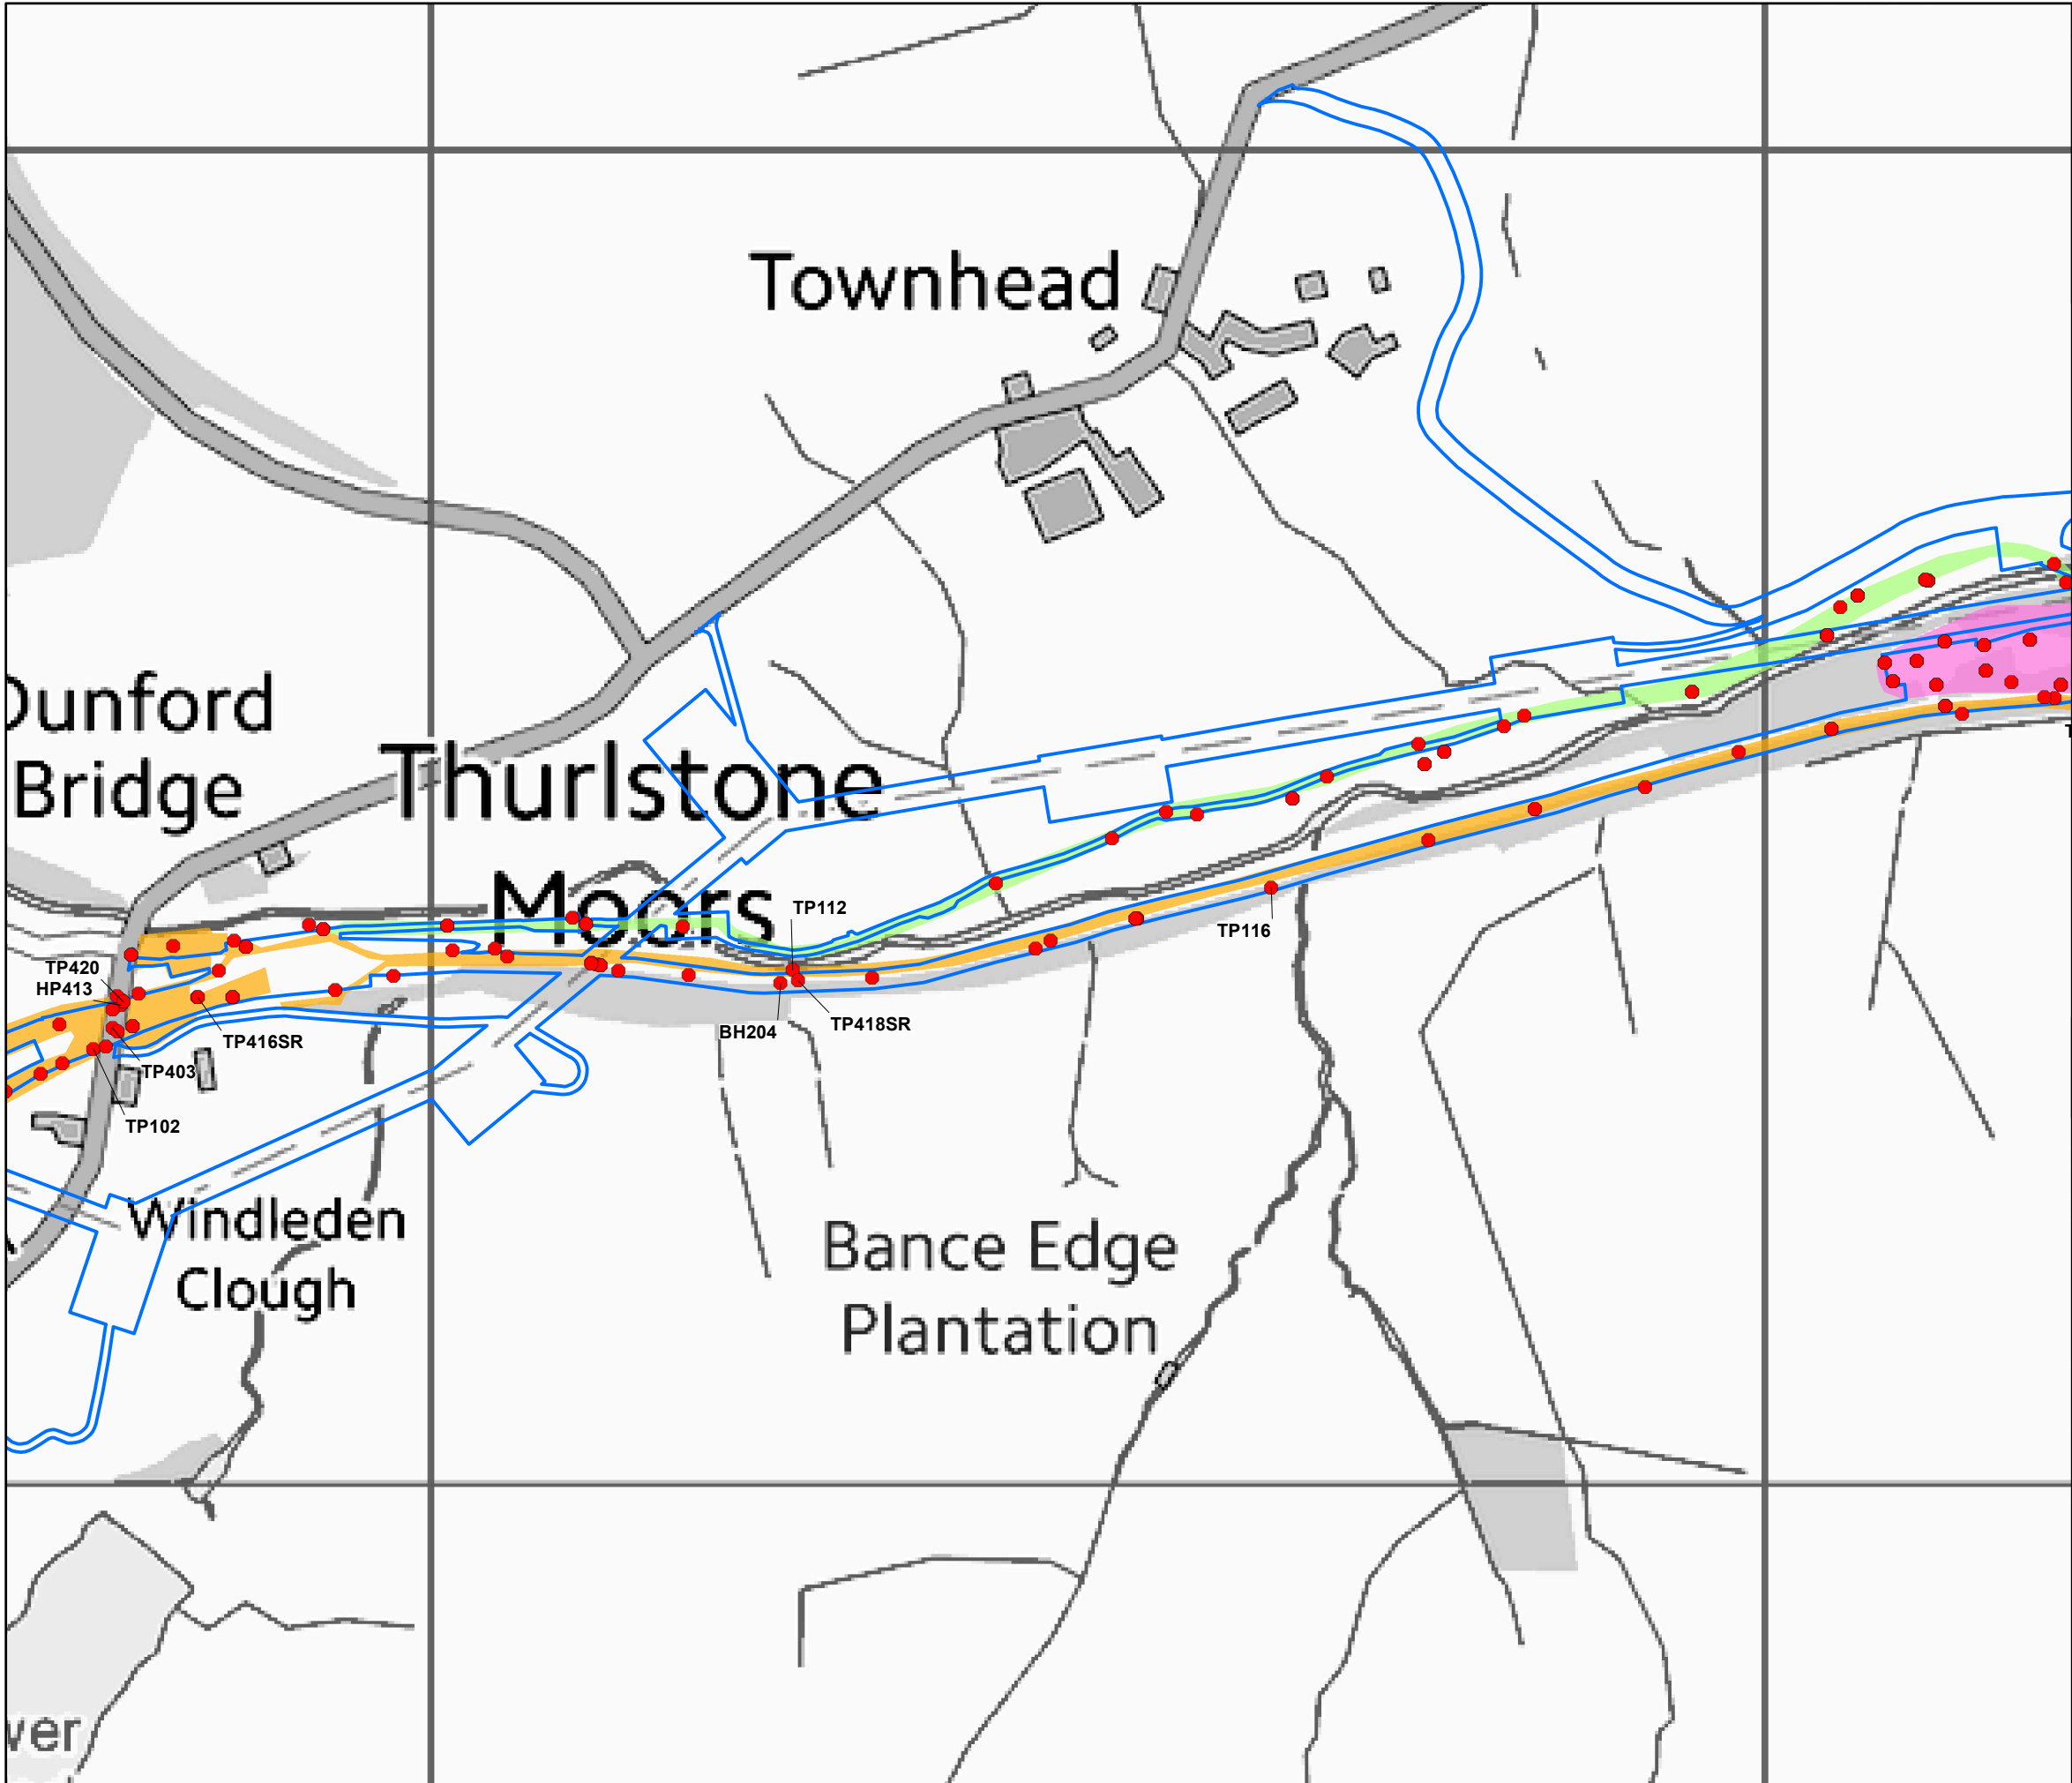

Overview

Site Boundary

Exploratory Locations

Site Zoning:

Zone 1 - Alternate Trail

Zone 2 - Wogden Foot (Cable Layout and Sealing End Compound)

Zone 3 - Trans Pennine Trail

Source: AECOM

Study Area: Peak District

REPRODUCED FROM ORDNANCE SURVEY MAPS, BY PERMISSION OF THE

ORDNANCE SURVEY ON BEHALF OF THE CONTROLLER OF HER MAJESTY'S

STATIONARY OFFICE. © CROWN COPYRIGHT ORDNANCE SURVEY. NATIONAL

GRID ELECTRICITY - 100024241. NATIONAL GRID GAS - 100024886.

00	First draft	JF	DM	LB	17/01/2019
Rev	Description	Cre'd	Chk'd	App'd	Date

nationalgrid

Master Scheme No:	Sub-Scheme No:	Site:
-	-	Peak District

Scheme Name:

400kV Visual Impact Provision

Document Title:

Figure 10.4:
Borehole Locations



Created by:	Date:	Checked by:	Date:	Approved by:	Date:
J. Fawcett	17/01/2019	D. McInnes	17/01/2019	L. Bevan	17/01/2019
Development Eng:	Document Type:	Scale:	Format:	Sheet(s):	Rev:
-	-	1:5,000	A1	2 of 4	00

National Grid Document Number:

-

FEED Document Number:

-

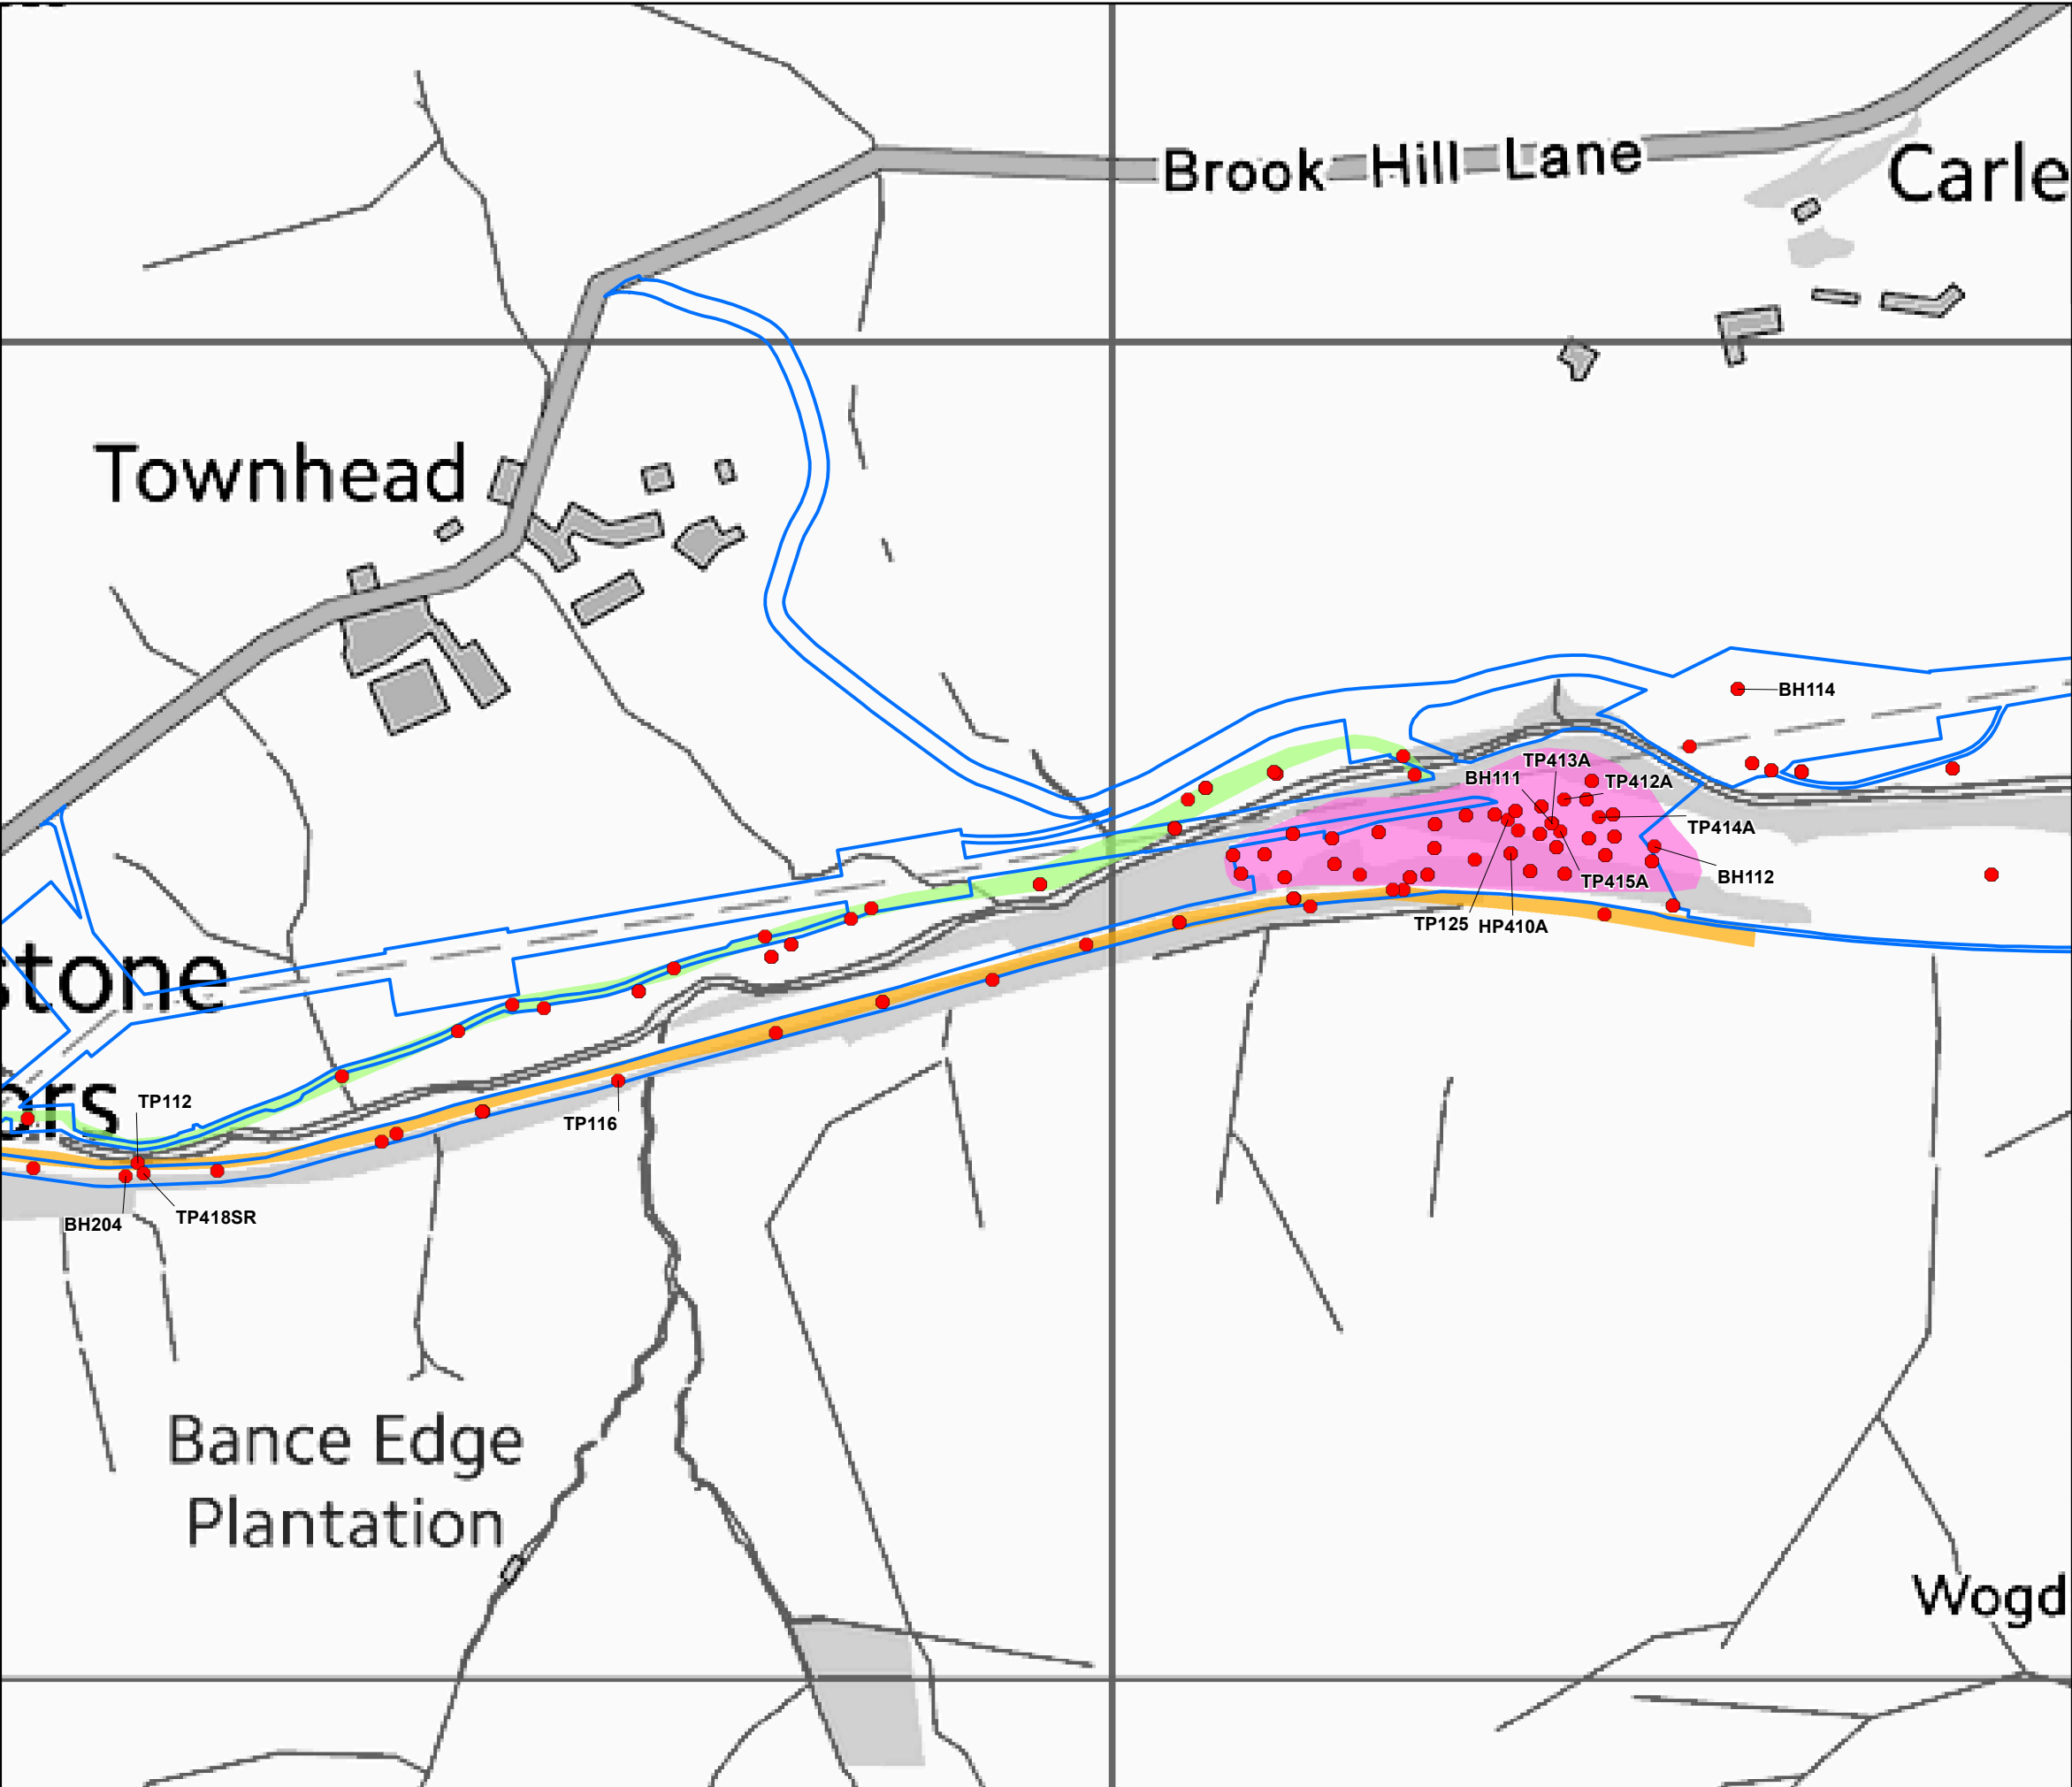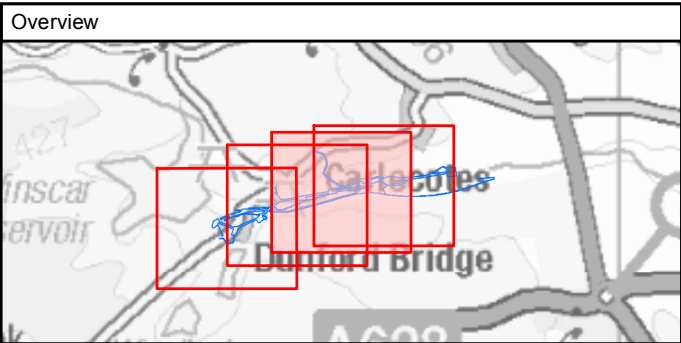

- Site Boundary
- Exploratory Locations
- Site Zoning:
 - Zone 1 - Alternate Trail
 - Zone 2 - Wogden Foot (Cable Layout and Sealing End Compound)
 - Zone 3 - Trans Pennine Trail

Source: AECOM
Study Area: Peak District

REPRODUCED FROM ORDNANCE SURVEY MAPS, BY PERMISSION OF THE ORDNANCE SURVEY ON BEHALF OF THE CONTROLLER OF HER MAJESTY'S STATIONARY OFFICE. © CROWN COPYRIGHT ORDNANCE SURVEY. NATIONAL GRID ELECTRICITY - 100024241. NATIONAL GRID GAS - 100024886.

00	First draft	JF	DM	LB	17/01/2019
Rev	Description	Cre'd	Chk'd	App'd	Date



Master Scheme No:	Sub-Scheme No:	Site:
-	-	Peak District

Scheme Name:
400kV Visual Impact Provision



Document Title:
**Figure 10.4:
Borehole Locations**

Created by: J. Fawcett	Date: 17/01/2019	Checked by: D. McInnes	Date: 17/01/2019	Approved by: L. Bevan	Date: 17/01/2019
Development Eng: -	Document Type: -	Scale: 1:5,000	Format: A1	Sheet(s): 3 of 4	Rev: 00

National Grid Document Number:
-

FEED Document Number:
-



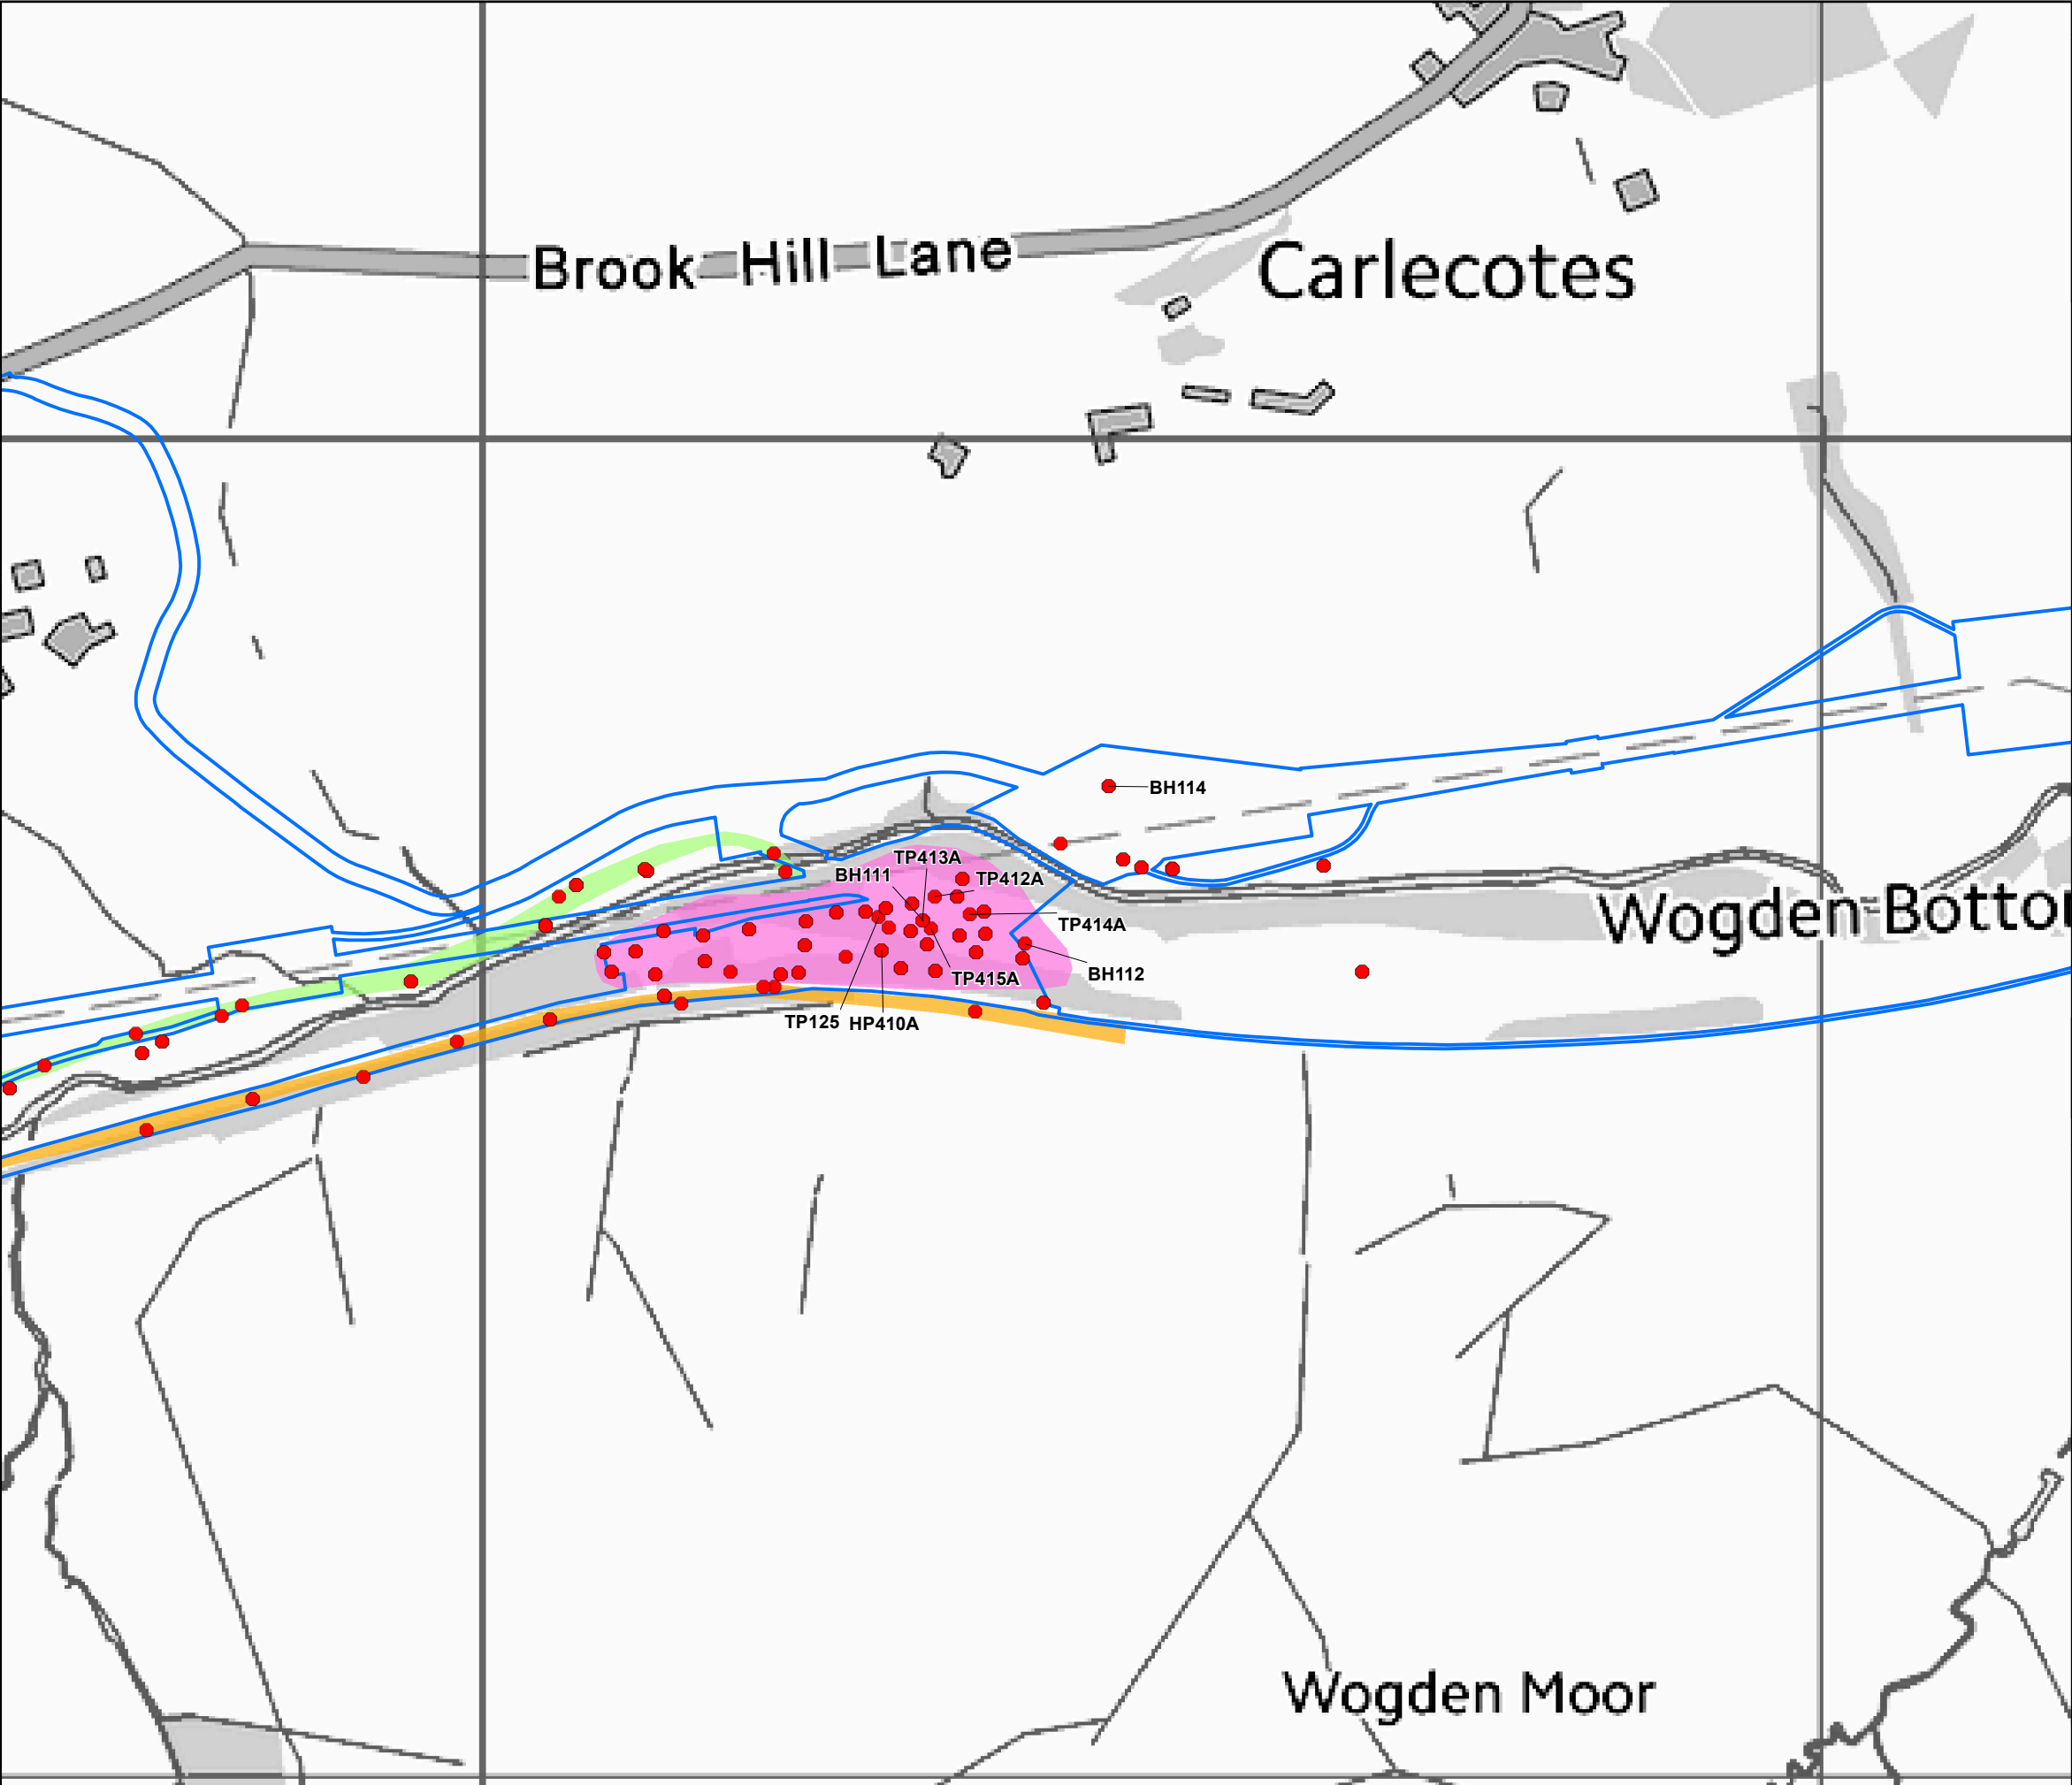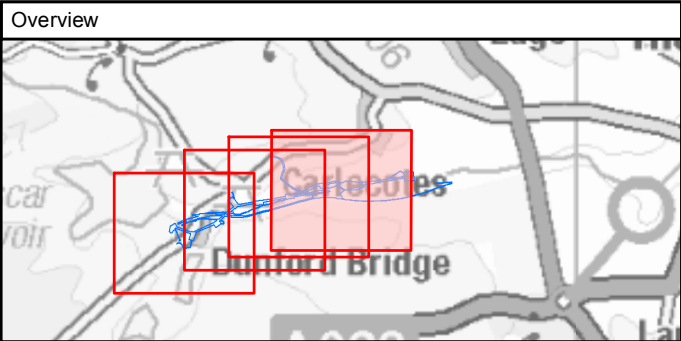

- Site Boundary
- Exploratory Locations
- Site Zoning:
 - Zone 1 - Alternate Trail
 - Zone 2 - Wogden Foot (Cable Layout and Sealing End Compound)
 - Zone 3 - Trans Pennine Trail

Source: AECOM
Study Area: Peak District

REPRODUCED FROM ORDNANCE SURVEY MAPS, BY PERMISSION OF THE ORDNANCE SURVEY ON BEHALF OF THE CONTROLLER OF HER MAJESTY'S STATIONARY OFFICE. © CROWN COPYRIGHT ORDNANCE SURVEY. NATIONAL GRID ELECTRICITY - 100024241. NATIONAL GRID GAS - 100024886.

00	First draft	JF	DM	LB	17/01/2019
Rev	Description	Cre'd	Chk'd	App'd	Date



Master Scheme No:	Sub-Scheme No:	Site:
-	-	Peak District

Scheme Name:
400kV Visual Impact Provision

Document Title:
**Figure 10.4:
Borehole Locations**

Created by: J. Fawcett	Date: 17/01/2019	Checked by: D. McInnes	Date: 17/01/2019	Approved by: L. Bevan	Date: 17/01/2019
Development Eng: -	Document Type: -	Scale: 1:5,000	Format: A1	Sheet(s): 4 of 4	Rev: 00

National Grid Document Number:
-

FEED Document Number:
-

