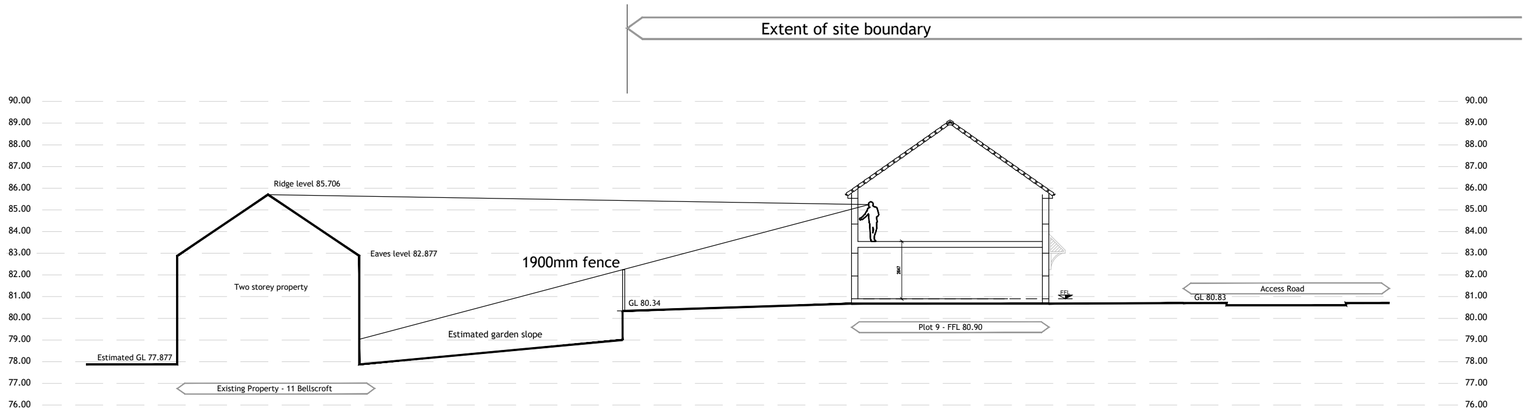

Section C-C Existing Scale 1:200

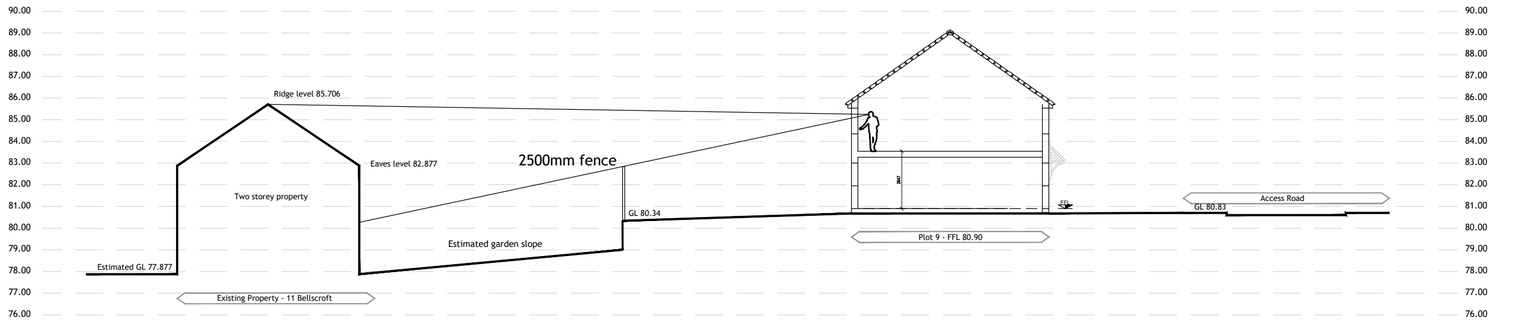

Section C-C Proposed Scale 1:200

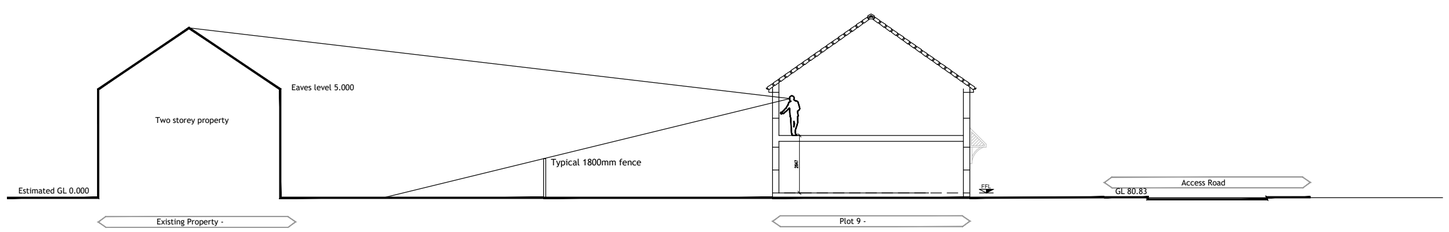

Typical Section Scale 1:200

Rev	Details	Date	By	Chk

DATE	02.07.21	DRAWN	H51
SCALE	1:200@A2	CHK	H51

Hough Lane, Wombwell

Site Sections

Dwg No	H51-HLW-010	Rev
		-

HOOBER homes®

HIVE 21
Digital Media Centre | County Way | Barnsley | S70 2JW
Tel: +44 (0) 1226 729700 | Design@hive21.co.uk