




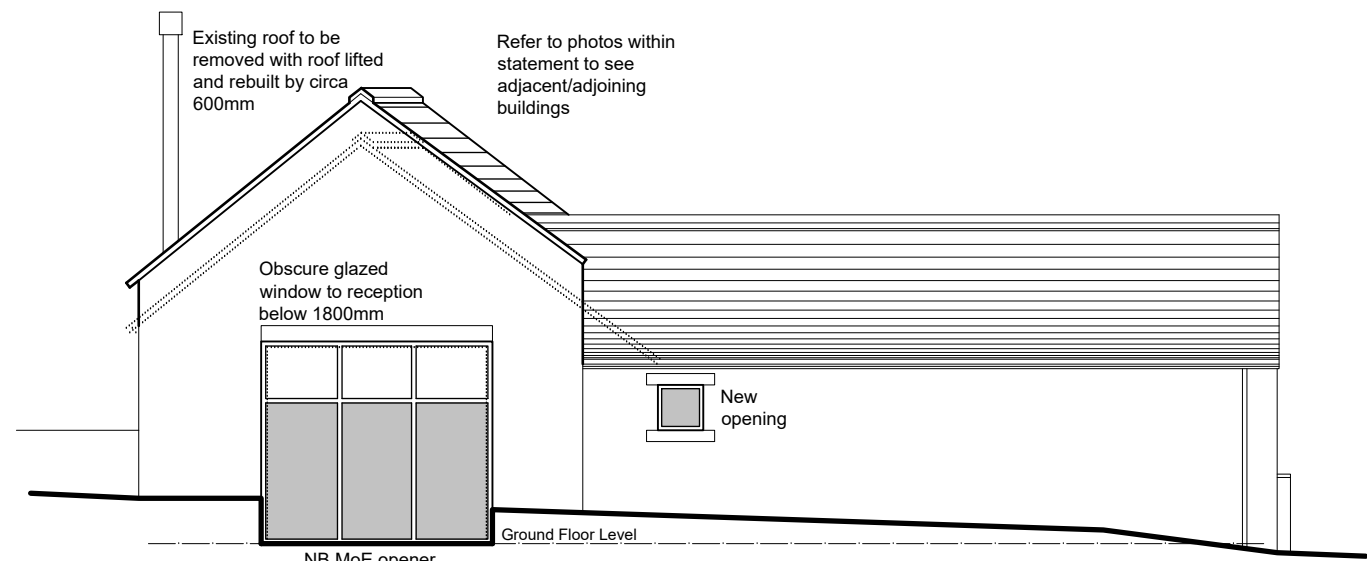


South West Elevation
(side)

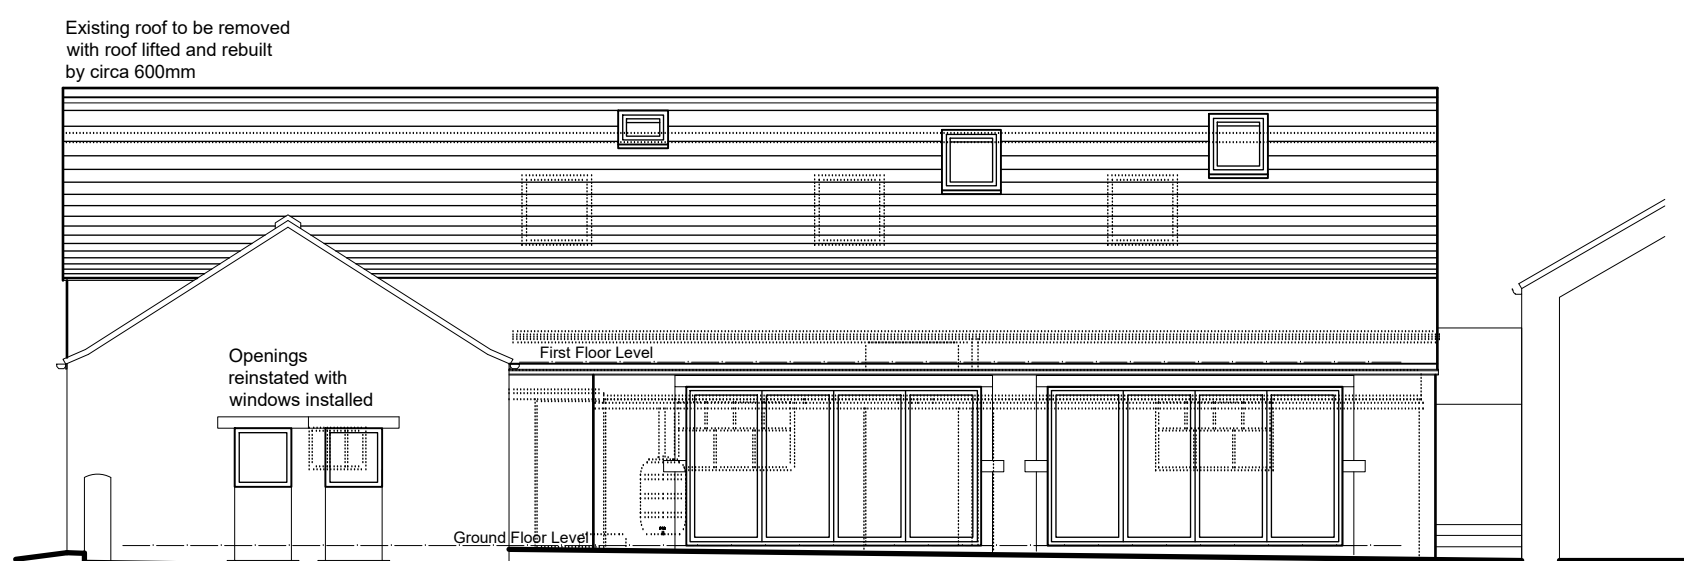


South East Elevation
(front)

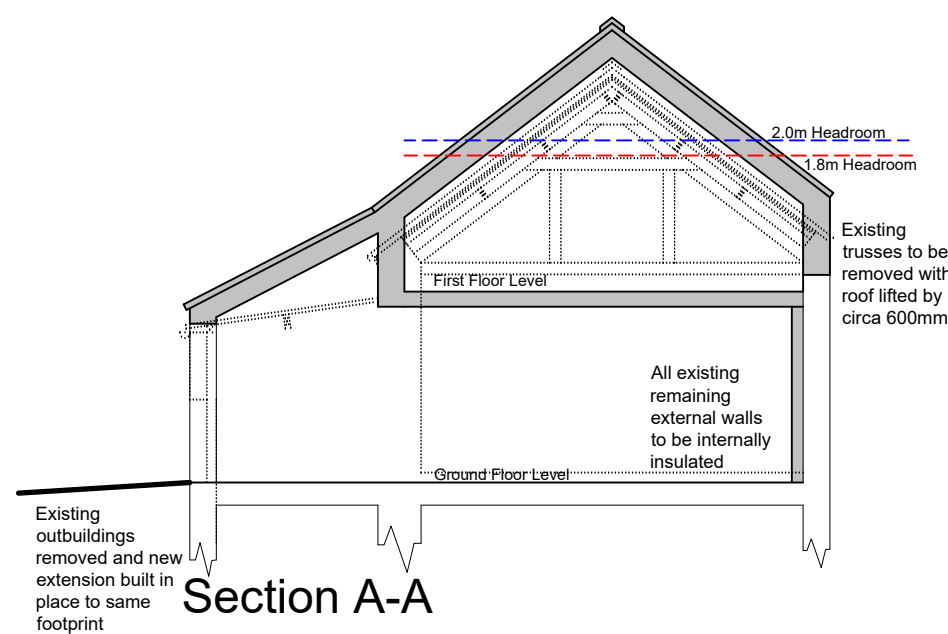


Section A-A

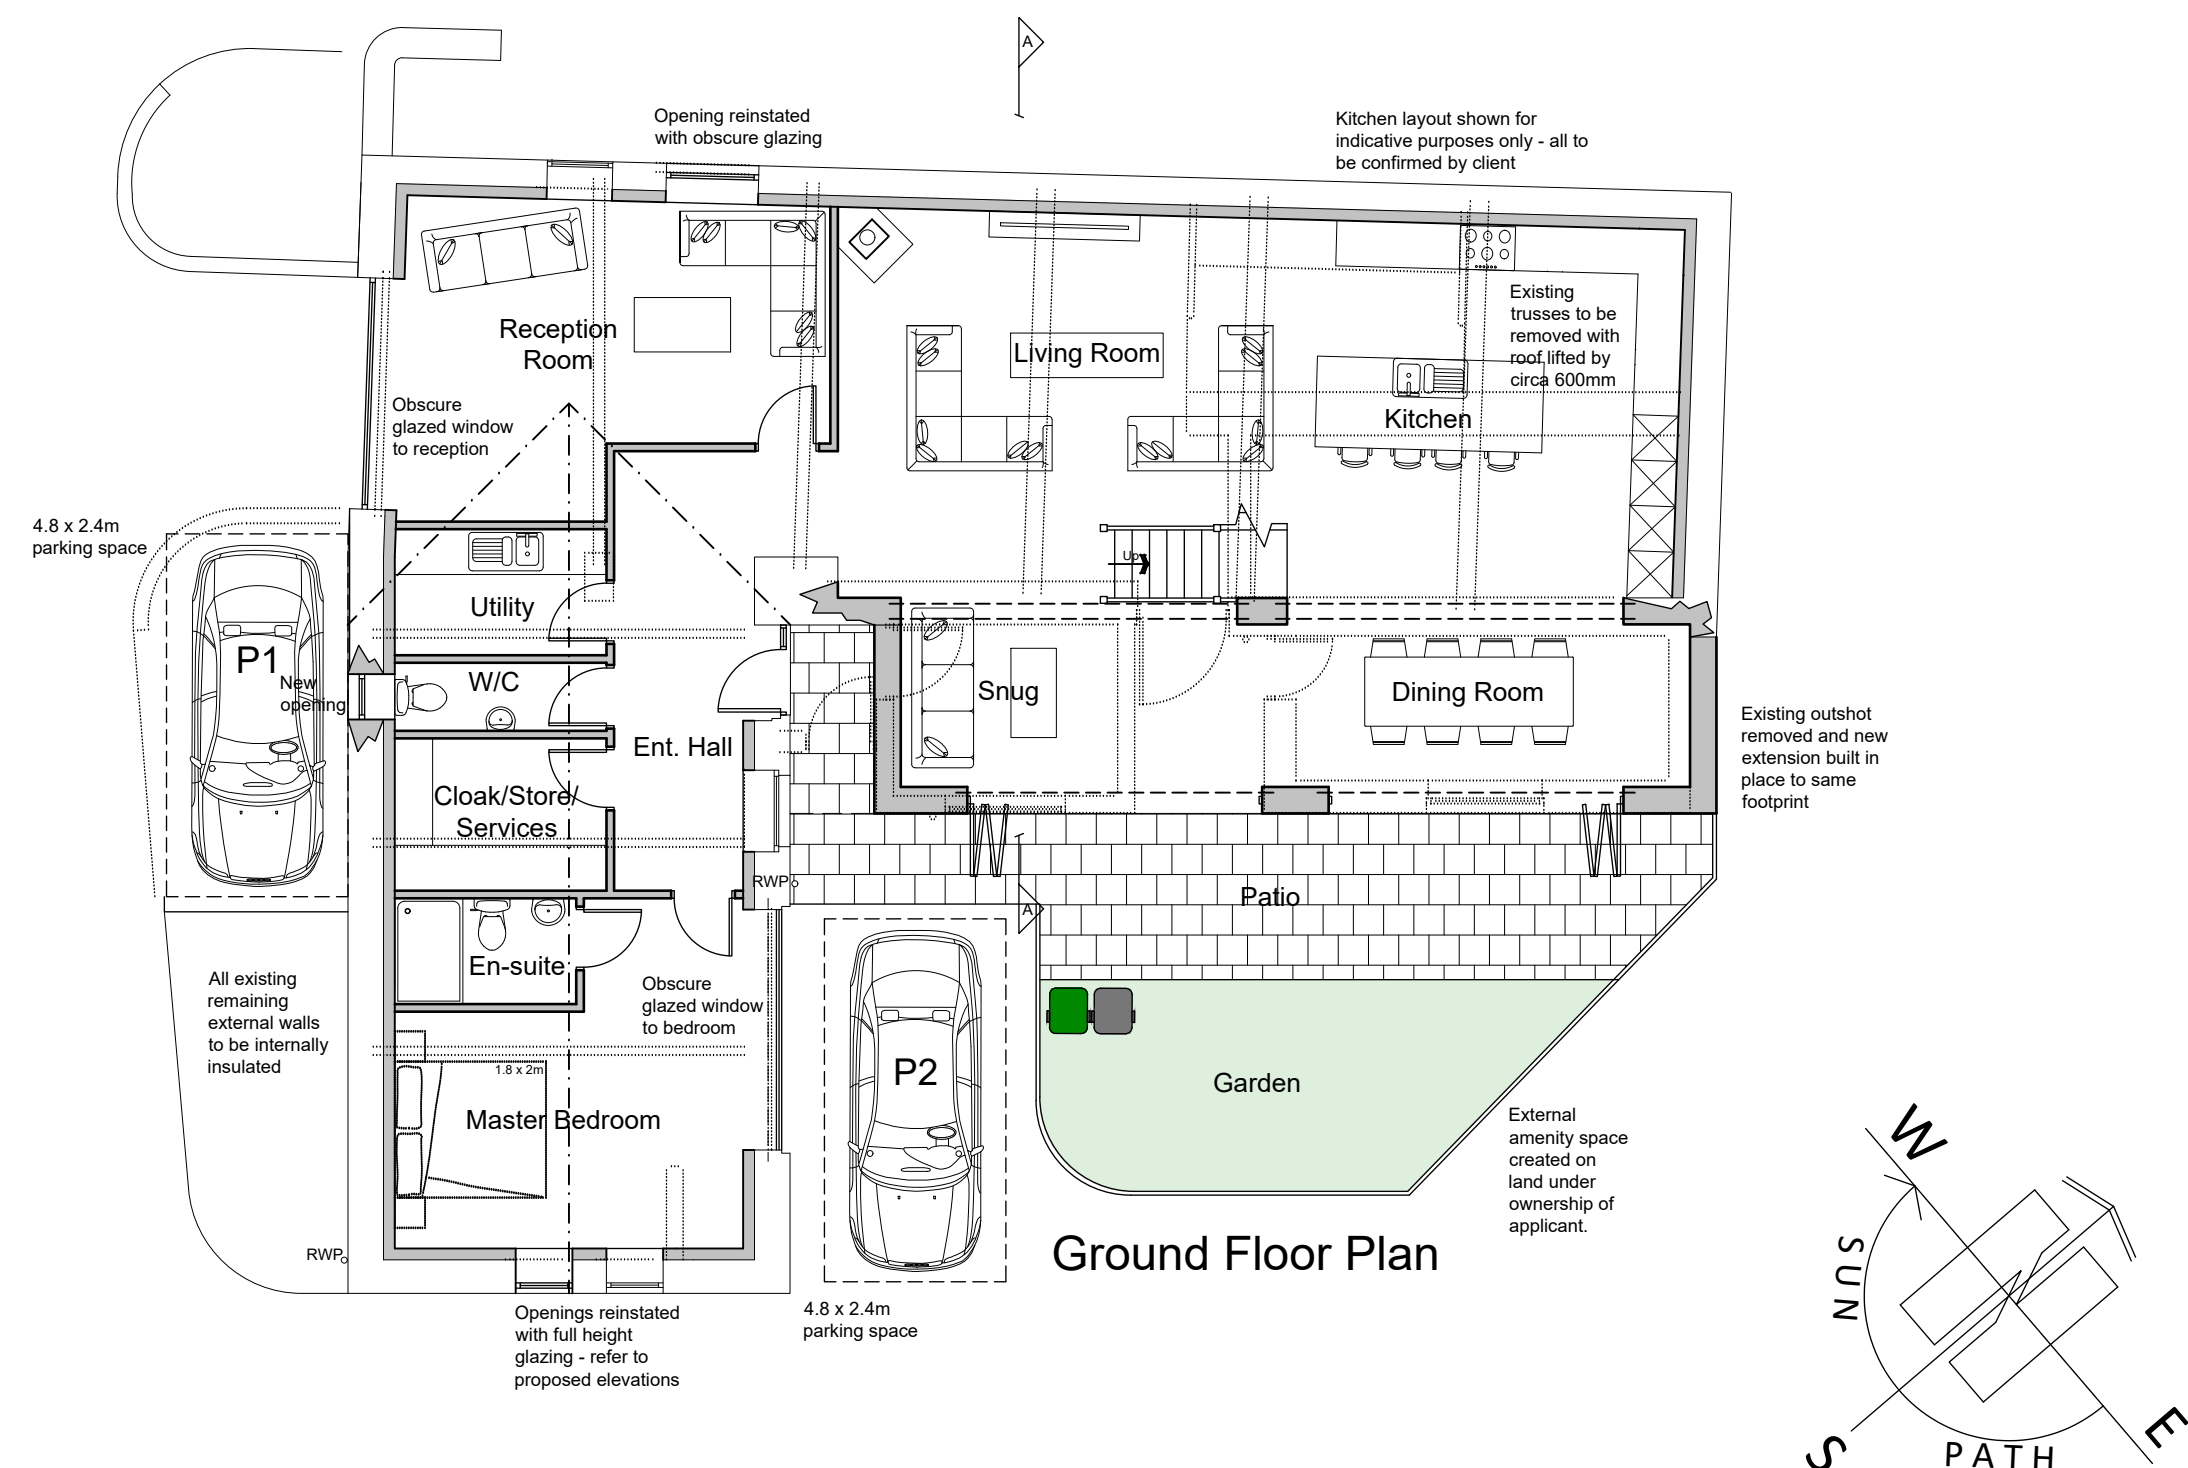


Ground Floor Plan

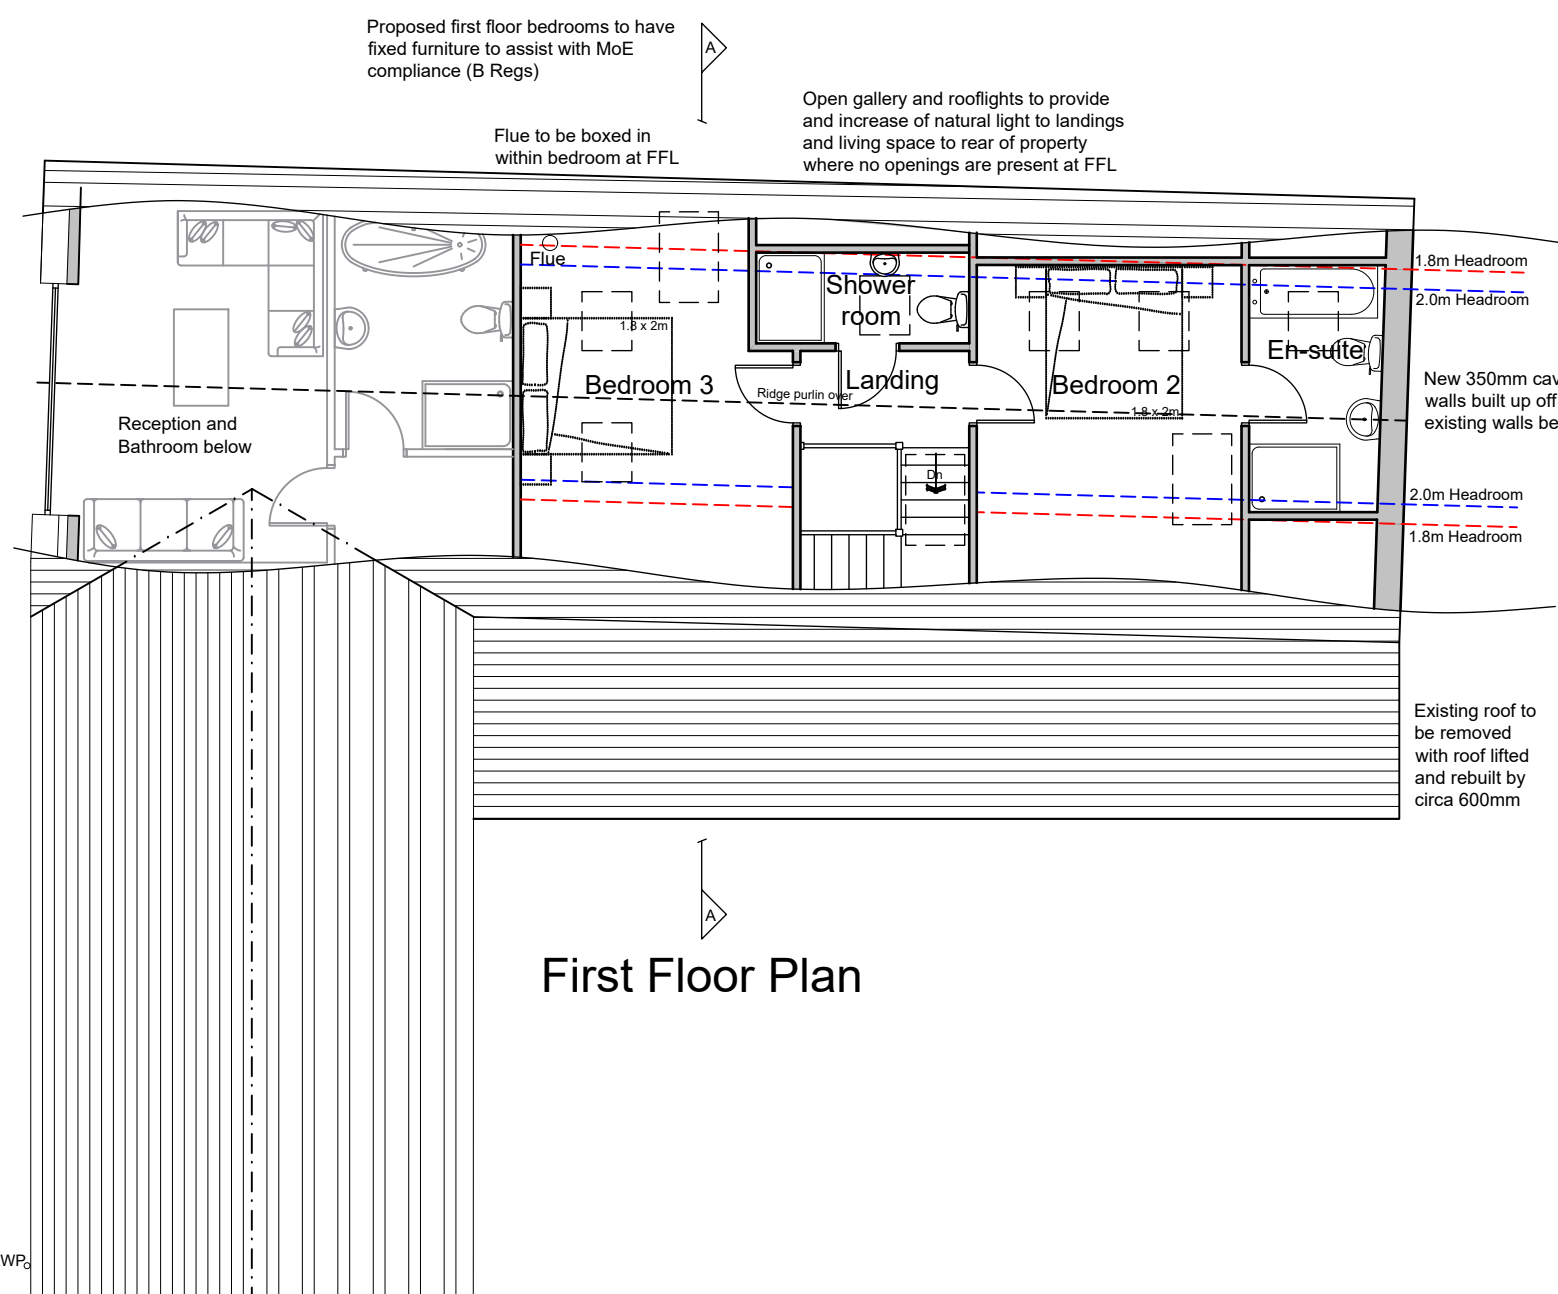

First Floor Plan

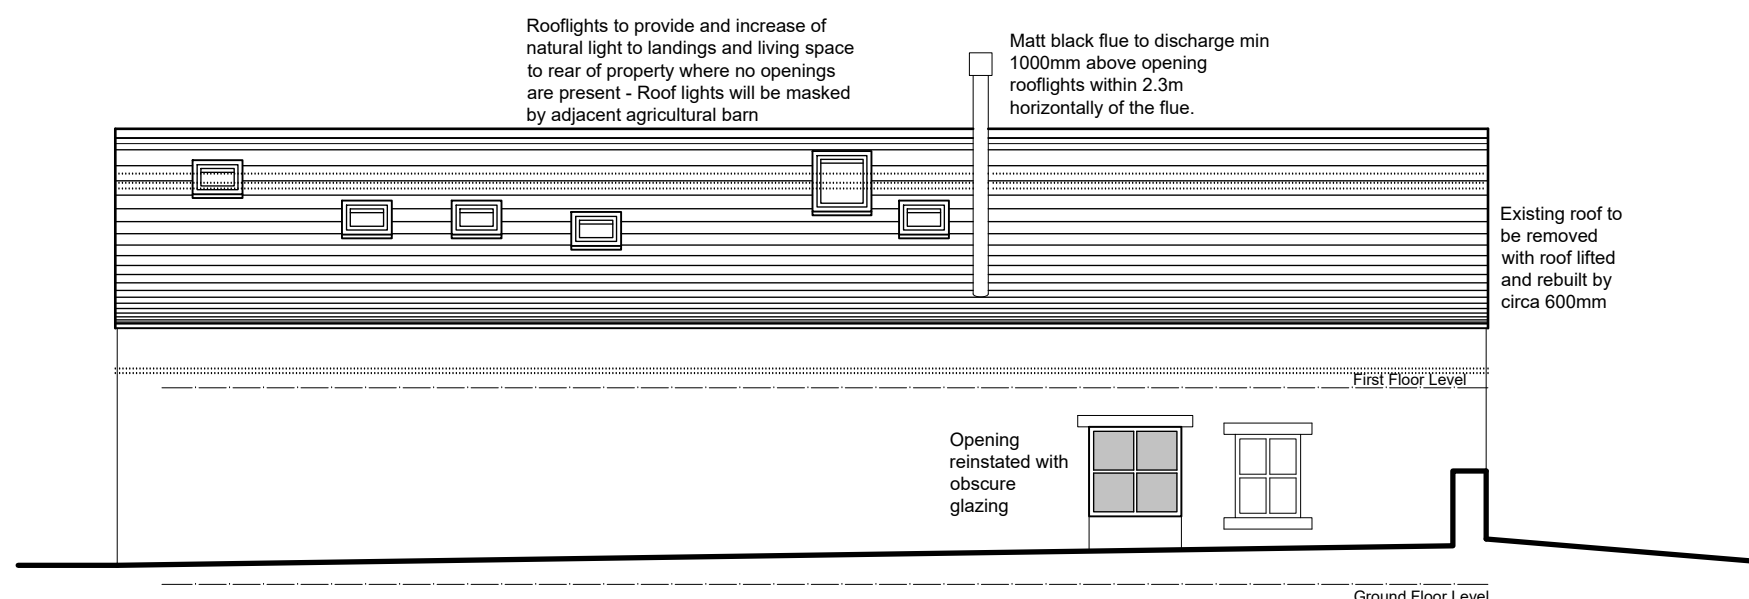

North West Elevation
(rear)

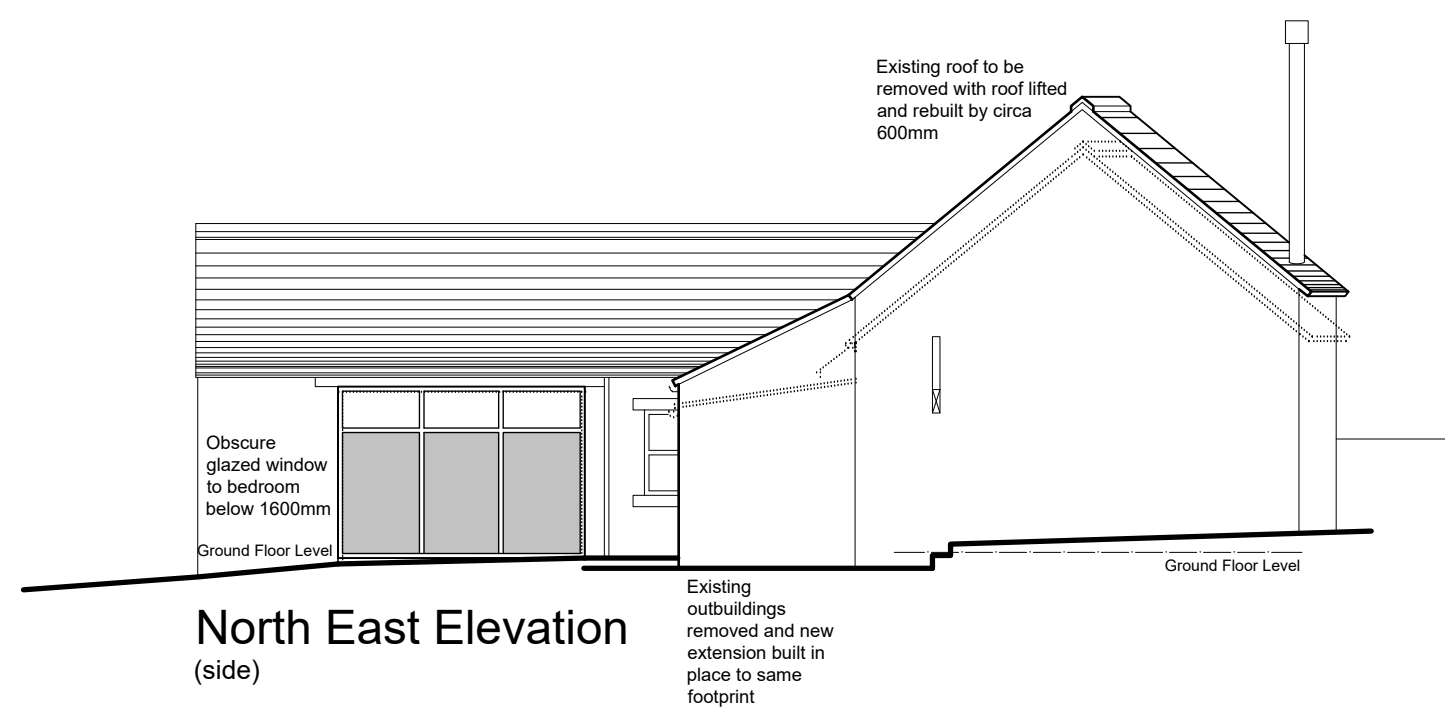

North East Elevation
(side)