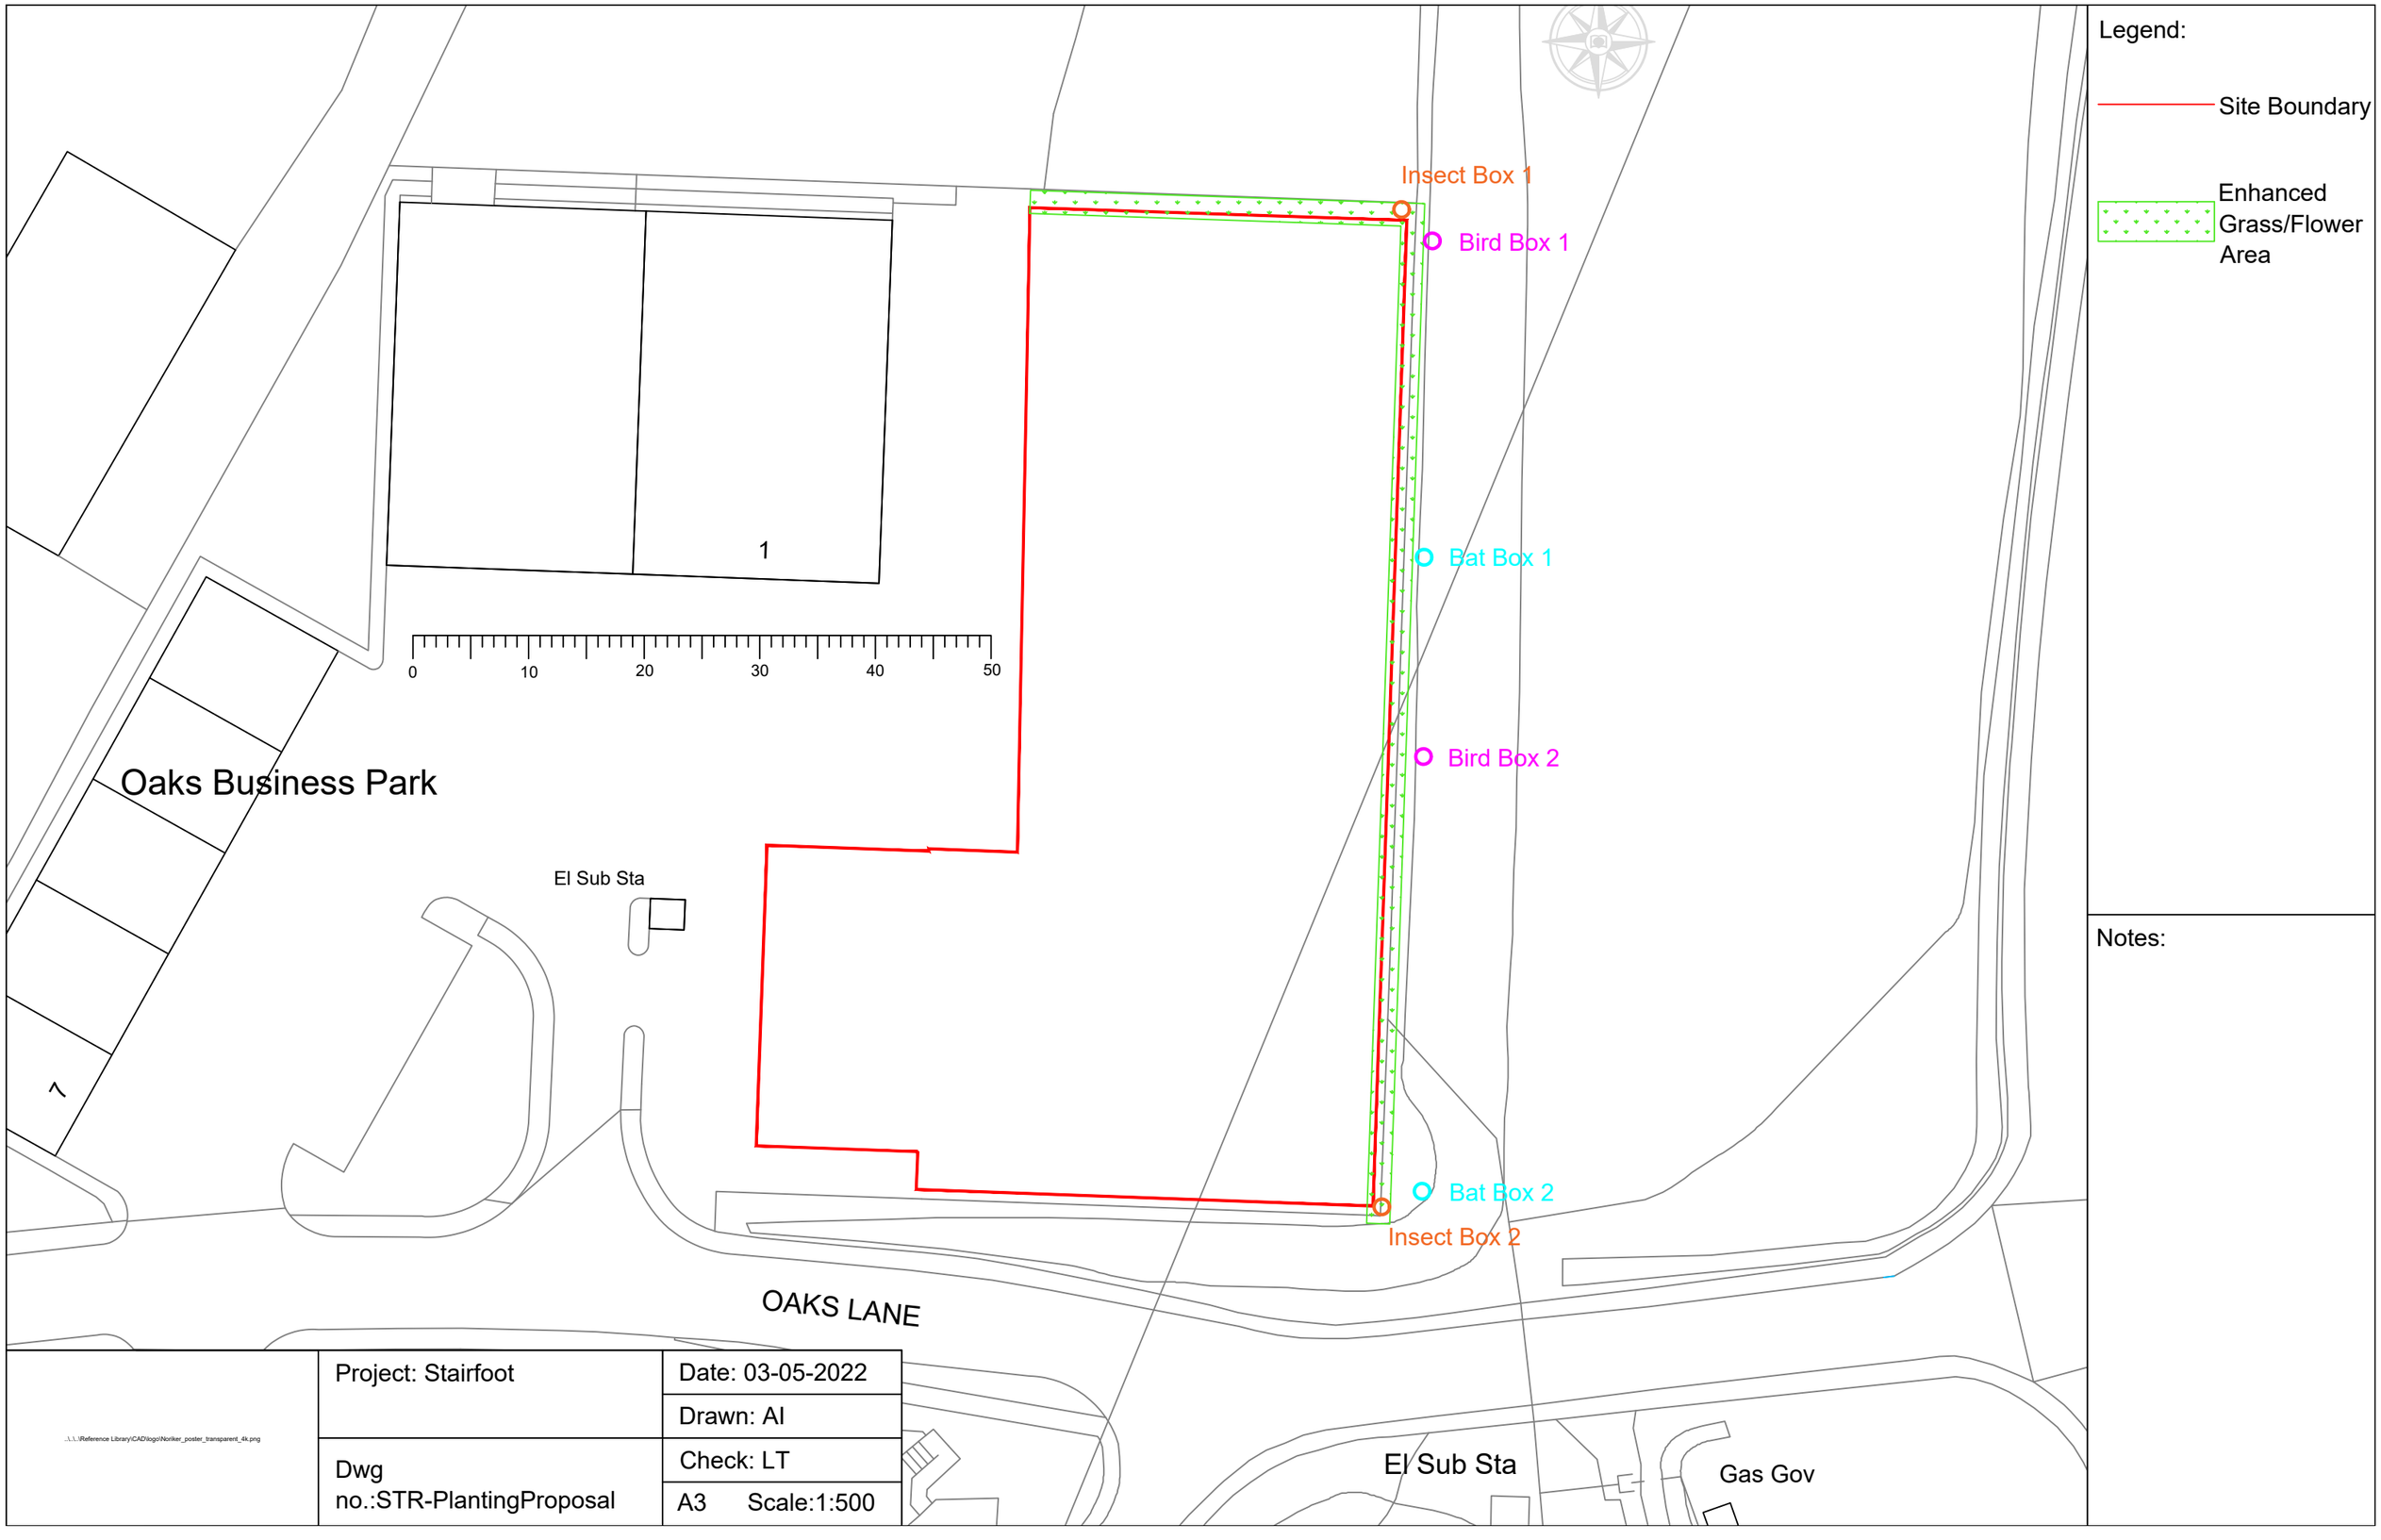


Legend:

Site Boundary

Enhanced Grass/Flower Area

Notes:

..\..\..\Reference Library\CAD\logo\Norliker_poster_transparent_4k.png	Project: Stairfoot	Date: 03-05-2022
		Drawn: AI
	Dwg no.:STR-PlantingProposal	Check: LT
		A3 Scale:1:500