A3 size sheet

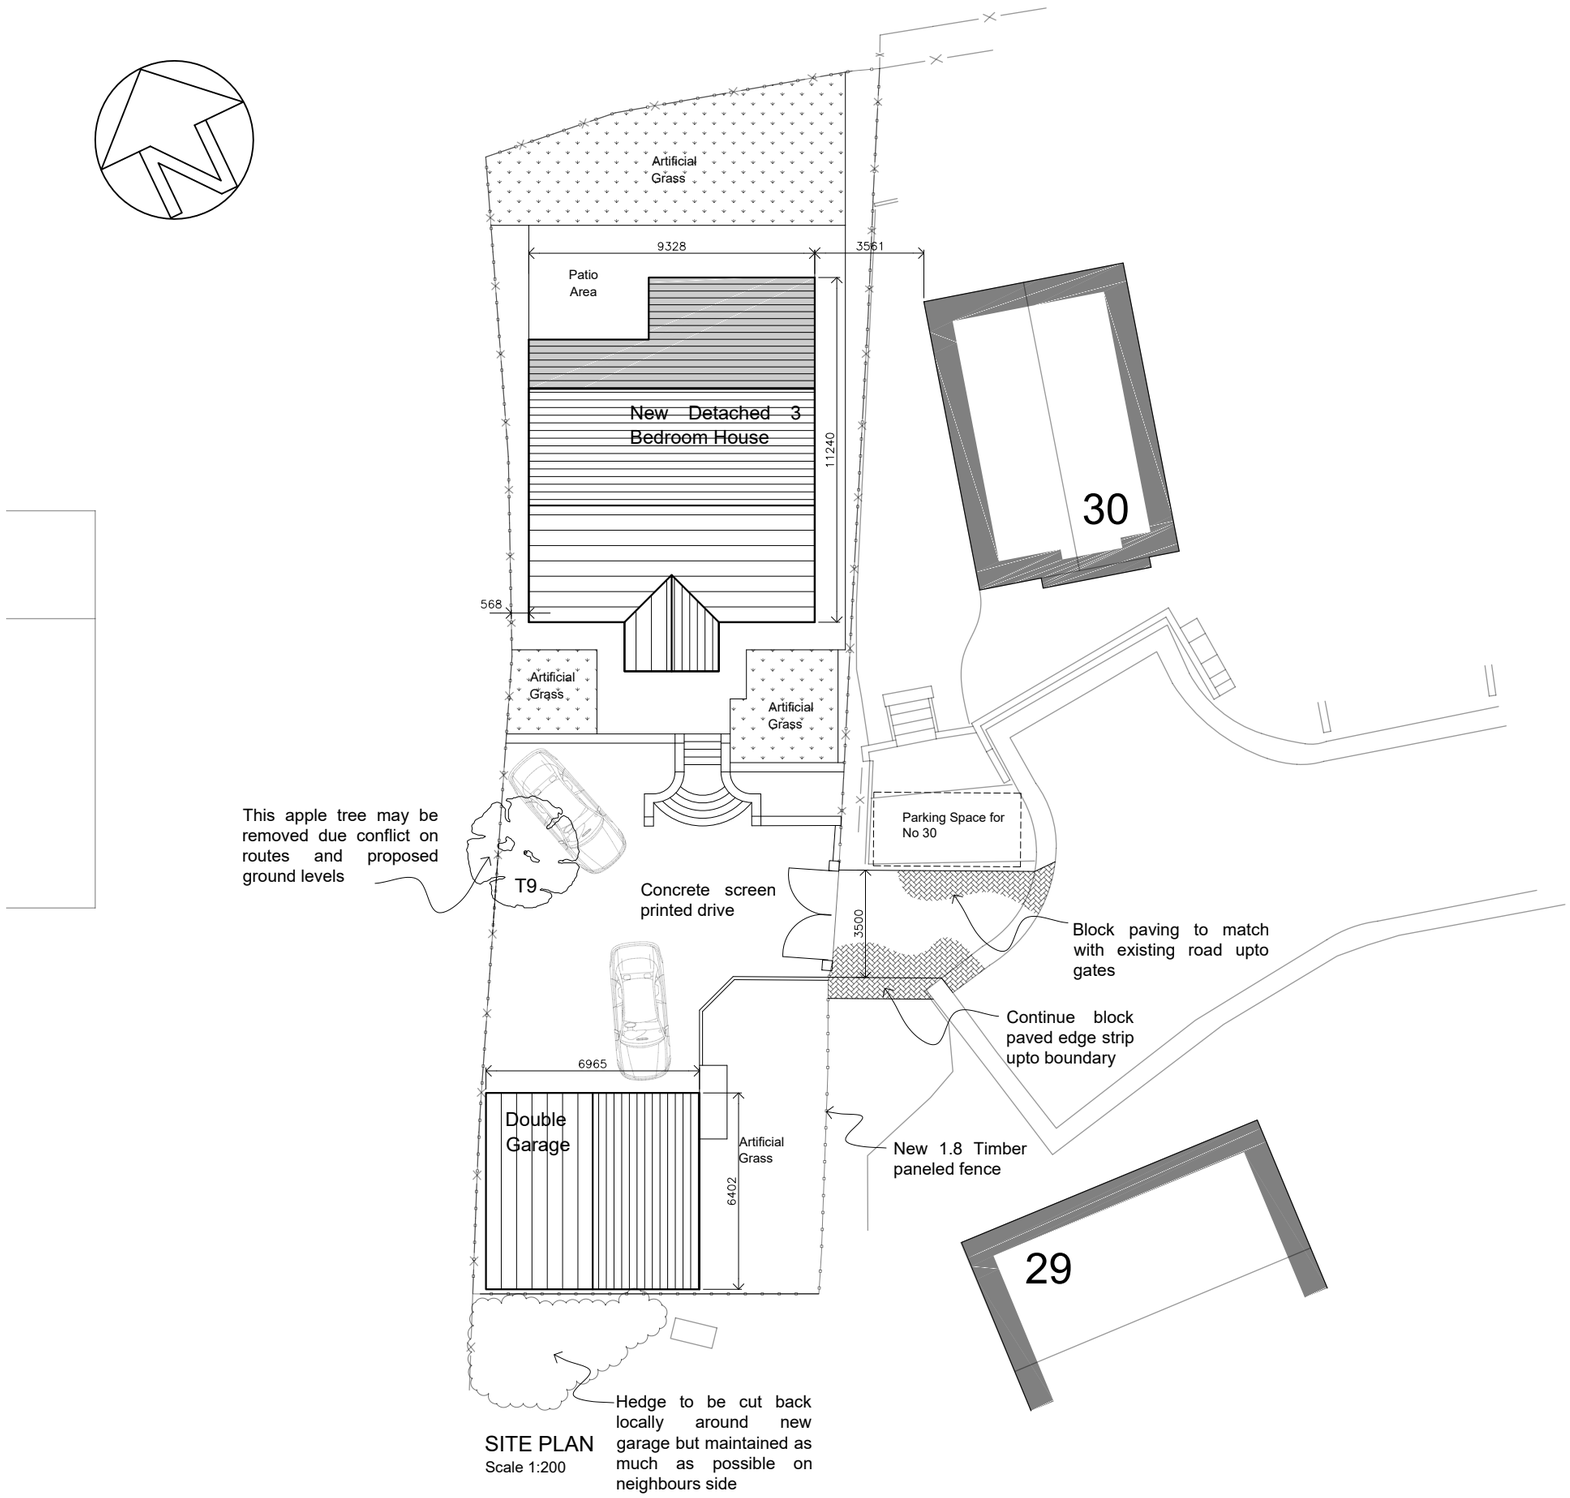

SITE PLAN
Scale 1:200

Rev:	Date:	Description:	By:

07762656187
steven@drawit.biz
www.drawit.biz
15 Medway Close
Barugh Green
Barnsley
S75 1NY

Purpose: PLANNING

Status: PROPOSED
Dwg of: SITE PLAN

Client:
Mr S Cooper

Site Address:
Land off 30 Redland Grove, Staincross
Barnsley, S75 6LZ

Project:
New 3 Bed Detached House with Double Garage

Drawn by:	Date:	Rev:
SH	05/04/2016	
Scale: 1:200	Dwg No: 1528_102	

Important notice: Do not scale off this drawing. Critical dimensions should be checked on site prior to works commencing. Dimensional conflicts should be brought to Draw it's attention as soon as they become apparent. Failure to do so could render the contractor liable for subsequent losses. Copyright in this drawing and any work executed from this drawing remains the property of Draw it.

© Copyright Draw it 2016