


Subject to statutory approvals and survey.

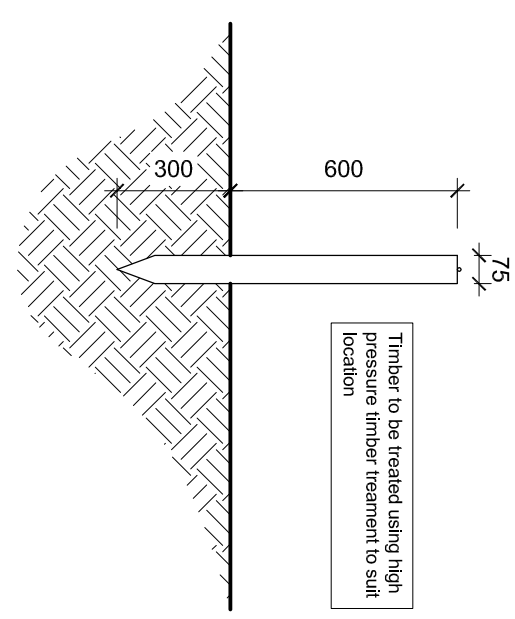

Proposed building

12 gauge (2mm) galvanised wire fixed level with 38mm galvanised staples on top of posts pulled tight. Strainers at end posts to be installed if necessary

600mm high treated timber post at 2500mm centres

2500

600

300

12 gauge (2mm) galvanised wire fixed level with 38mm galvanised staples on the side of the posts parallel with the top wire, pulled tight. Strainers at end posts to be installed if necessary

edward | architectural services ltd

project Standard Details

Boundary Details

drawn je checked . date 13.04.11 scale 1:20@A4
job no 0282 drawing no SD103 rev B