BARNSLEY
Metropolitan Borough Council


Planning and Transportation Service
Assistant Director: Martin Kimber, BA, DipTP, MRTPI
Central Offices, Kendray Street, Barnsley. S70 2TN
Tel: (01226) 770770 Fax: (01226) 772599

TOWN AND COUNTRY PLANNING [TREES] REGULATIONS 1999

TREE PRESERVATION ORDER NUMBER : 2.2002

NAME : EVERILL GATE LANE, WOMBWELL.

SCALE : 1:1000

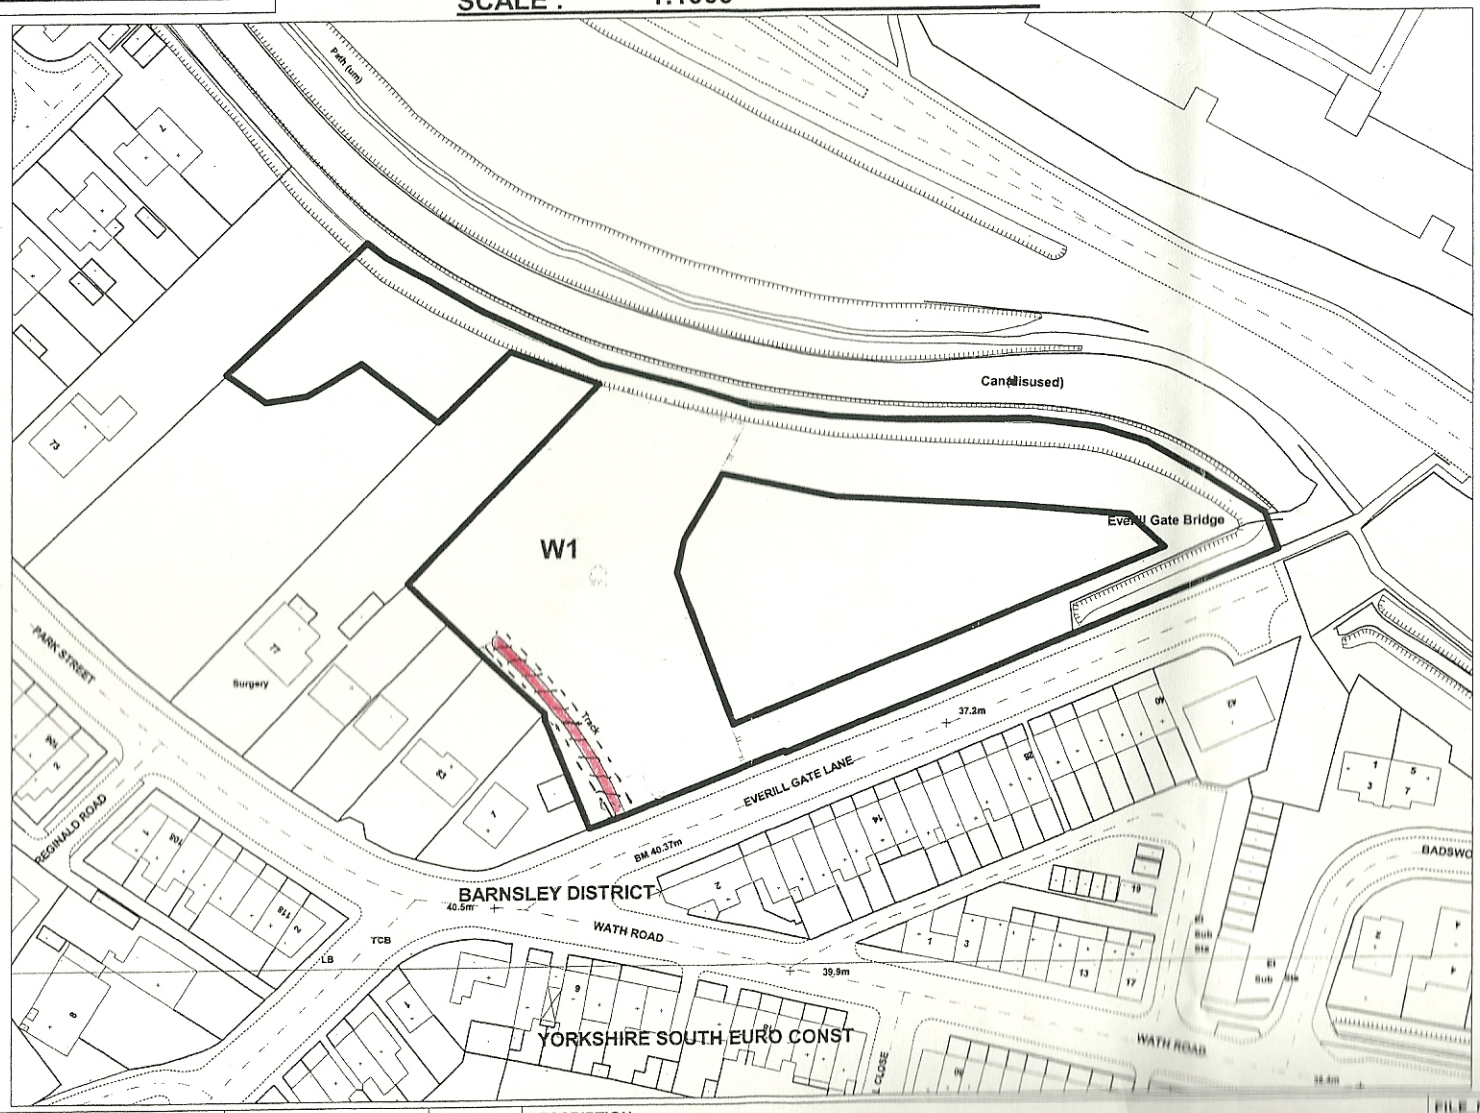

TPO_No	YEAR	LOCATION	TOWN	TREE_No	DESCRIPTION	FILE_No
2	2,003	EVERILL GATE LANE	WOMBWELL	W1	WOODLAND CONTAINING POPLAR,WILLOW, ASH, THORN, SYCAMORE,HOLLY, CHERRY AND OTHER OCCASIONAL SPEC	

THESE MAPS ARE REPRODUCED UNDER LICENCE AGREEMENT NUMBER LA. 076090 FROM THE ORDNANCE SURVEY DIGITAL MAPS.

THE CIRCLES AND LINES ON THESE PLANS DEPICTING TREES ARE ONLY A GUIDE TO THEIR LOCATIONS AND DO NOT REPRESENT THE ACTUAL CROWN SPREAD OF THE TREES.