


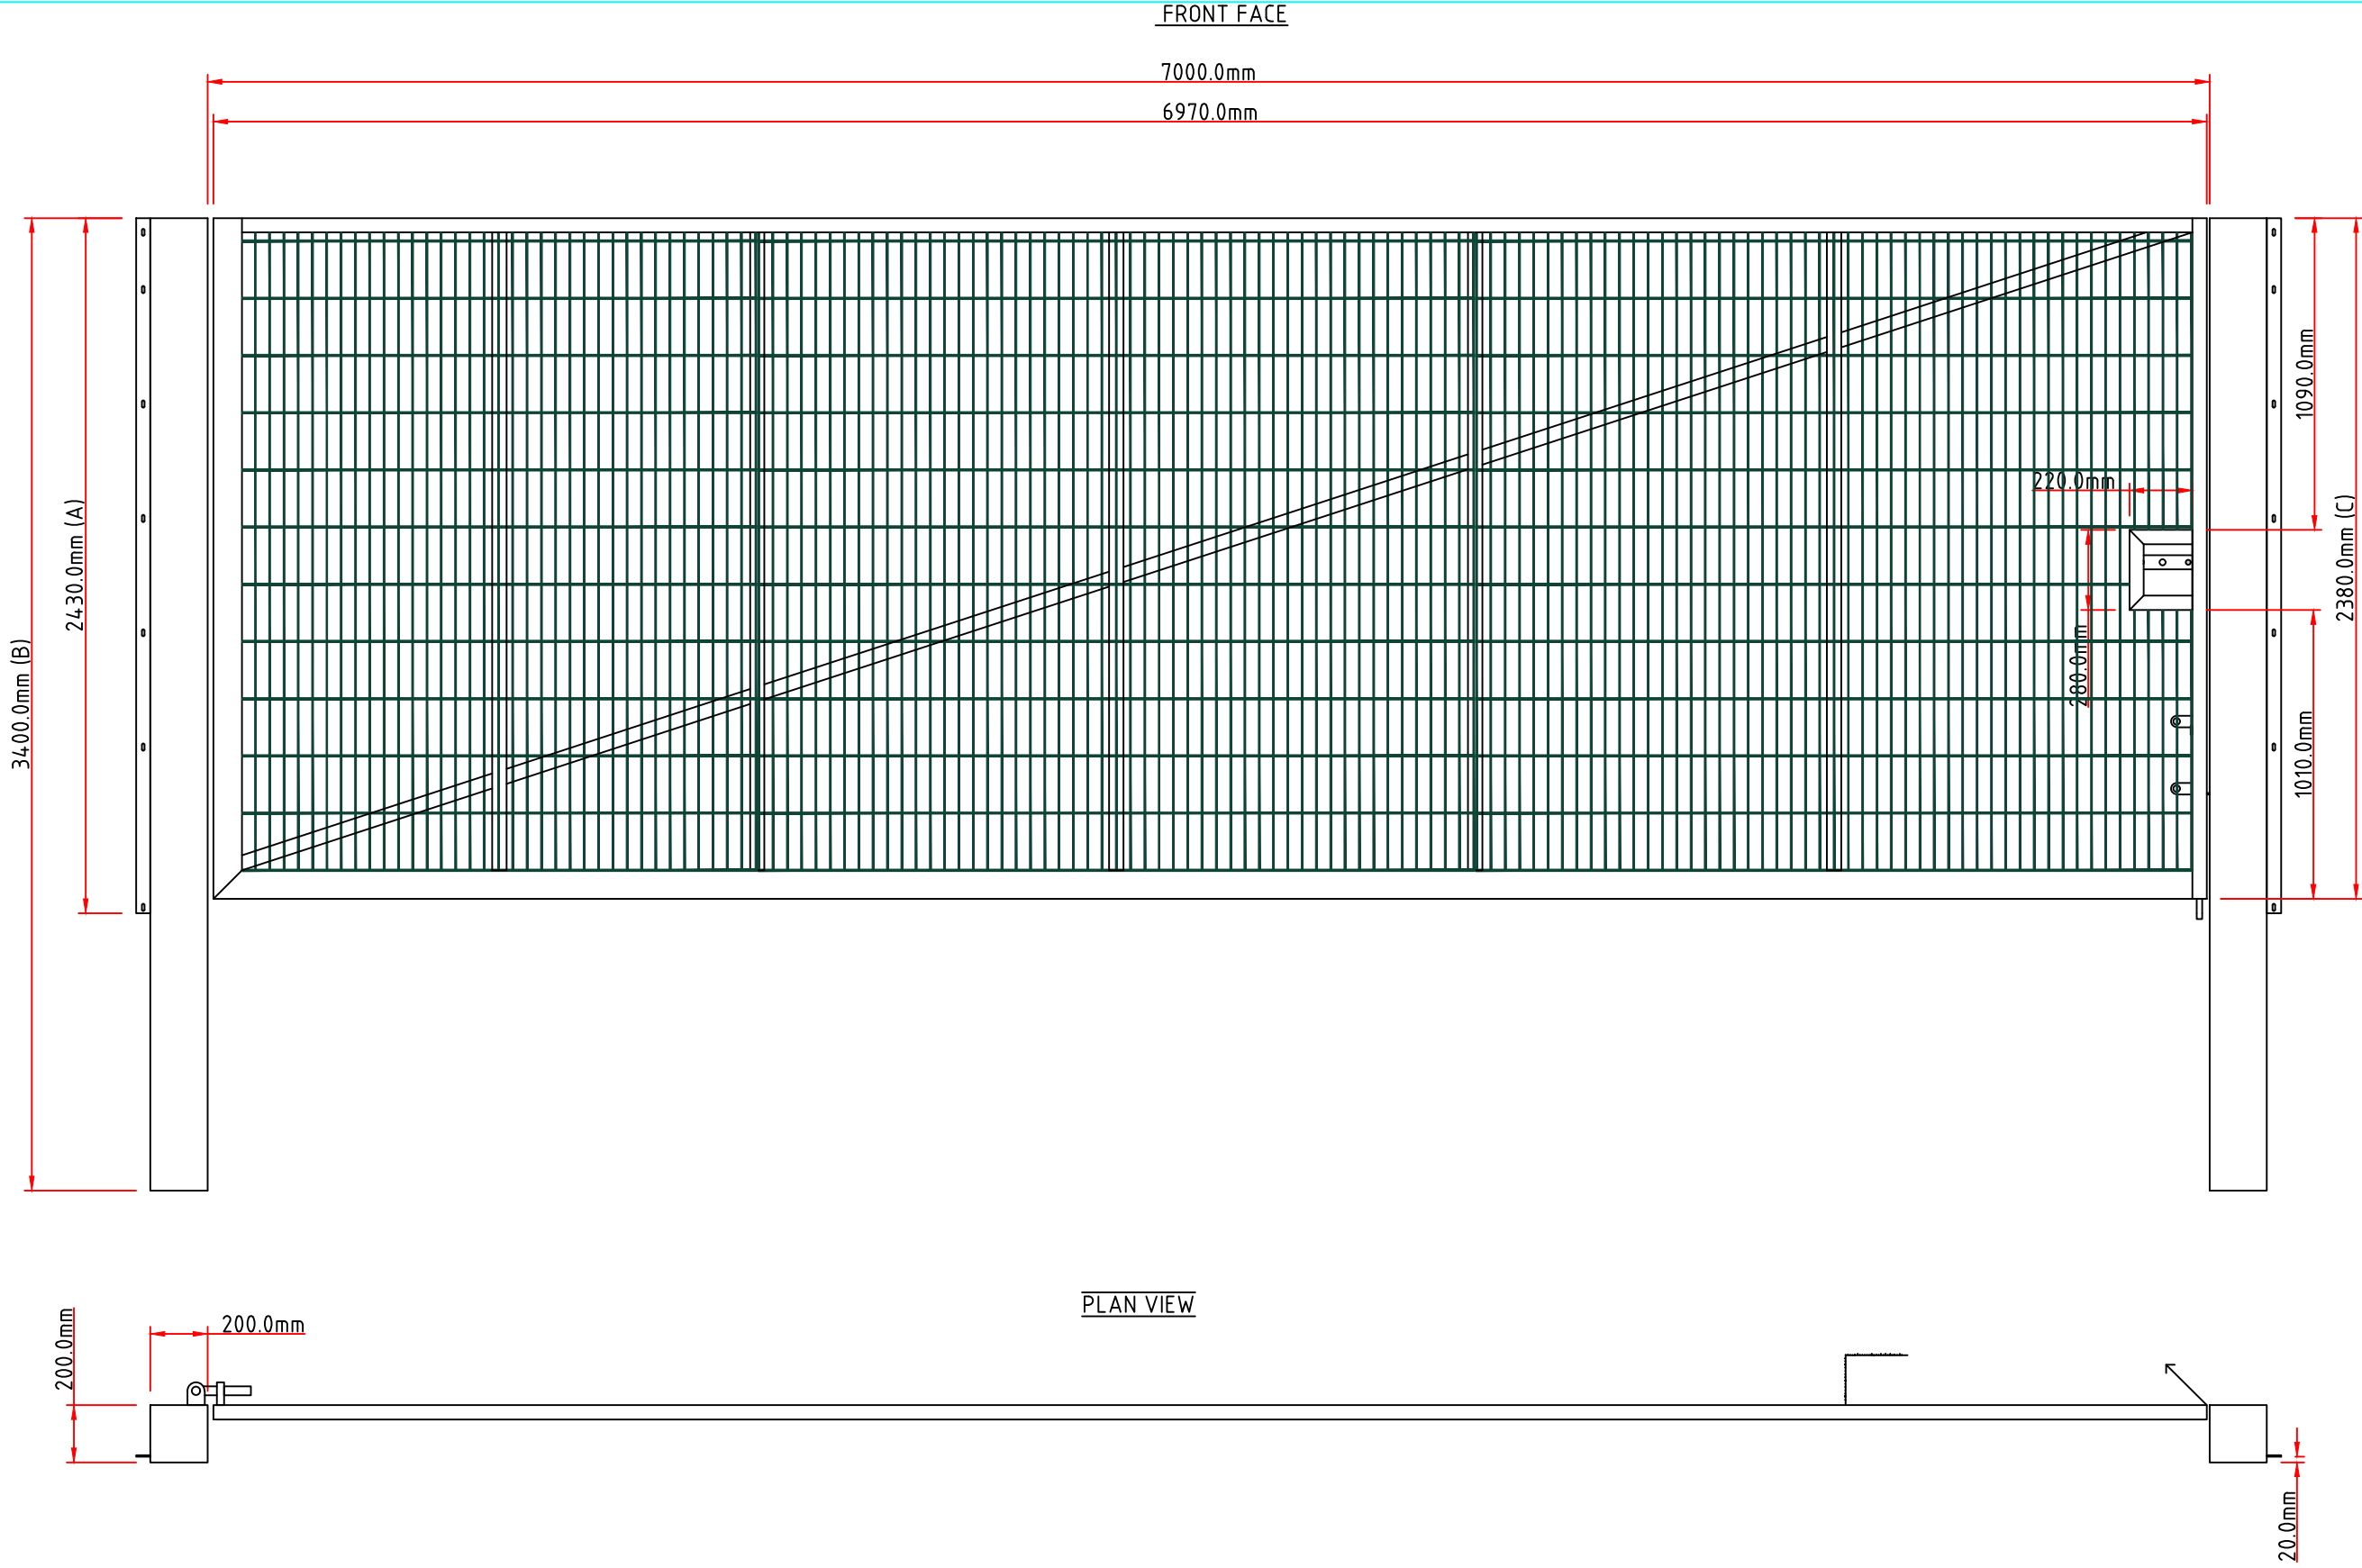

Rev		Date	Description	DR	CH
SAFETY, HEALTH AND ENVIRONMENTAL INFORMATION		This drawing is to be used only for the purpose of the issue it was intended for.	GGP CONSULT CONSULTING ENGINEERS ARCHITECTS PROJECT MANAGERS 2 Hallam Road Priory Park East HU4 4JZ UNITED KINGDOM Telephone (+44) 627963 Fax 01482 641736		
Significant risks relating to the works of which this design relates are identified below:		For information relating to end use, maintenance, demolition, see Health & Safety files.			
		It is assumed that works will be undertaken by a competent Contractor to an approved method statement.			
		STANDARD CODES FOR SUITABILITY MODELS AND DOCUMENTS (IN ACCORDANCE WITH BS 1192:2007)			
		For details regarding the suitability of this drawing refer to the current version of BS1192:2007.			
		If in doubt about the suitability of this drawing contact GGP Consult			
Drawn By		Client Name	Client Job No.	Suitability Code	
JHT		GRANVILLE OIL & CHEMICALS	27988		
Date		Title			
04.05.2020		SERVICE YARD WEST SWING GATE (SOUTH)			
Checked		Scales	Suitability		
PW		NTS			
Approved					
AT					