



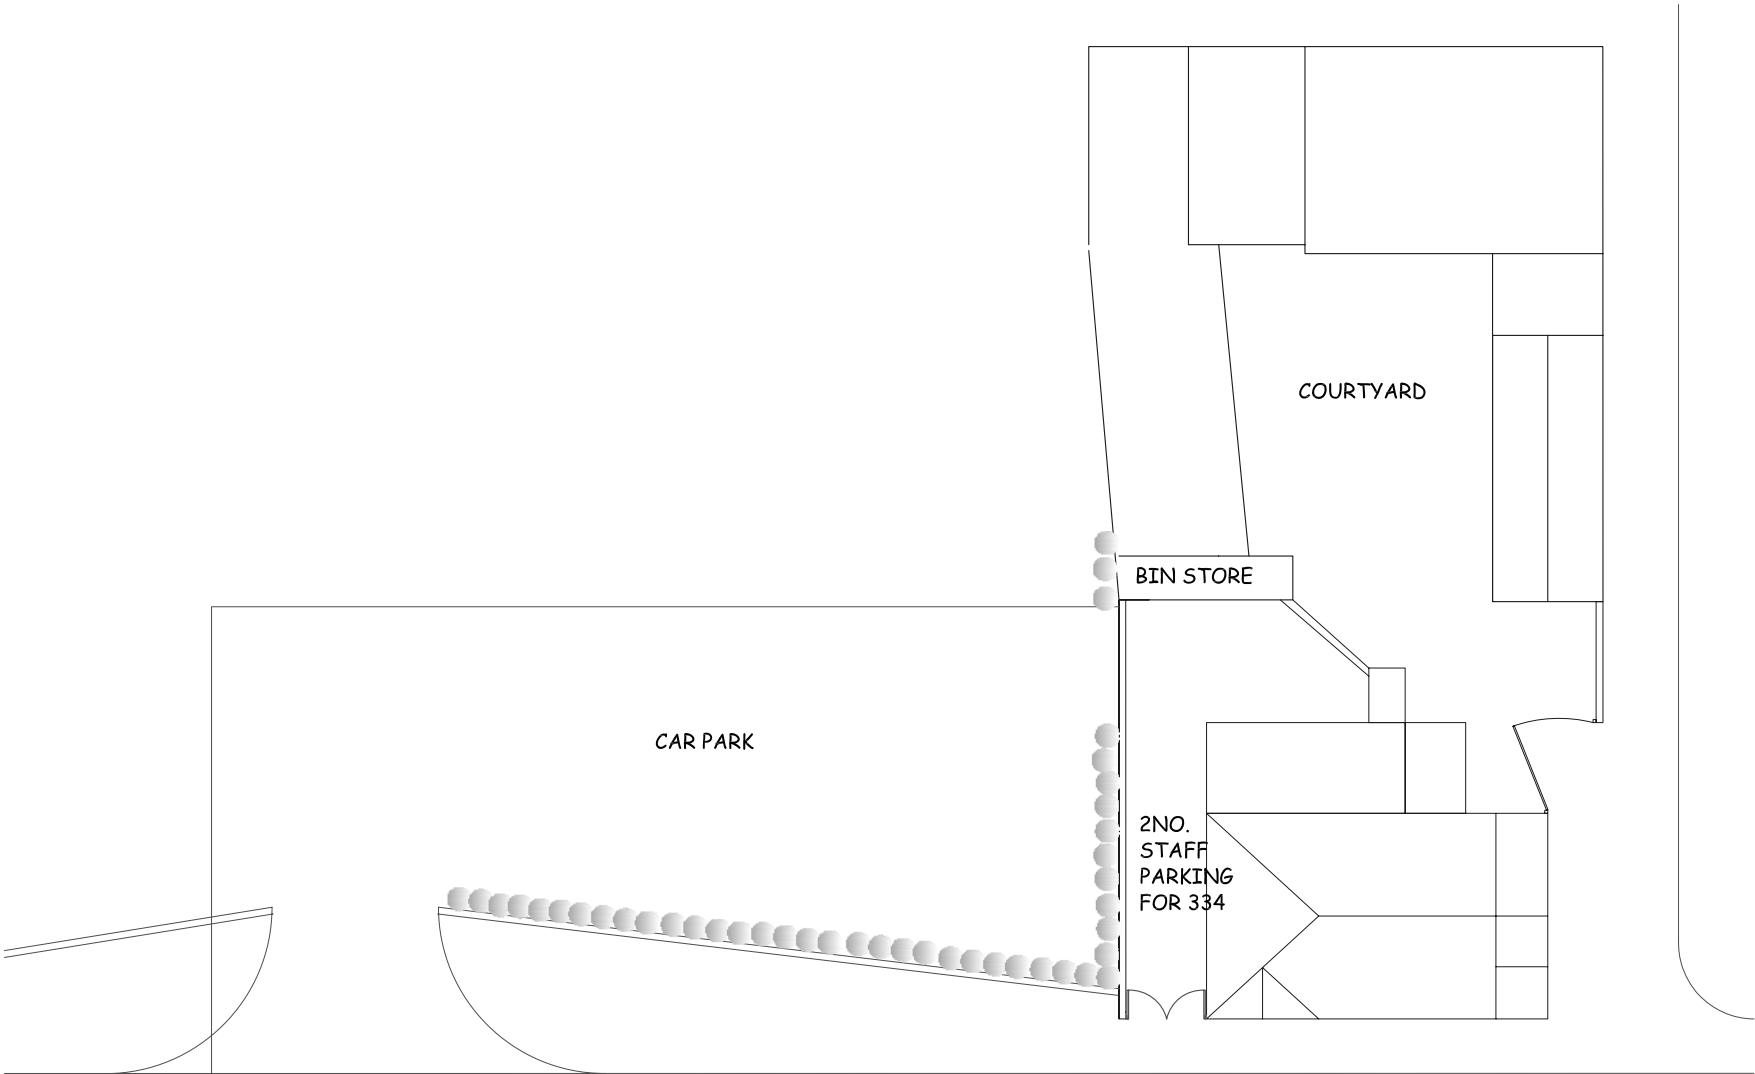

EXISTING SITE LAYOUT

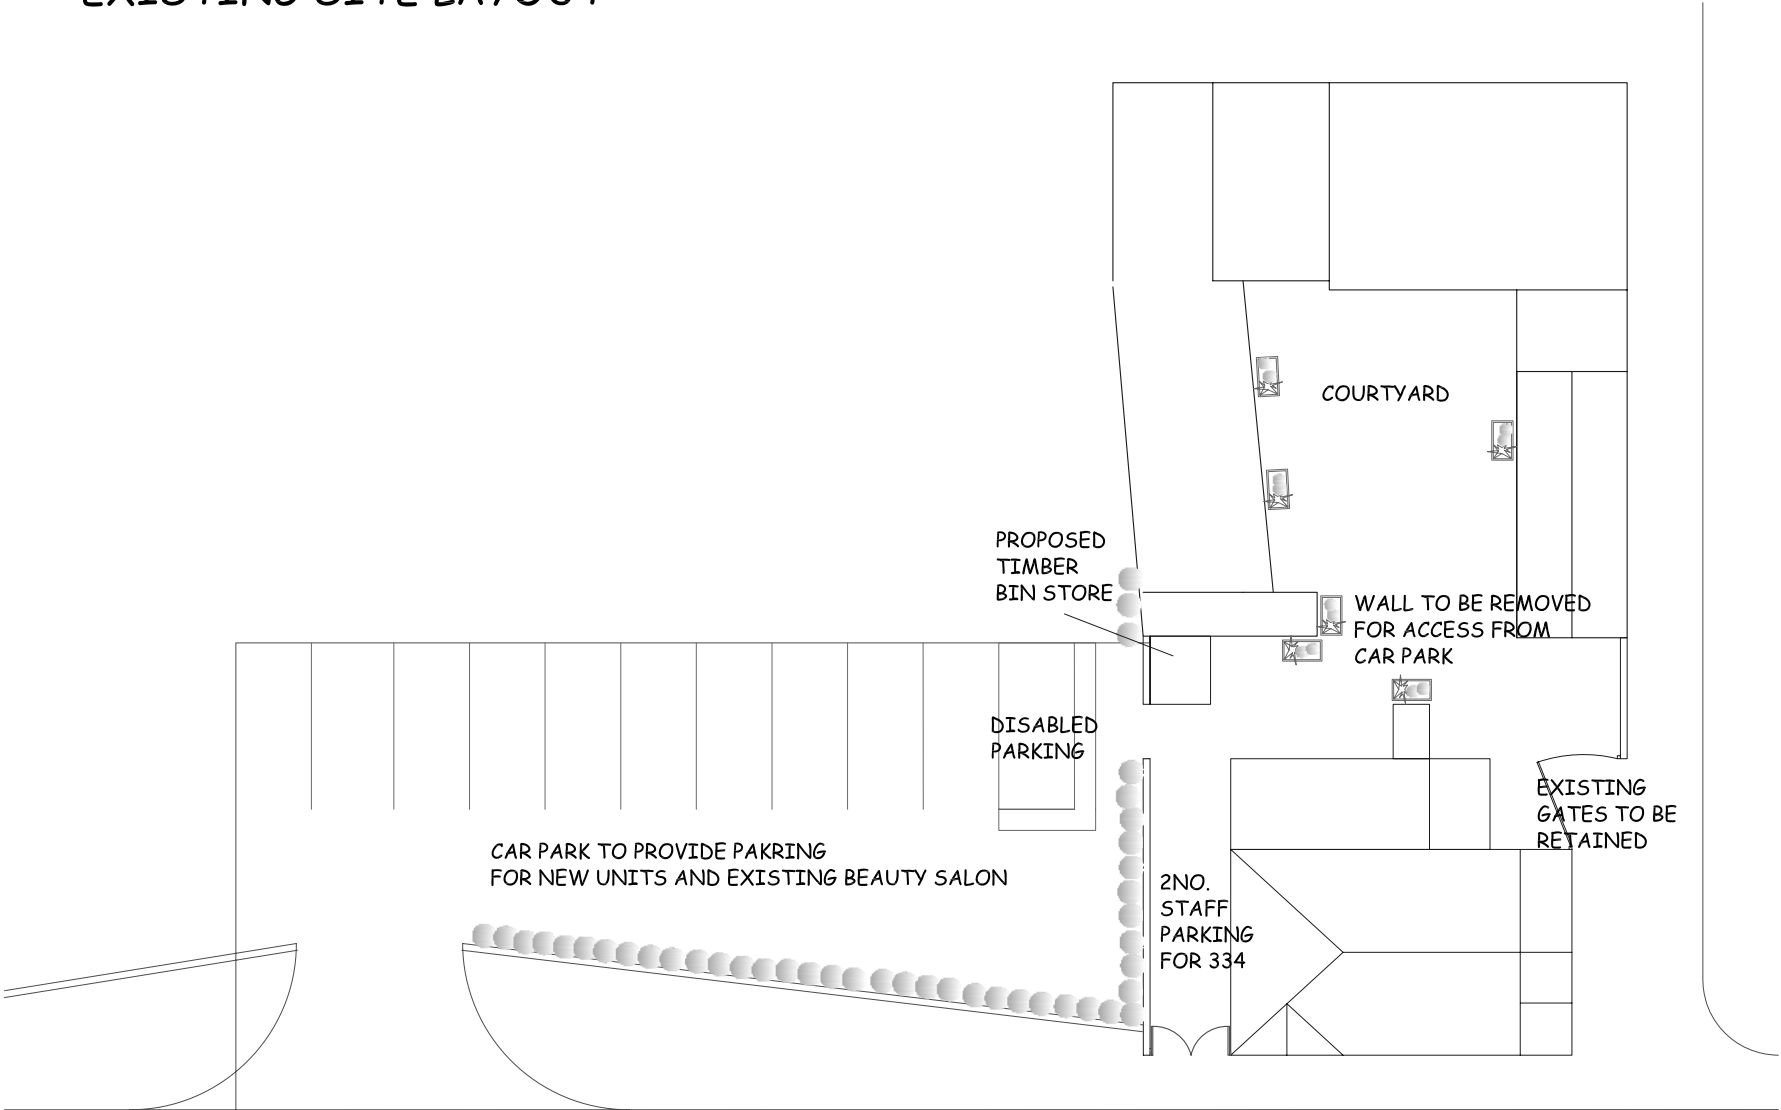

PROPOSED SITE LAYOUT

SITE
334B SHEFFIELD ROAD, BIRDWELL

PROJECT
PROPOSED RETAIL UNITS

CLIENT
MISS K LINDLEY

DRAWING TITLE
SITE LAYOUT

RAWING NO.	SCALE	DATE	REVISION
40.01	1/250	14.2.2021	/