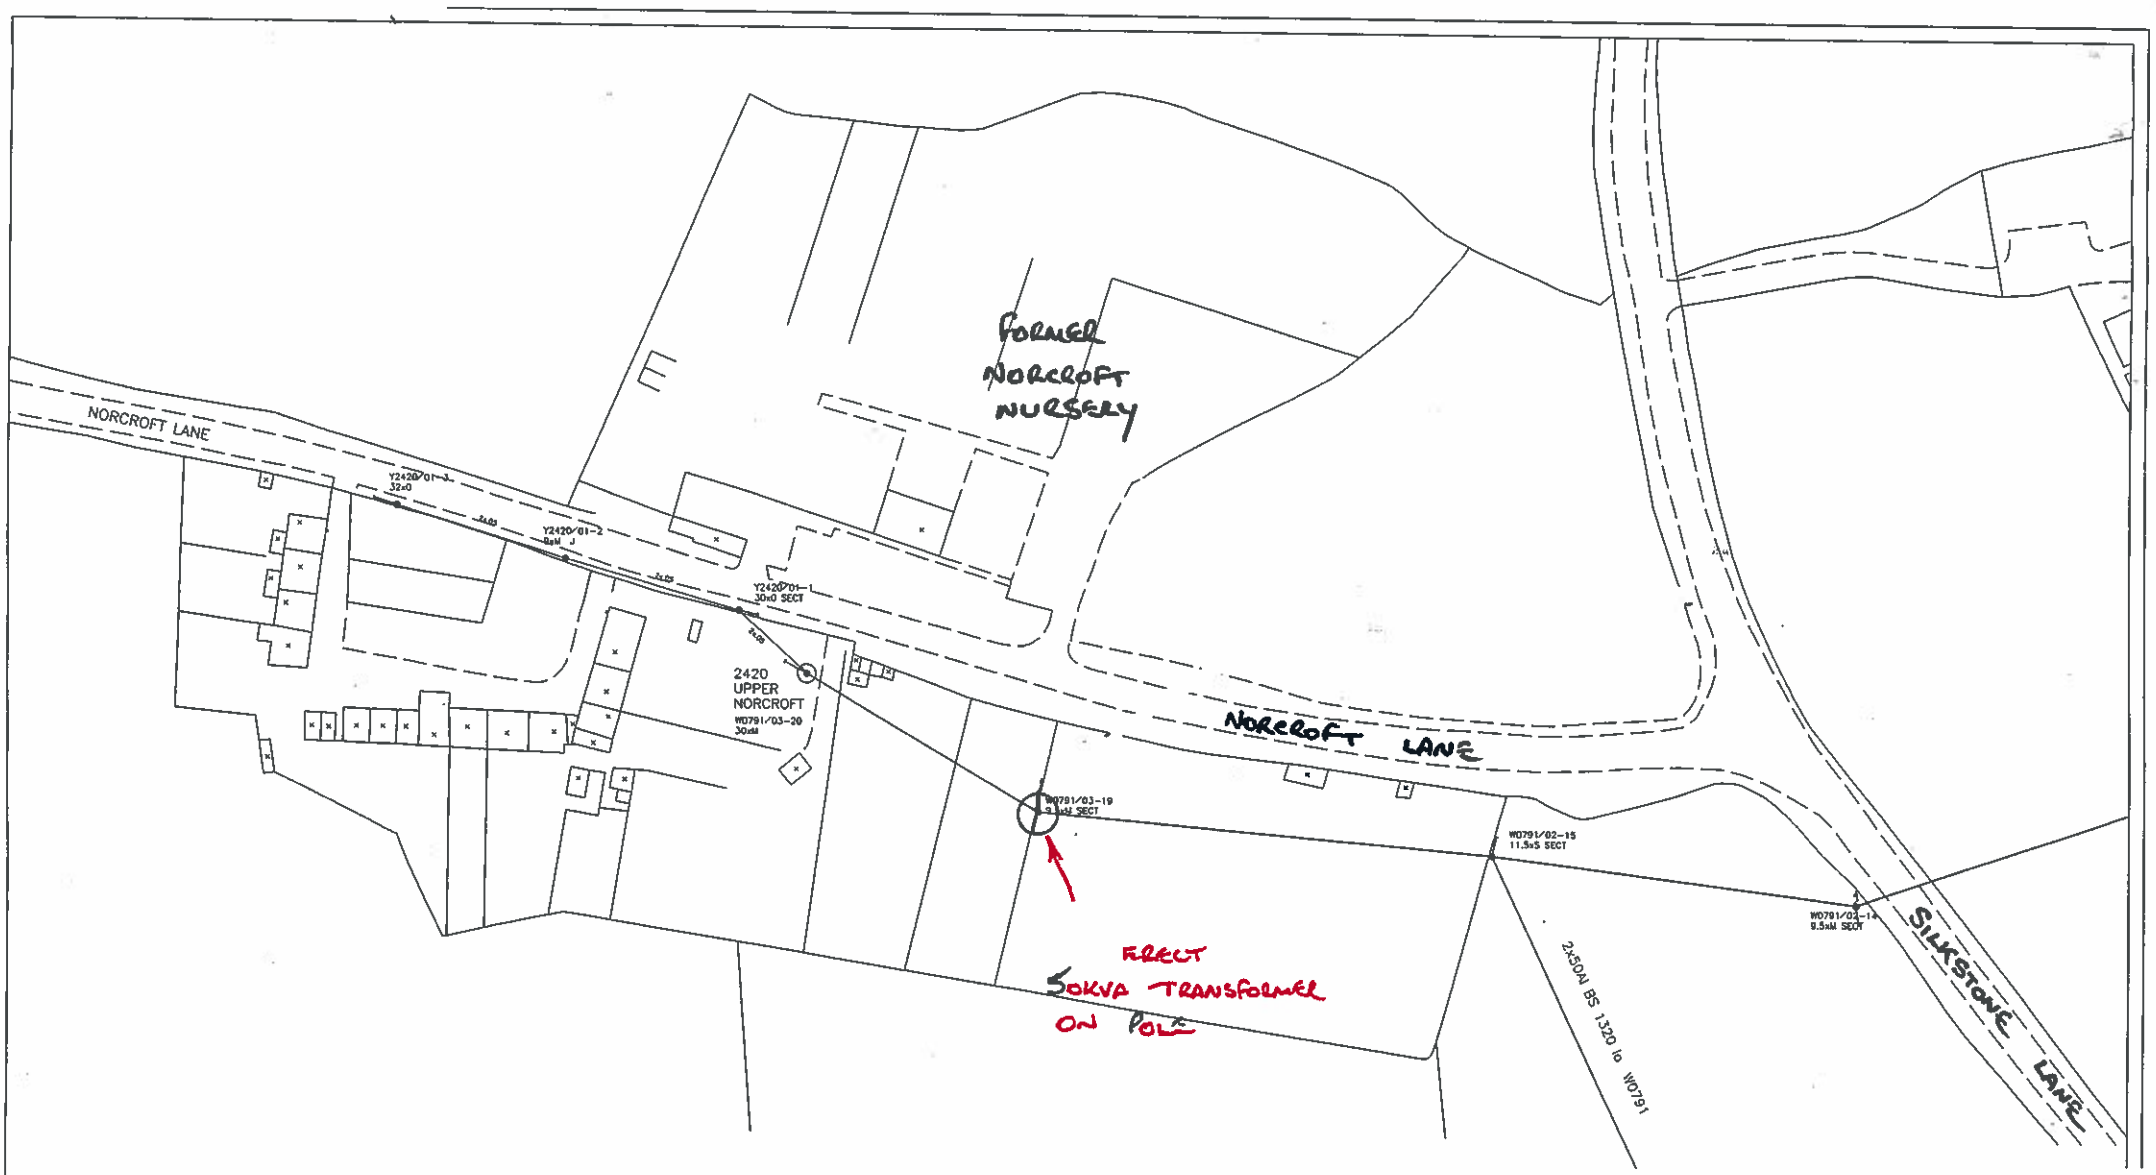


Title: **New Supply Former Norcroft Nursery Norcroft Lane Cawthorne Barnsley**

Scale:- **1:1250** Plan No:- **ENQ5230121** Ordnance Map No:- **Se 2807**

Proposed OH line shown as-

Existing OH line shown as-

Proposed UG cable shown as-

Existing UG cable shown as-

Proposed Pole