
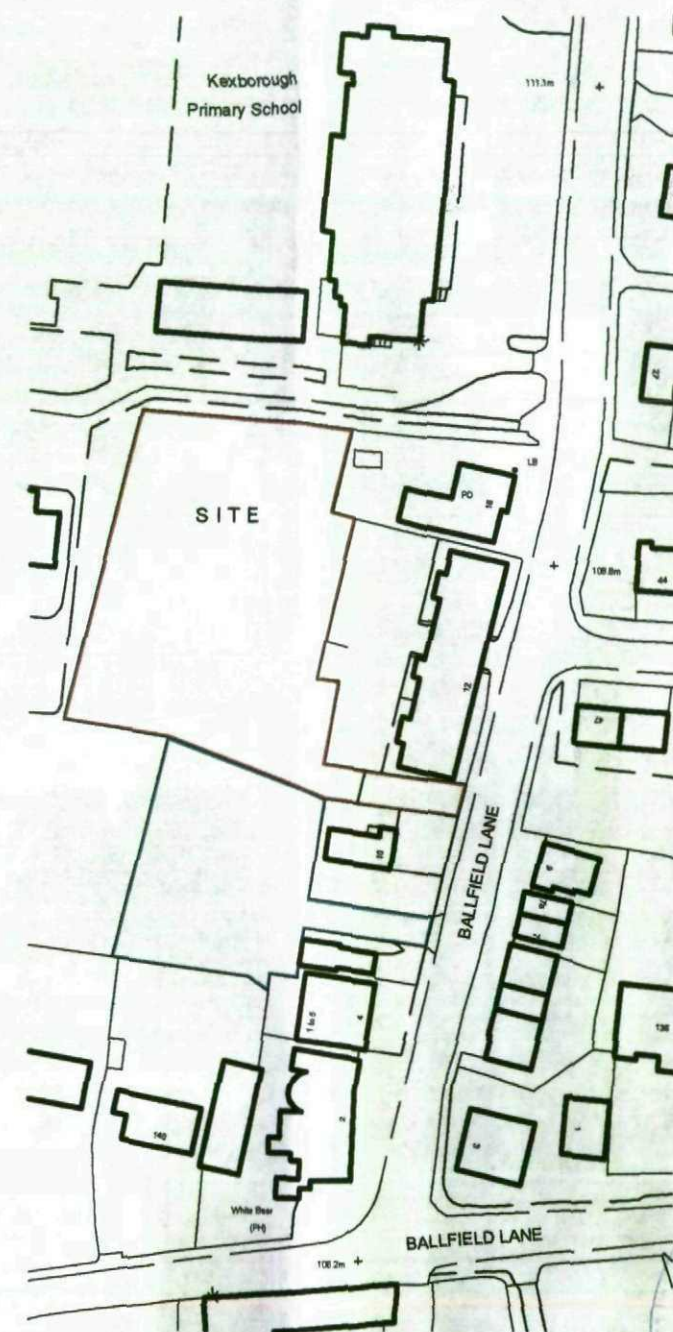


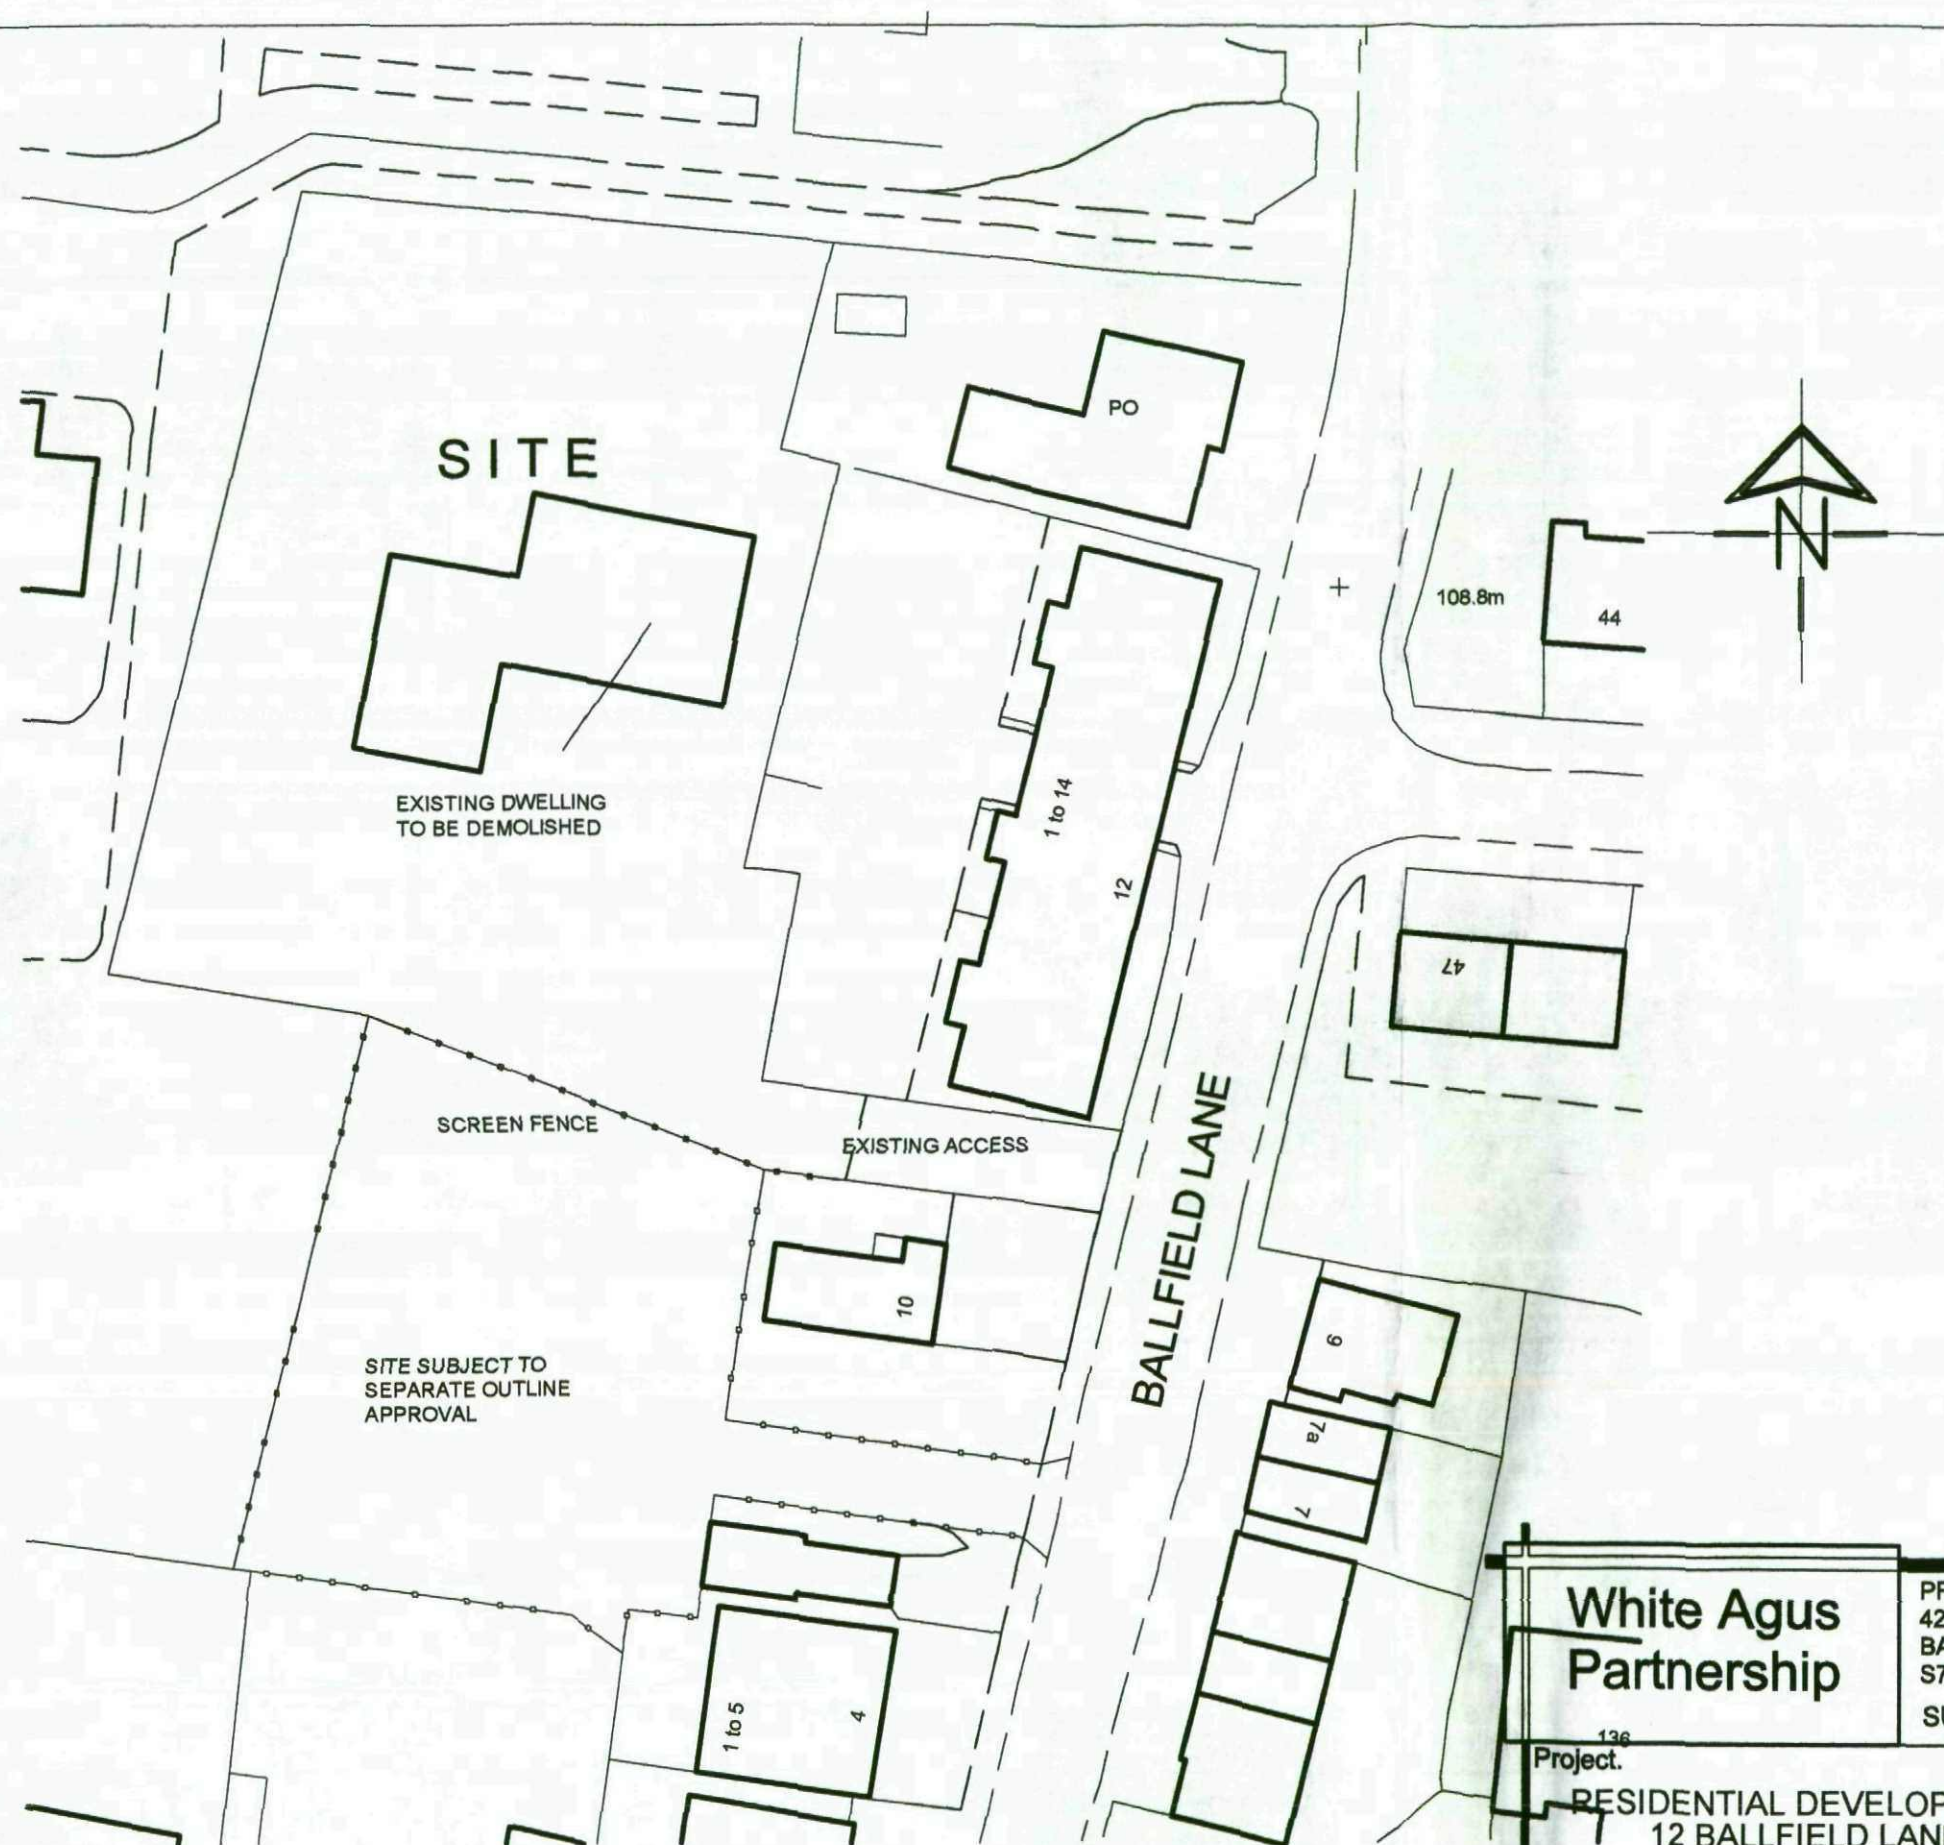

LOCATION PLAN

SCALE 1:1250

**White Agus
Partnership**

PROVIDENCE VILLA,
42 SACKVILLE STREET,
BARNSELY.
S70 2DB

SURVEYORS AND BUILDING DESIGN CONSULTANTS

Phone: 01226 208482
Fax: 01226 283030
Email: info@whiteaguspartnership.co.uk
Web: www.whiteaguspartnership.co.uk

Project.
RESIDENTIAL DEVELOPMENT
12 BALLFIELD LANE
KEXBOROUGH

Client.
MR PORTER

Drawing
Title.
PLANS-OUTLINE

Date.
NOV 2010
Scale.
1:500 @ A3
Ref.
09-117
Dwg. No.
02
Rev.

