


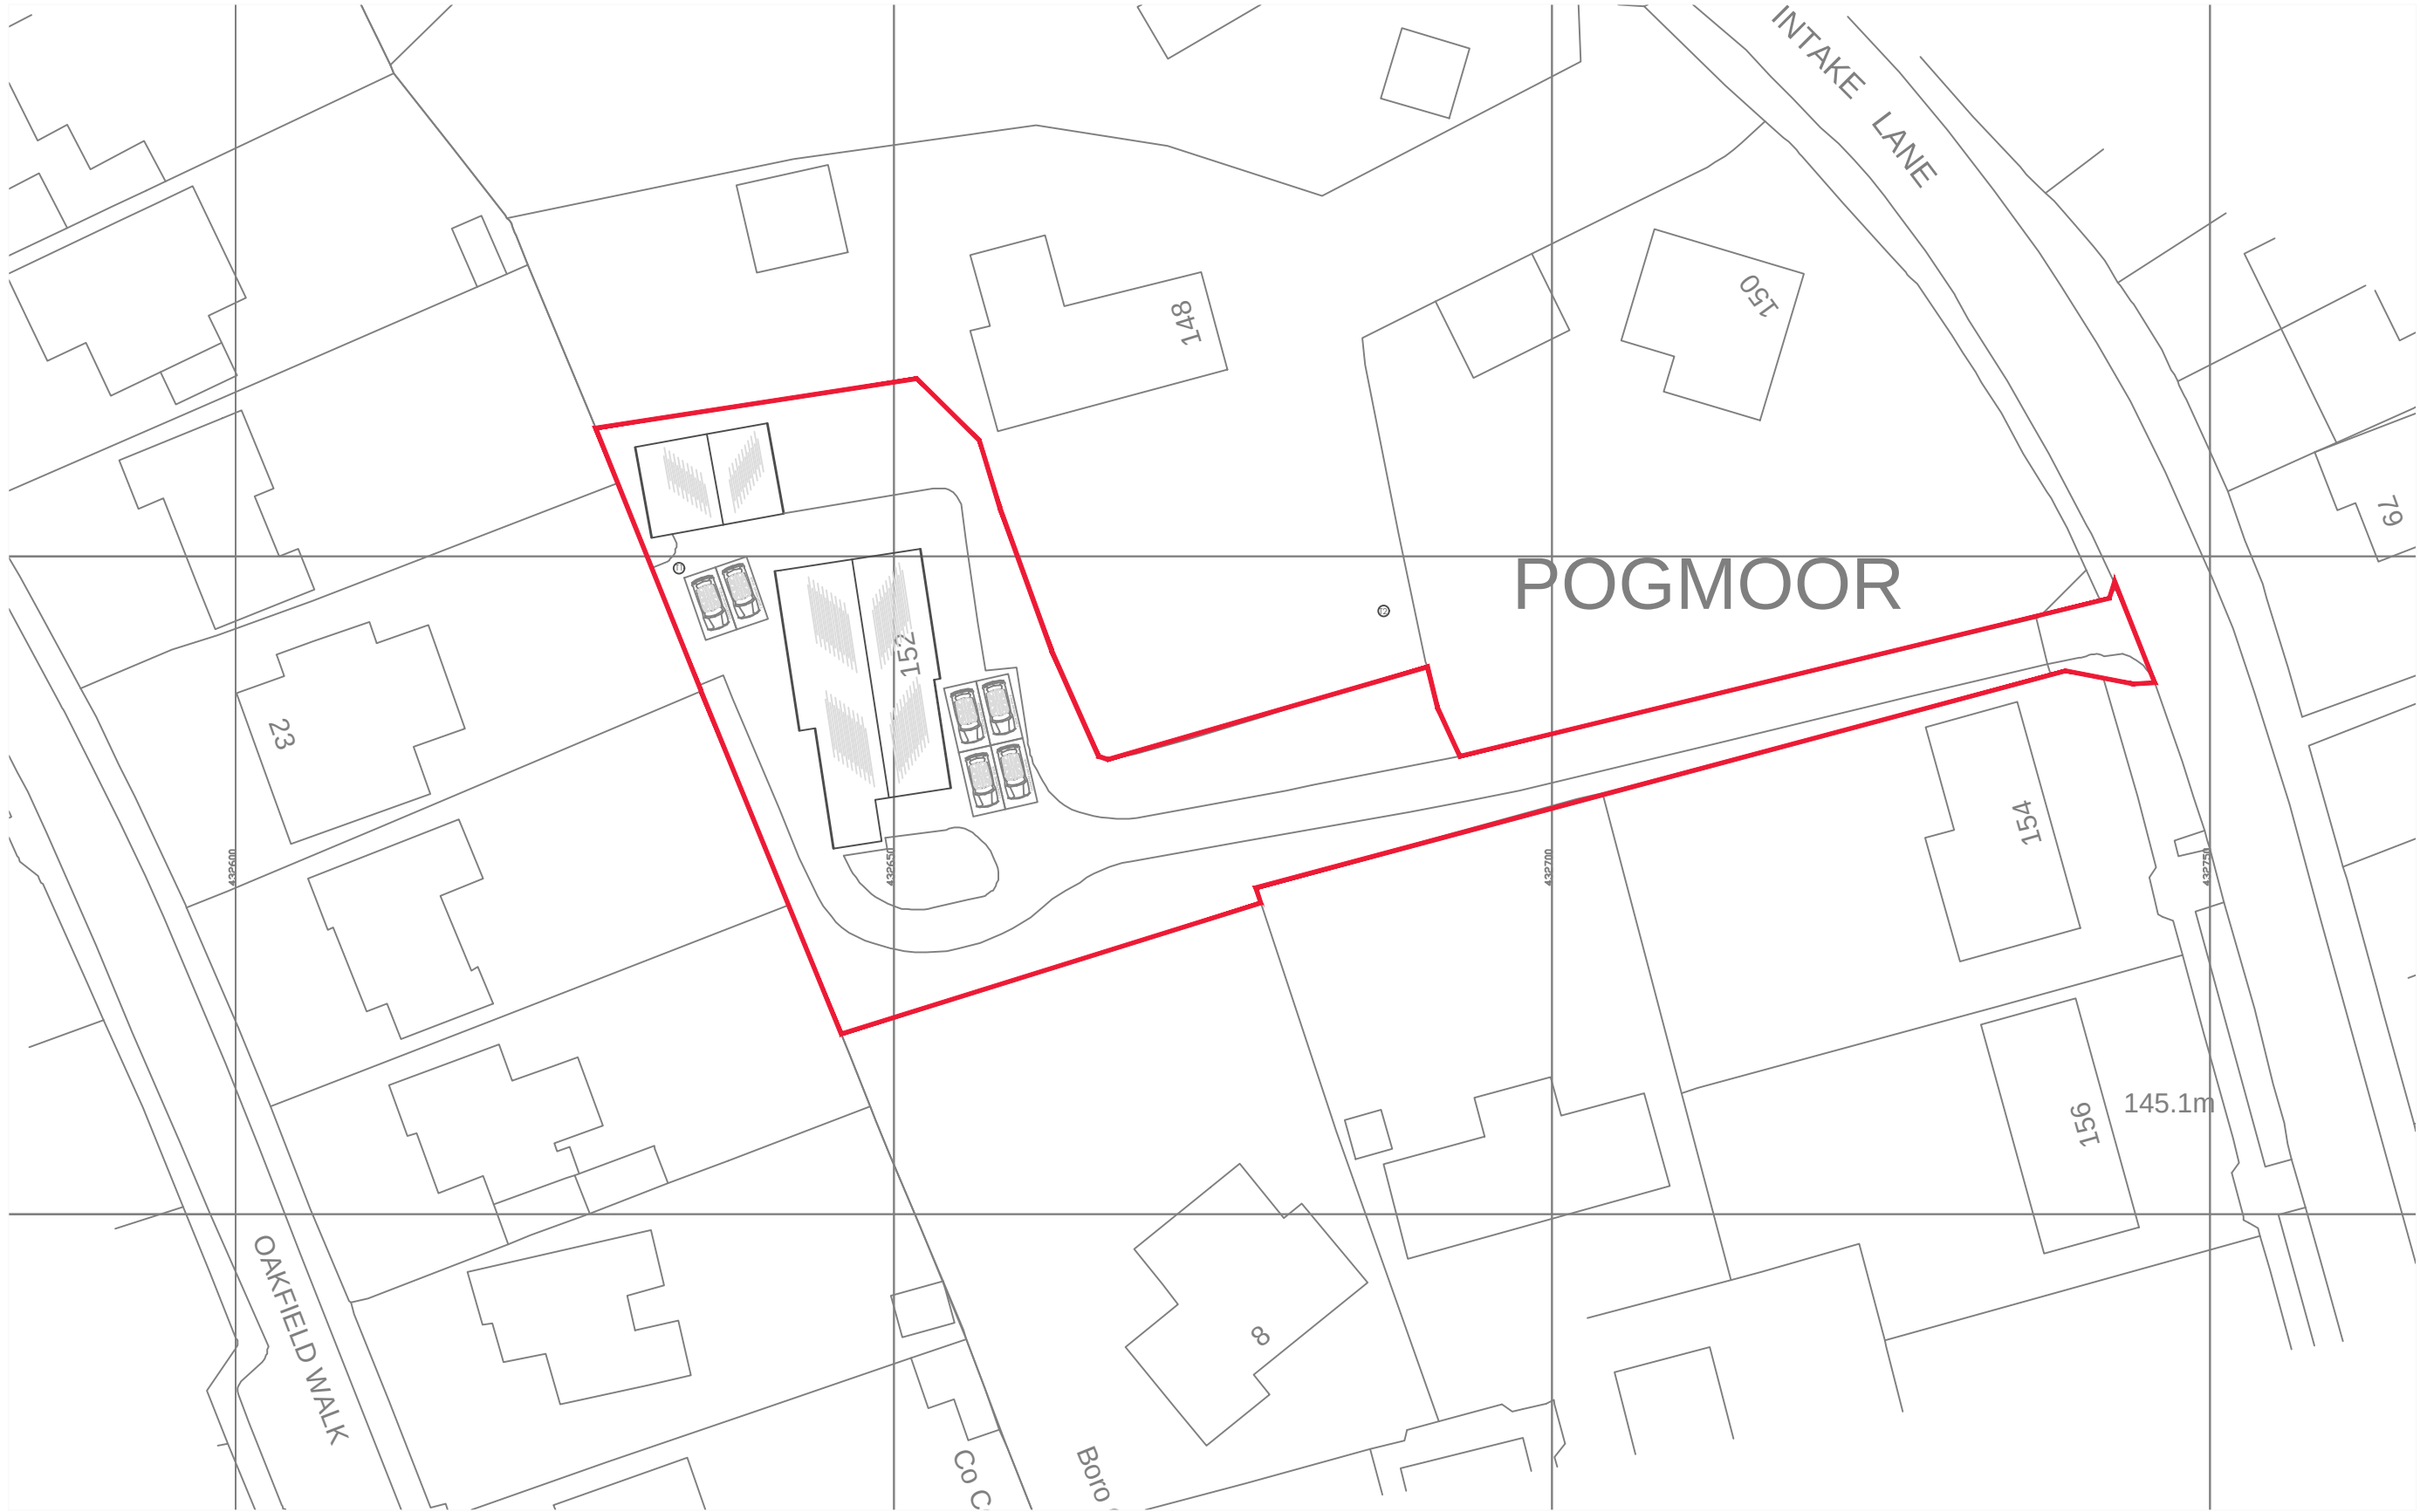


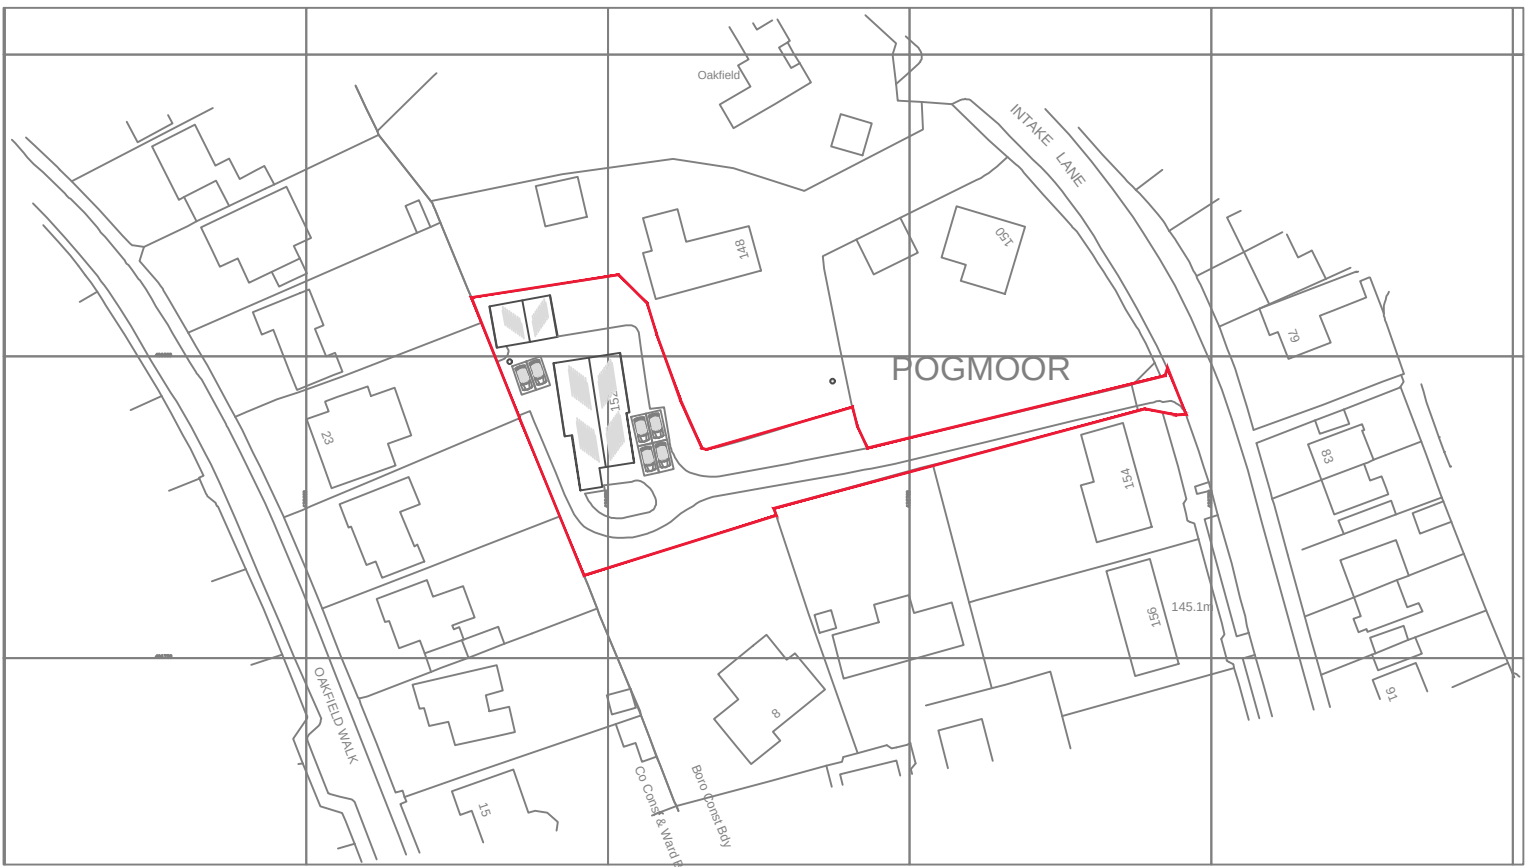

EXISTING BLOCK PLAN 1:500

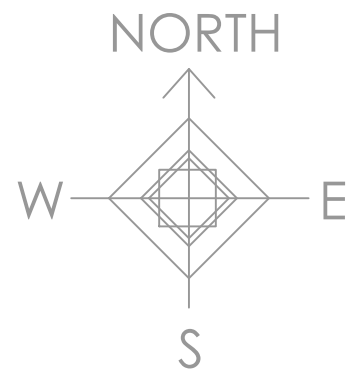

LOCATION PLAN 1:1250

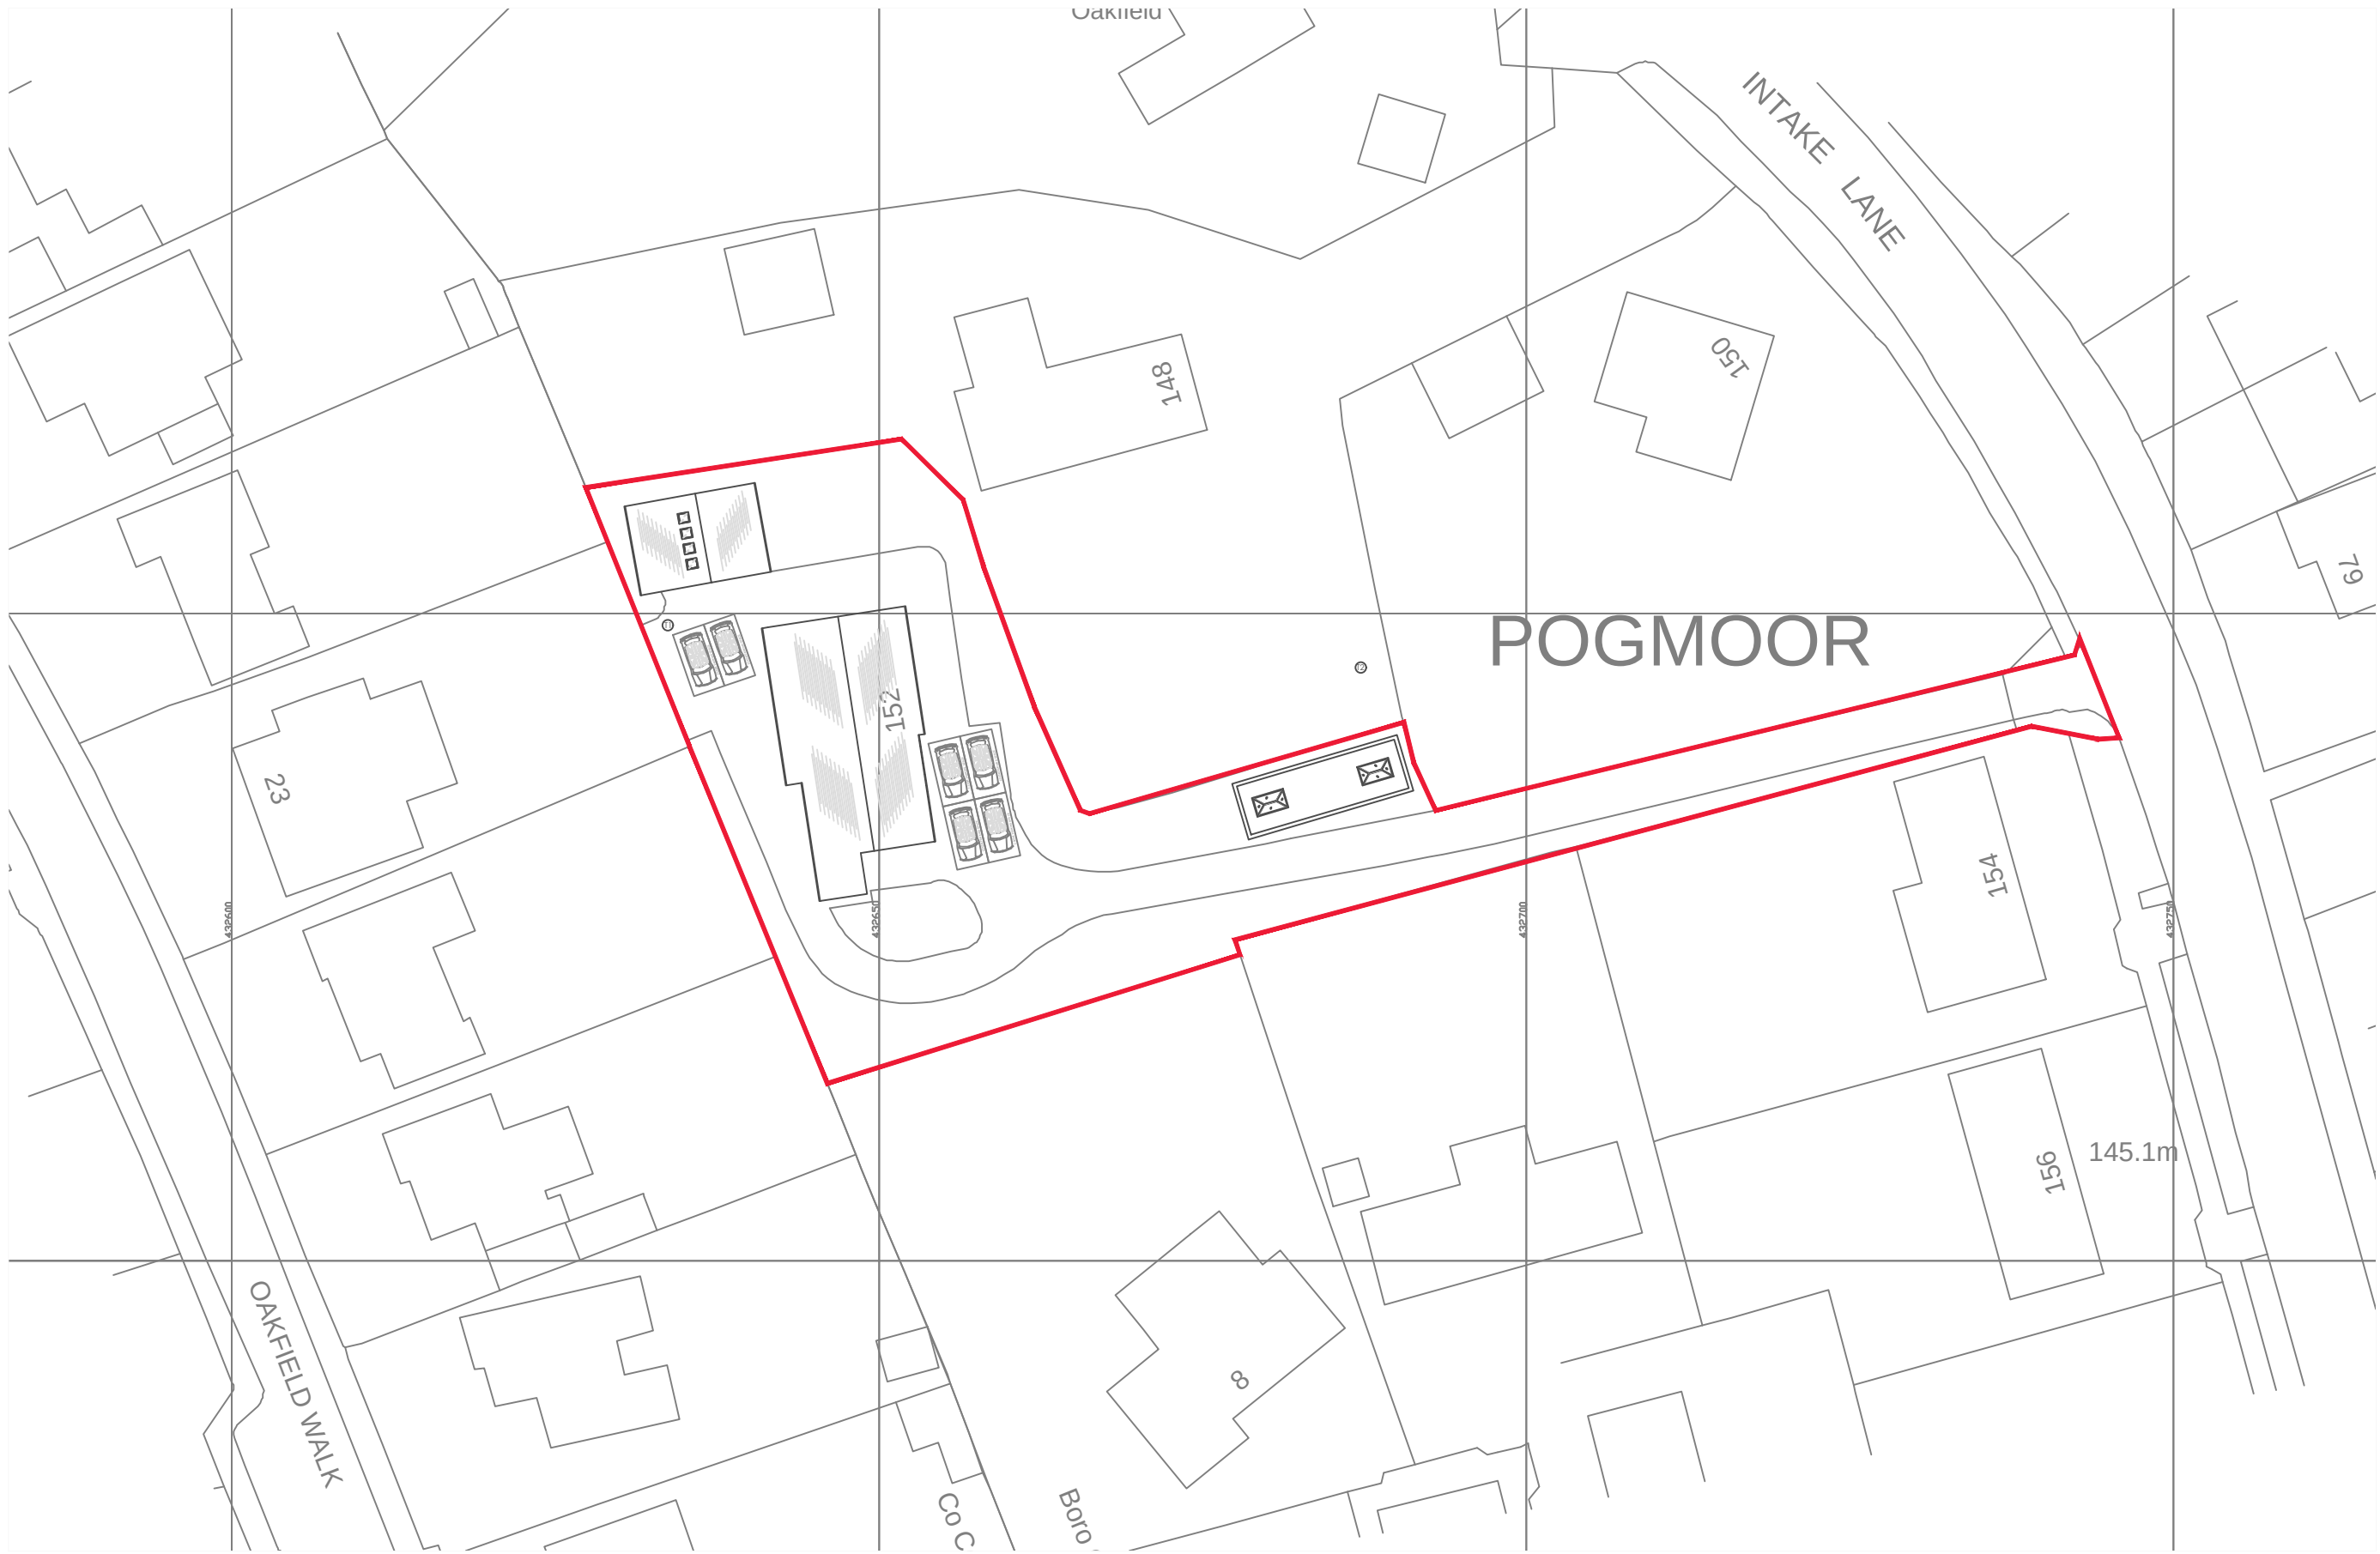

PROPOSED BLOCK PLAN 1:500



MR CLIFTON,
152 INTAKE LANE,
POGMOOR, BARNSELY,
S75 2HU

PLANNING APPLICATION
ELEVATION AMENDMENT,
GARAGE CONVERSION &
OUTBUILDING

EXISTING/PROP: LOCATION PLAN BLOCK PLANS	SCALE: 1:1250 1:500
--	---------------------------

DATE: 02/2021
DRAWING NO: 001
PAPER SIZE A1