
North

17b Vernon Road, Worsborough, Barnsley, S70 5BE

Proposed Outdoor Sitting Room Rear Extension

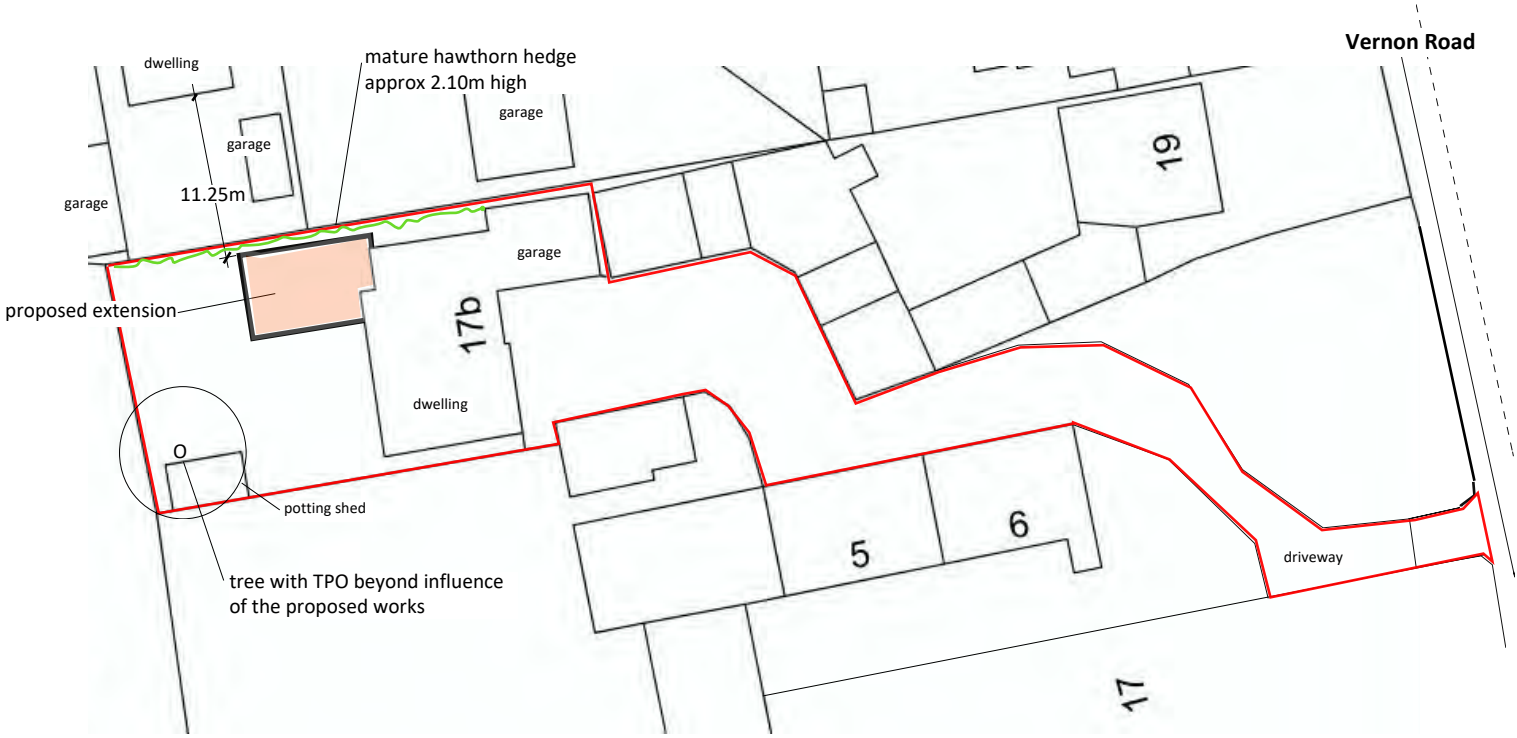

Block Plan

scale 1:500 @ A4 size
date October 2020

A L Turner + Associates

tonyturner829@btinternet.com
07976 397307

dwg no
2447 : 3