



NOTES TO MEET YORKSHIRE WATER REQUIREMENTS


1. All adoptable sewer works and material to be in accordance with Sewers for Adoption 6th Edition, The Relevant British/European and Yorkshire Water's Standards/Requirements/Addendum to the Mechanical and Electrical Specification and Kitemarked.
2. Manhole covers shall/must have a clear opening of 600mm and shall be Class D400 to BS EN 124 with 150mm deep frames in highways.
3. Filled ground must be filled and consolidated under the supervision and to the satisfaction of Yorkshire Water before any sewer works are carried out.
4. Yorkshire Water is not obliged to accept filter drain/land drainage run-off into the public sewer network or adoptable drainage system (directly or in-directly). An alternative method of disposal of the land drainage run-off will therefore be required and you will have to liaise with the Local Authority, Land Drainage Section with regard to the disposal of the filter drain/land drainage run-off.
5. Cover slabs must carry the BSI Kitemark or will be rejected by Yorkshire Water Inspector. Where the clear opening of the Kitemarked product is different to that of the cover and frame, a loading bearing slab should be fitted above the cover slab to bring the size down to 600mm x 600mm for the Yorkshire Water specified cover size. Please refer to Concrete Pipe Systems Association (CPSA), 'Technical Bulletin' issued Autumn 2004 for Kitemarked cover slab opening sizes.
6. Sulphate resistant cement (C20-DC2) and precast concrete products must be used or a laboratory report provided proving that such precautions are not necessary.
7. The adoptable sewers should be a minimum of 1m and manholes 0.5m from kerb faces and service margins.
8. Sewers must have 5 metres clearance from trees and hedges (please also refer to Figure 2.3 on page 33 in Sewers for Adoption 6th Edition for restrictions on tree planting adjacent to sewers).
9. Sewers to be laid in Class S Bedding (150mm granular bed and surround). Where depth of cover to top of the sewer is less than 1.2m in highways and verges (or less than 900mm in none vehicular access areas) then a concrete slab should be provide above granular bed and surround.
10. Bedding and backfill material to conform to the requirement of Water Industry Specification 4-08-02 (Table A2).
11. The chamber size of manholes with more than one connection in them may need to be increased an increment to accommodate the connections and bends.
12. Yorkshire Water policy is not to accept Type C brick manholes and 1050mm dia manhole rings. Instead it is preferred that you use a type B manhole with 1200mm dia or 1500mm dia rings, with the opening sited over the channel where depth of cover to pipe soffit is 1-1.5m.
13. Adoptable plastic sewer pipes to be BSI Kitemarked (certified to WIS 4-35-01 and BS/EN13476). Adoptable plastic sewer pipes to be laid in maximum 3 metre lengths unless there is a specific operational need to lay longer lengths. Plastic channel sections in manholes are not acceptable and Yorkshire Water would prefer clay ware channel in manholes.
14. The minimum crushing strength for clay pipes should be as follows : 100mm dia. 40KN/m, 150mm dia. 40KN/m, 225mm dia. 45KN/m and 300mm dia. 72KN/m. The minimum crushing strength for concrete pipes should be - (Class 120 to EN 1916/BS5911-1 2002). Plastic pipes should conform to WIS 4-35-01 and BS EN13476.
15. Where a B125 cover and frame has been approved, this must not be coated in plastic and must have lifting eyes suitibly sized to accommodate standard lifting keys. Screw down covers are not acceptable.

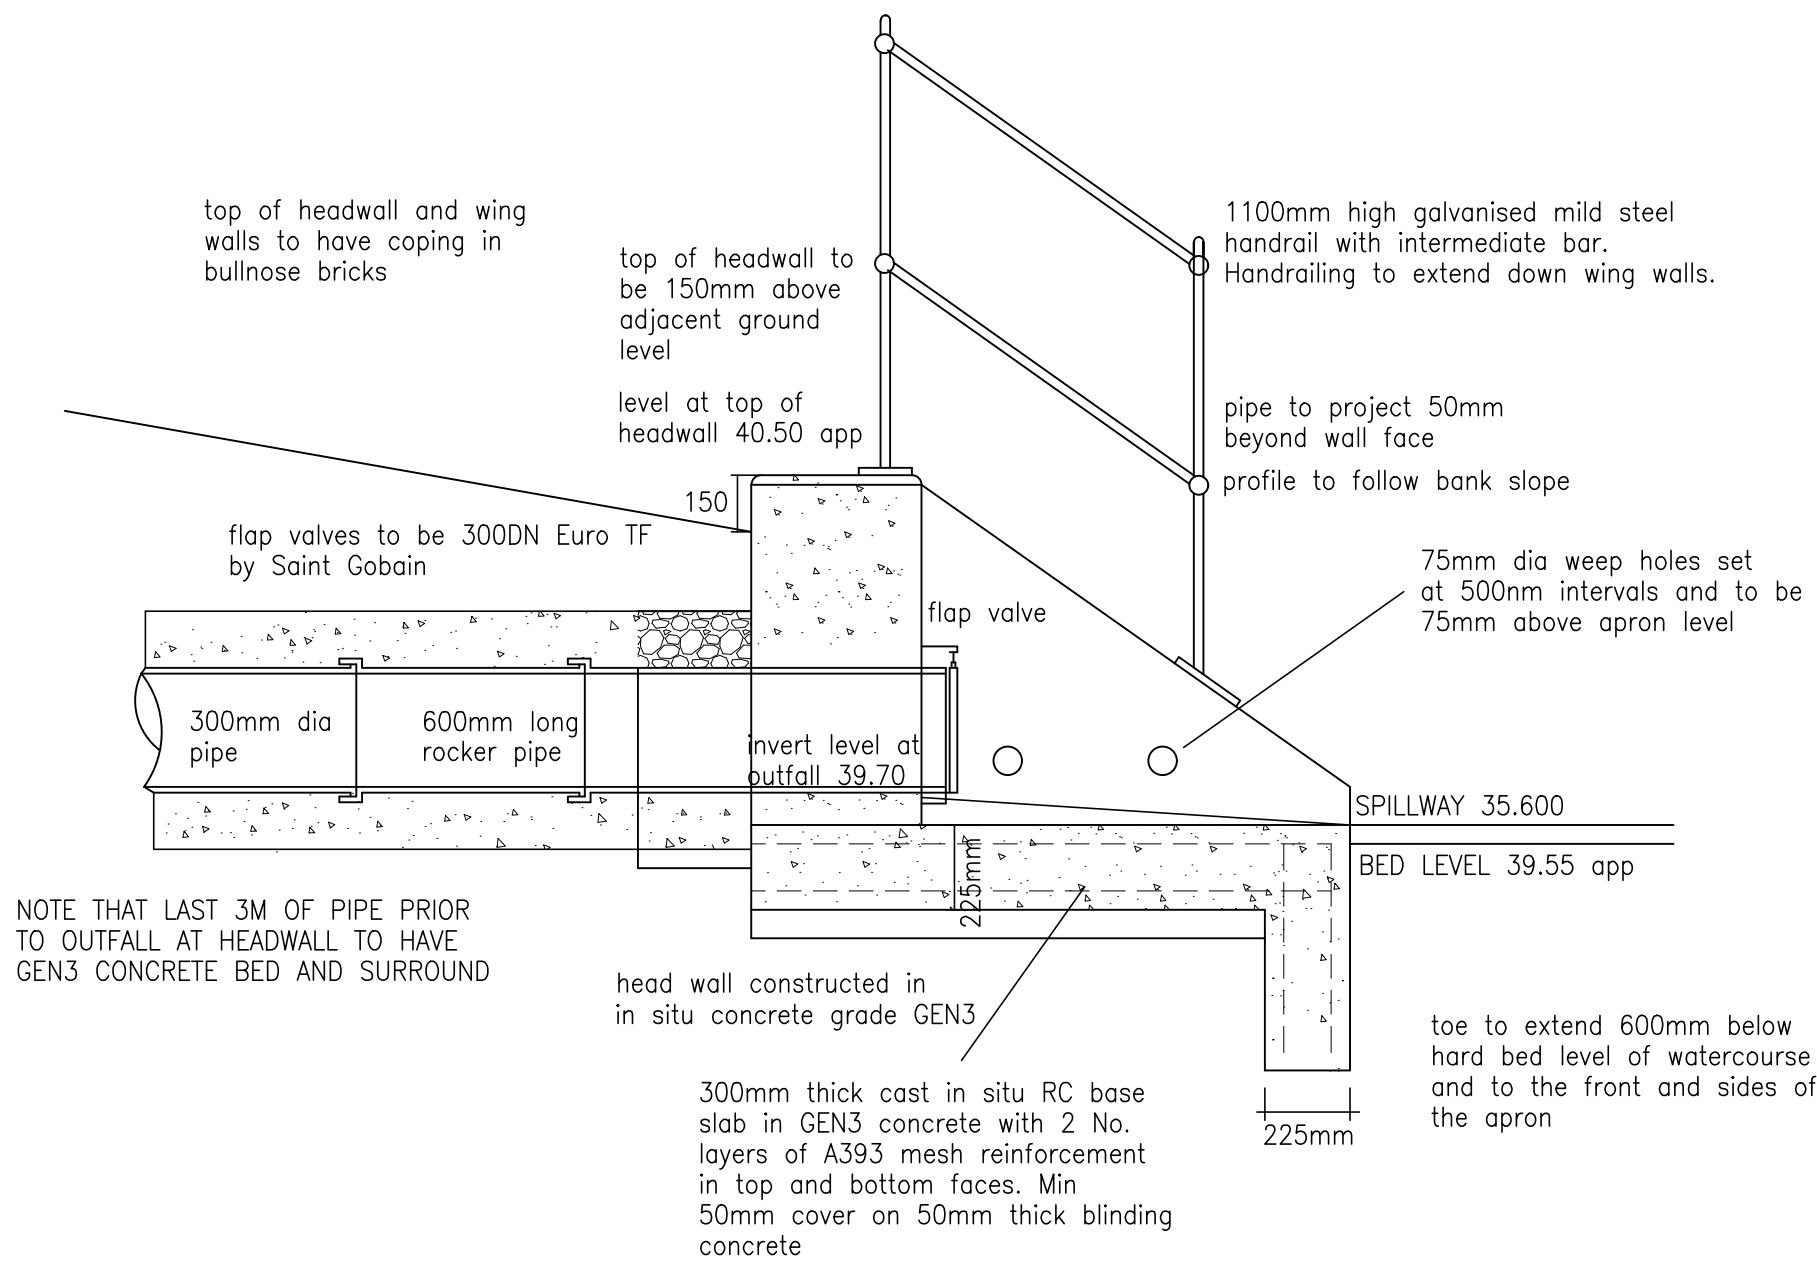

Cross Sectional View

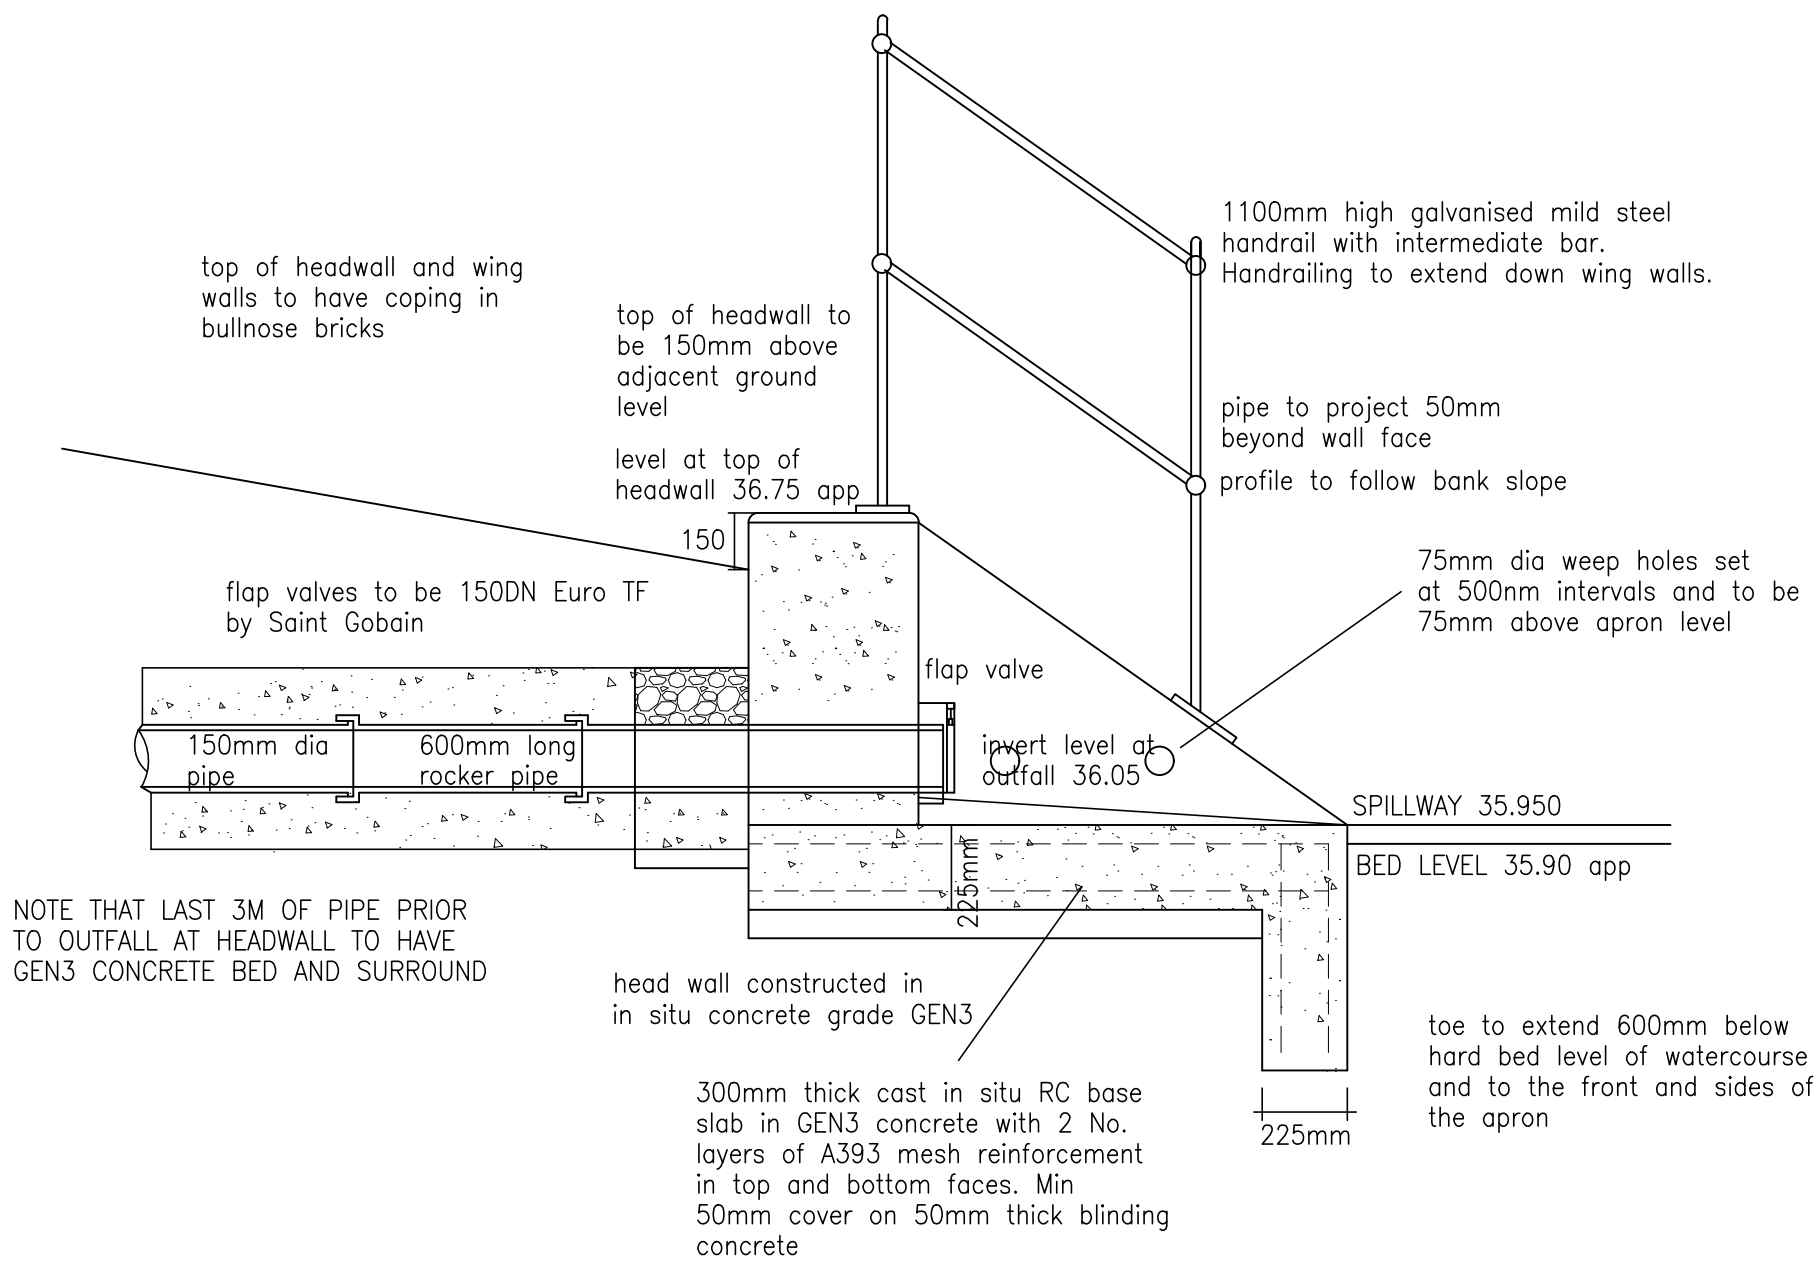


Cross Sectional View

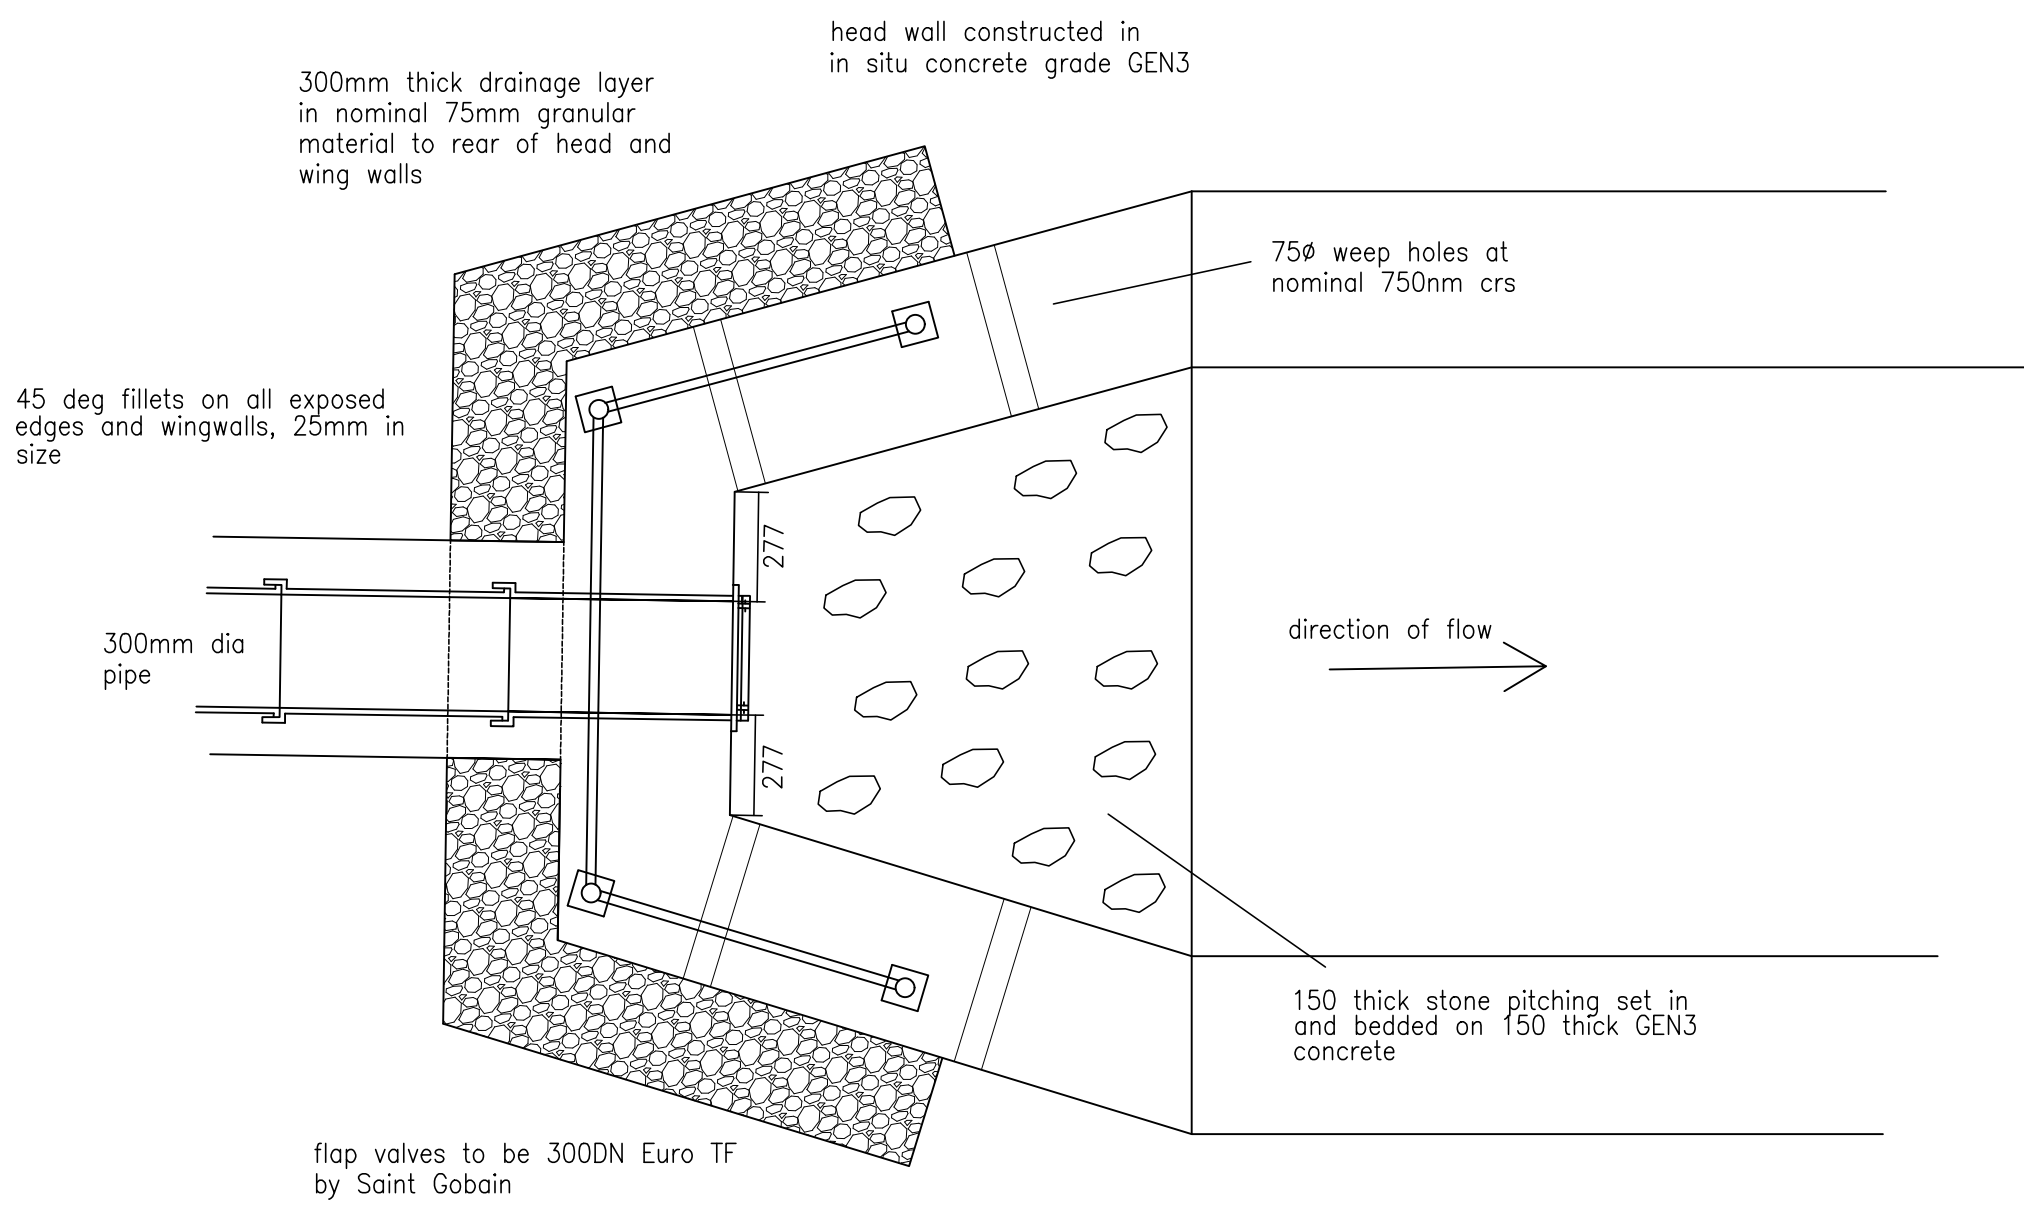

Plan View

Headwall Detail SD6 at outfall to Watercourse Diversion
(to be maintained by Barnsley MBC Land Drainage)

details issued for general guidance only –
detailed design by Structural Engineer to take
priority. Note that further survey work required to
confirm accuracy of details shown.

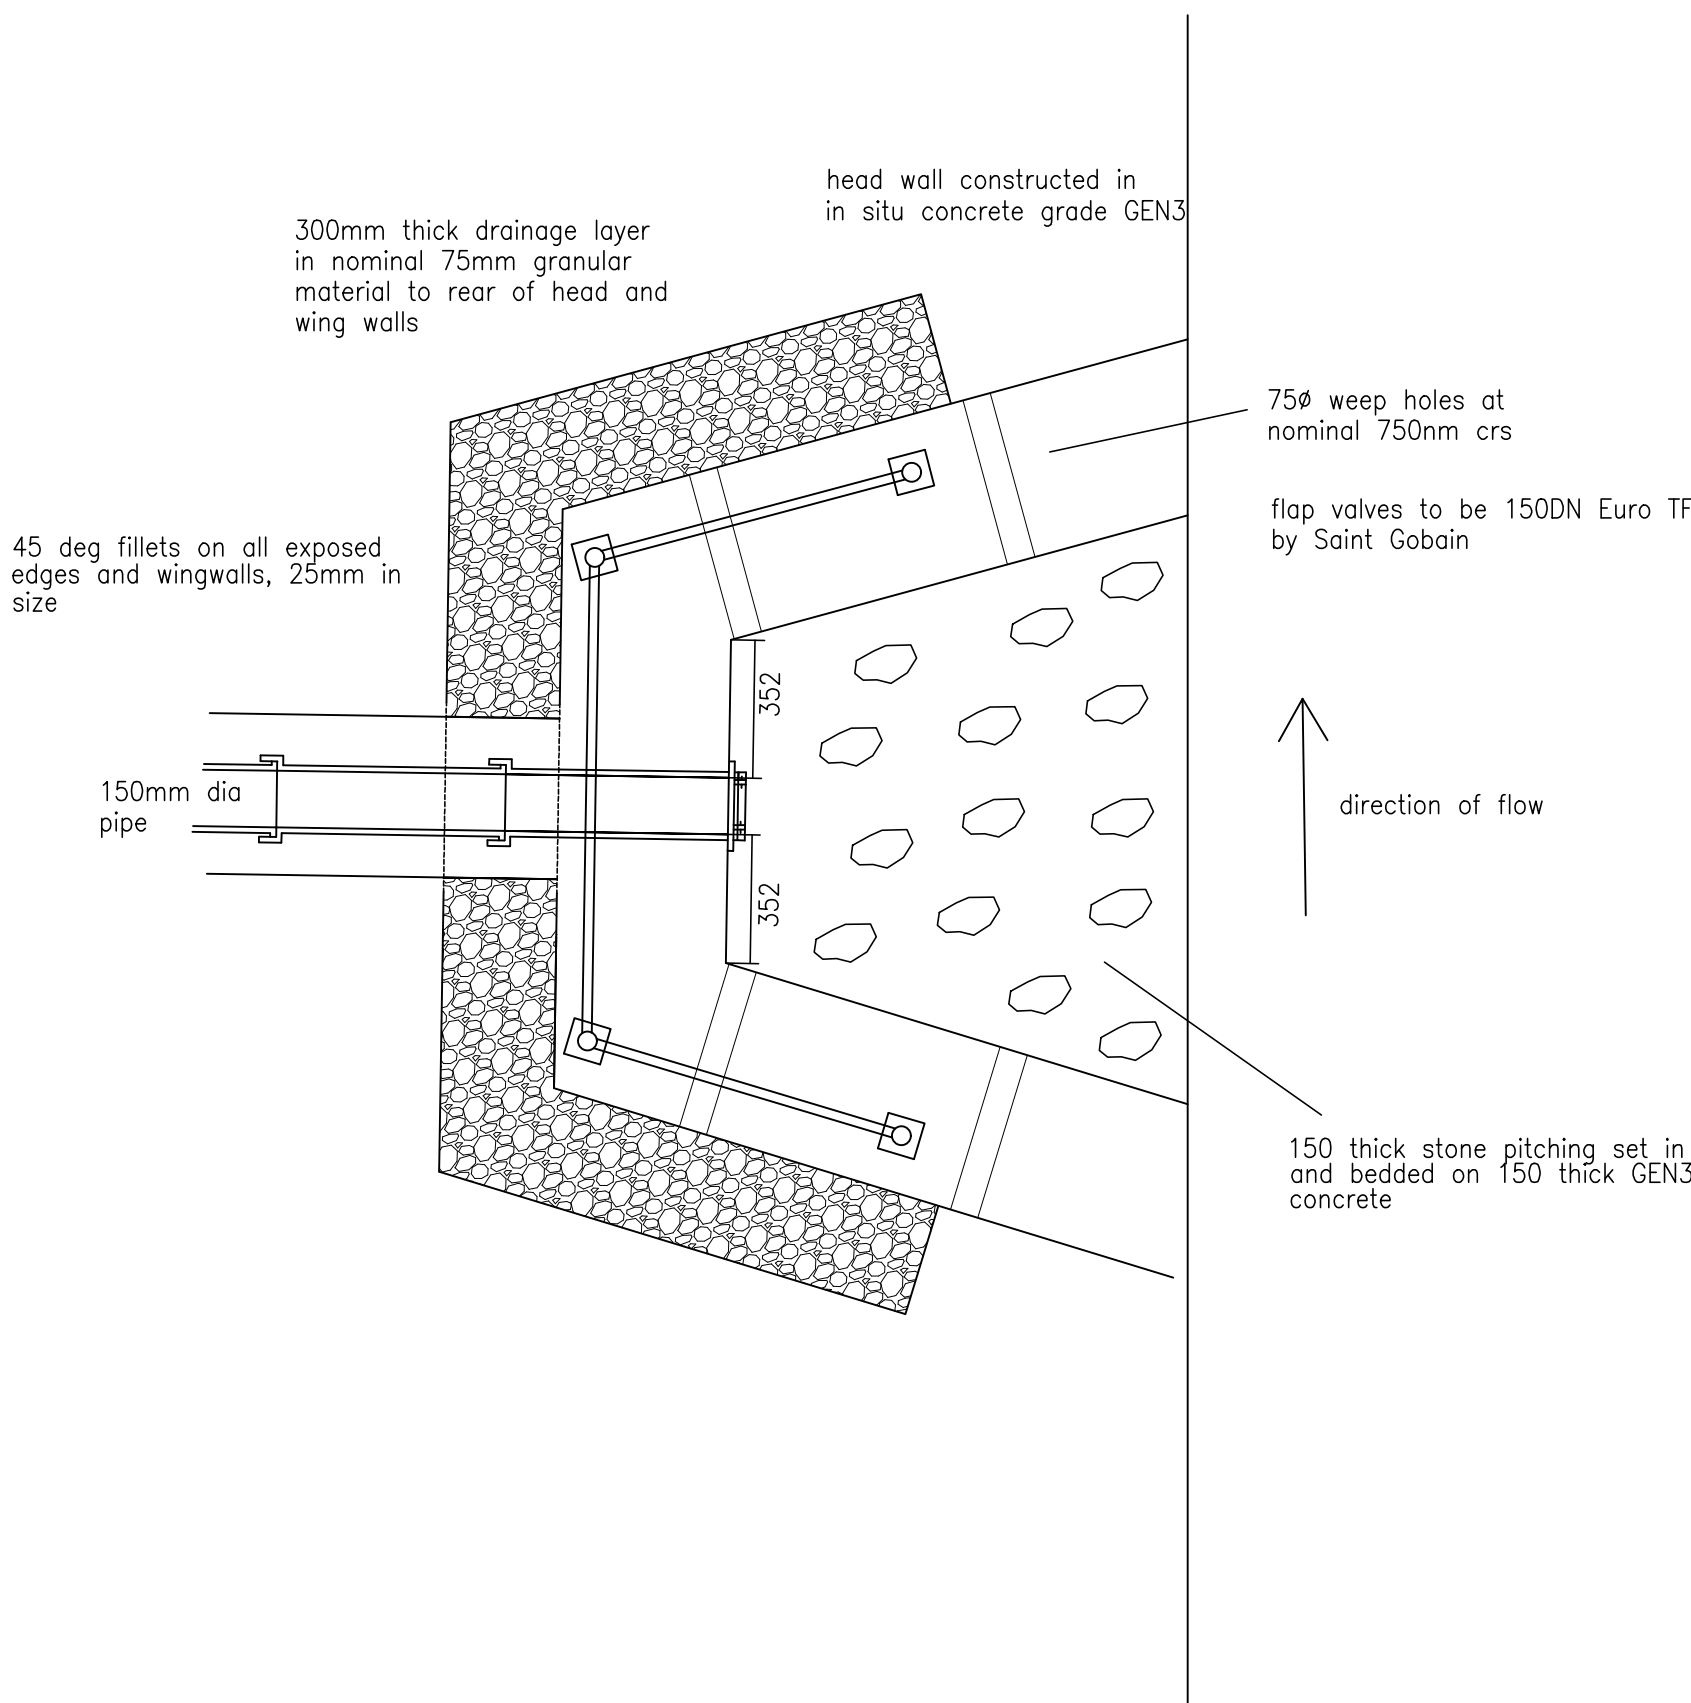

Plan View

Headwall Detail S19 at Watercourse
(to be maintained by Yorkshire Water under S104)

details issued for general guidance only –
detailed design by Structural Engineer to take
priority. Note that further survey work required to
confirm accuracy of details shown.

Revision.

James Eaton Design Ltd

Design Consultant
Development • Highways • Drainage
Stoneycroft, Brackenhill, Ackworth,
Pontefract, West Yorkshire WF7 7BG.
Tel. 01977 618626 Fax 01977 625114
e-mail james@jameseatondesign.co.uk

Client.
Persimmon Homes

Site. Lundhill Road,
Wombwell.

Title.
SW System :
Headwall Details SD6 & S19.

Date: Apr 2018 Scales: 1/20 Drawing No. 18/692/9050