



SITE PLAN JOSEPH LOCKE HOUSE, BARNSELEY.



CONDENSOR POSITION = •

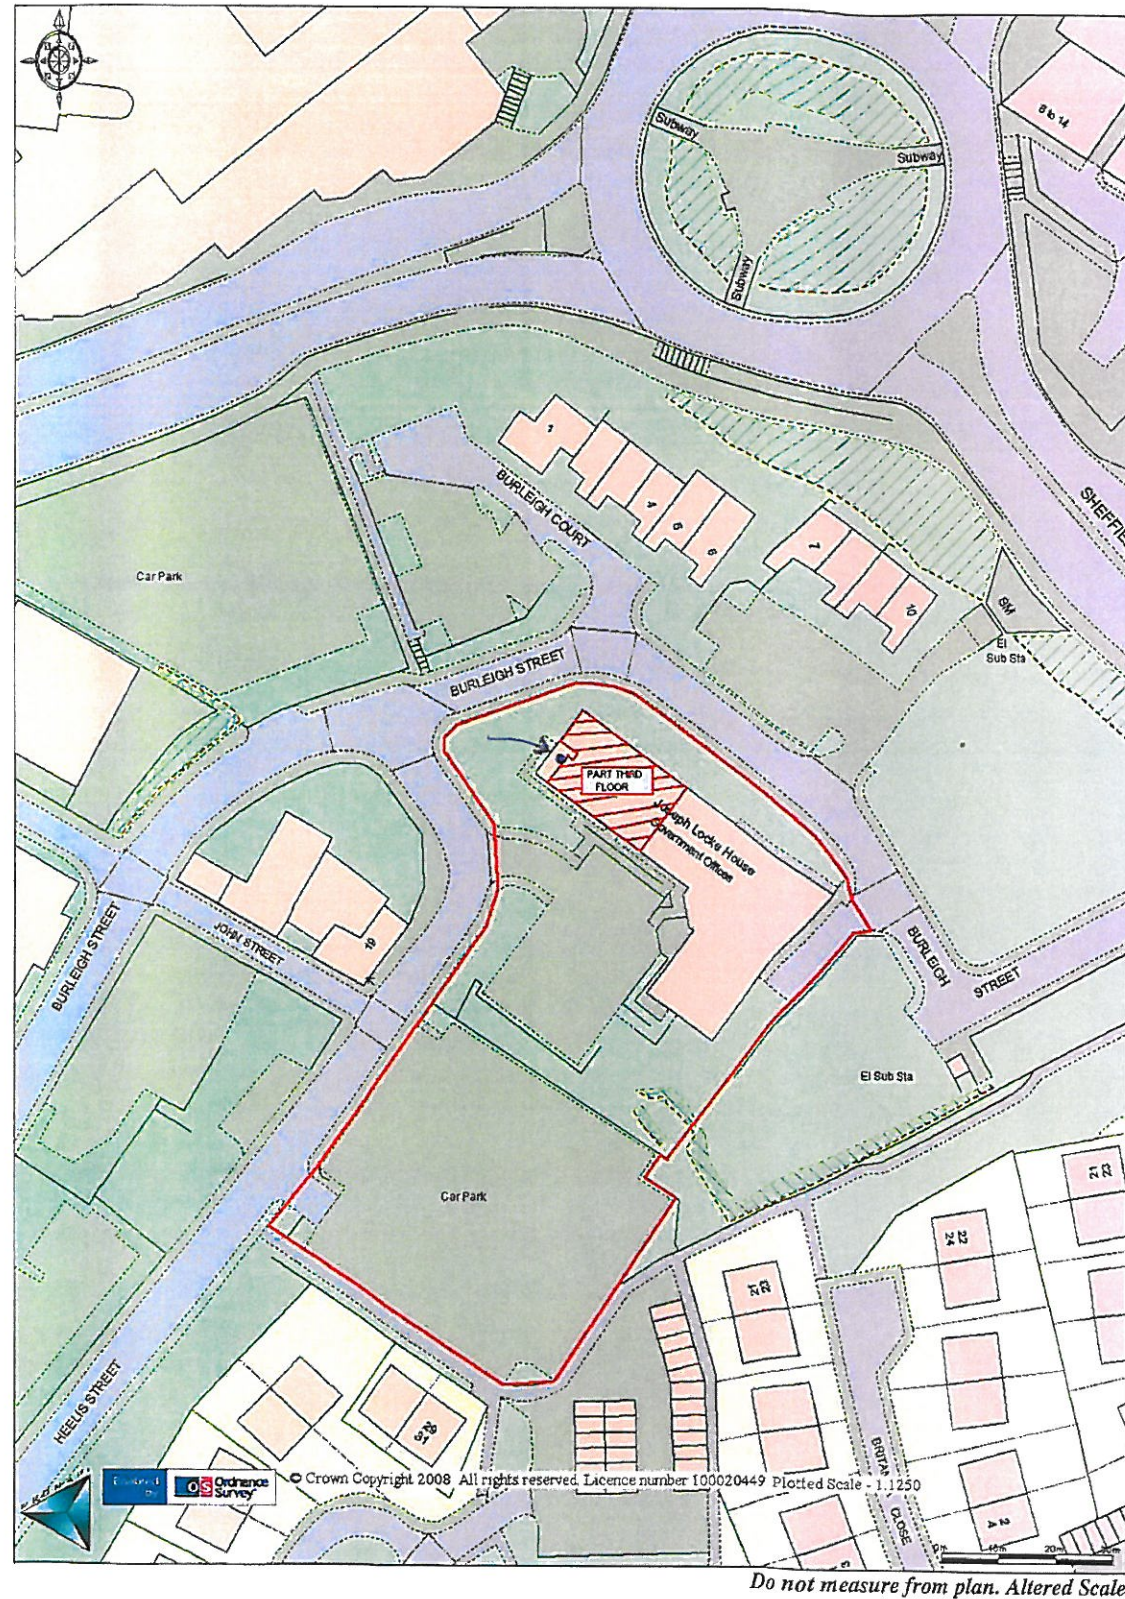

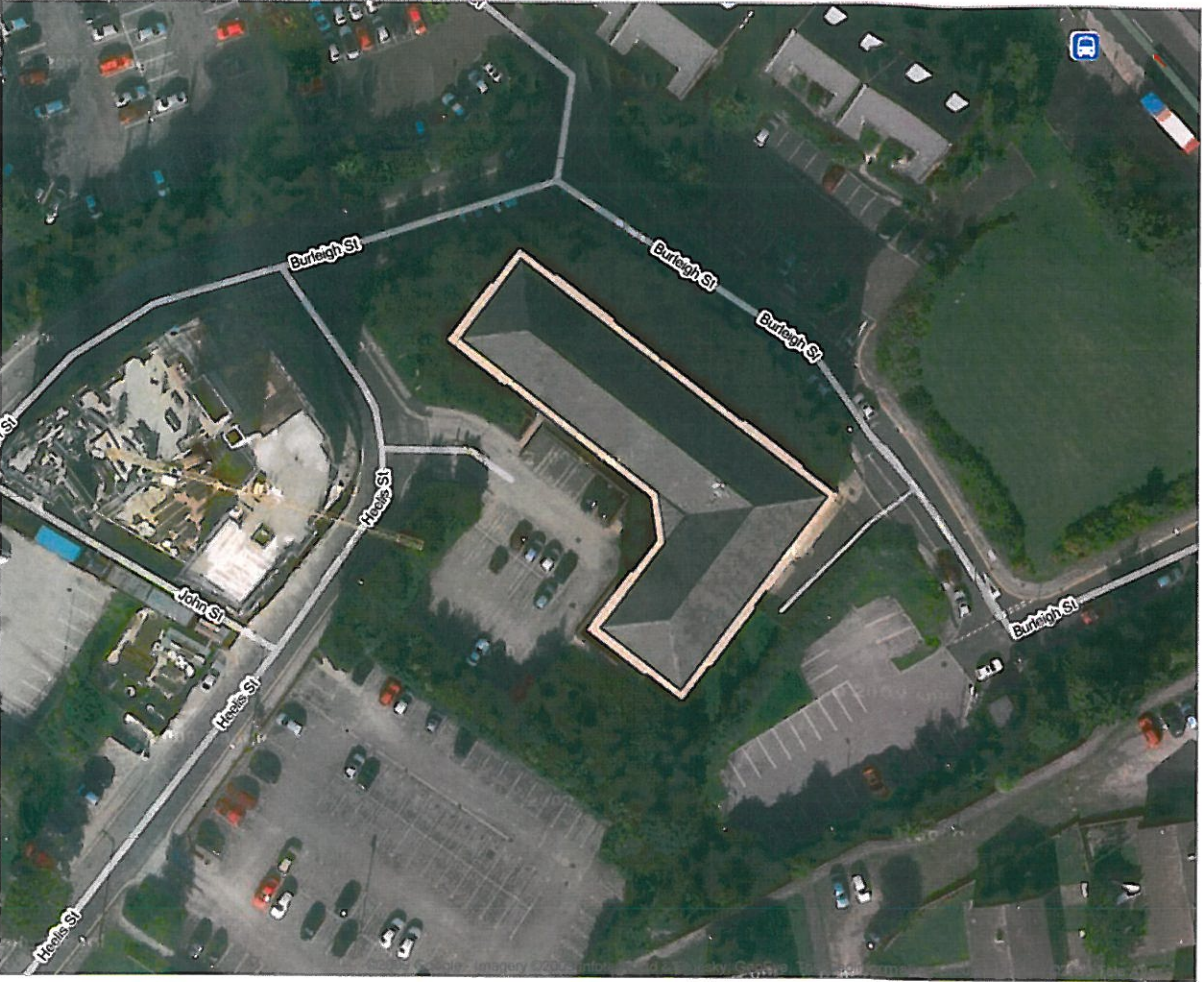

BARNSELY
Metropolitan Borough Council

Planning and Transportation Service
Assistant Director: Stephen Moralee BA (Hons) MBA
PO Box 604, Barnsley, S70 9FE

Darren Palmer
Ogilvie House
760 The Crescent
Colchester Business Park
Colchester
Essex
England
CO4 9YQ

My Ref:

Your Ref:

E-mail: developmentcontrol@barnsley.gov.uk

Fax (01226) 772591

Date: 19 October 2009

Dear Sir/Madam

APPLICATION NO: 2009/1325/INVALID

DESCRIPTION: Installation of air conditioning condenser unit.

LOCATION: Joseph Locke House, Heelis Street, Barnsley,

Thank you for your planning application in respect of the above. Unfortunately, your application is invalid and cannot be processed because:-

4 copies of a 1:1250 Ordnance Survey based Location Plan are required with the site boundary edged in red.

Please attach these documents to this letter and return to the above address as soon as possible, to enable us to process your application. If you require assistance or have any queries please telephone the officer named above.

Yours faithfully

Stephen Moralee
Assistant Director, Planning and Transportation

