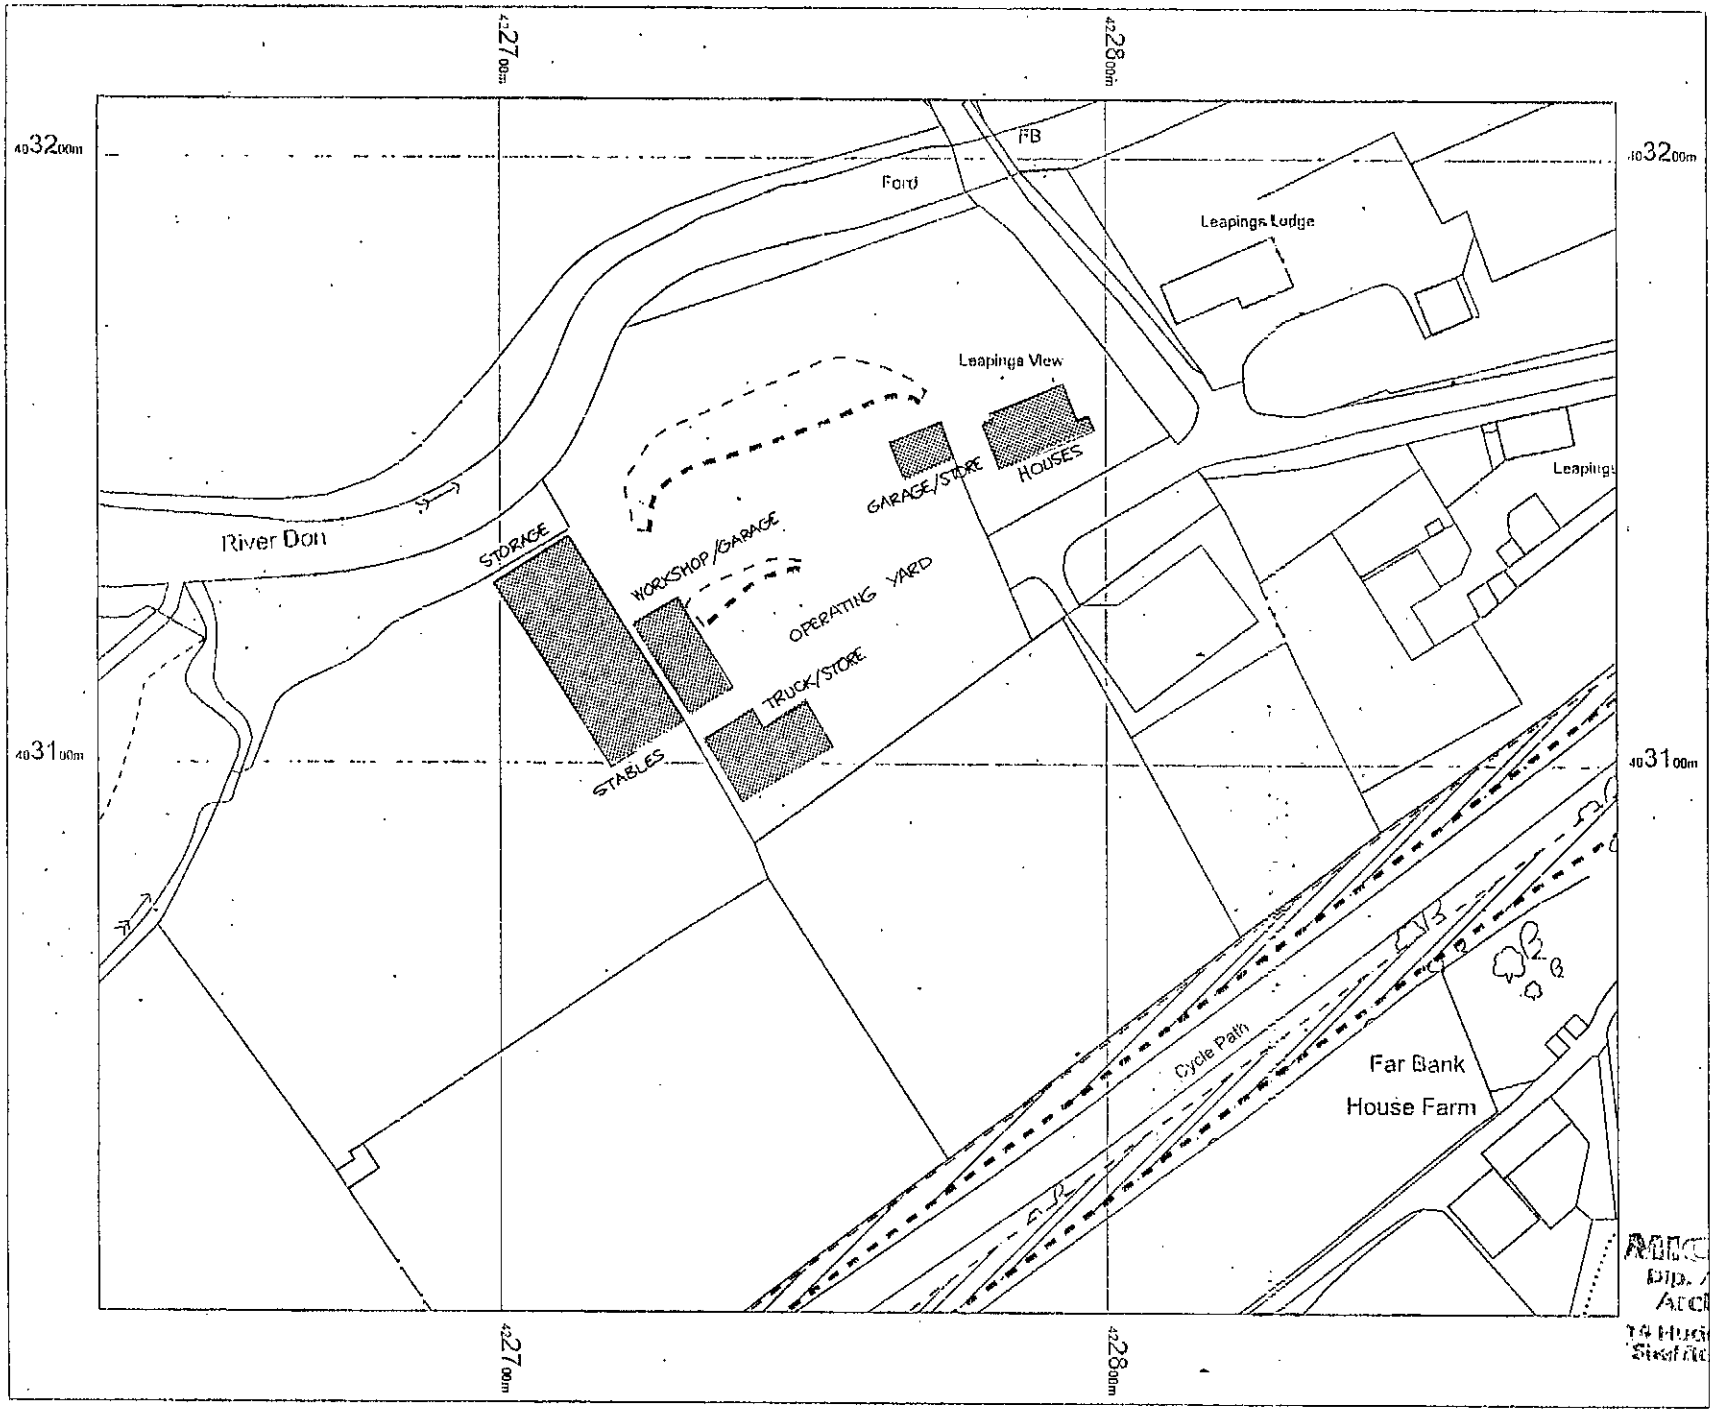


BUILDINGS TO BE REMOVED
DRG A2 1:250 8/2015

OS MasterMap 1250/2500/10000 scale
22 February 2015, ID: M4P-00403700
Orchard Bookshop

1:1250 scale print at A4, Centre: 422759 E, 403110 N

©Crown Copyright Ordnance Survey. Licence no. 100025026

MICHAEL A GENNEY
Dip. Arch. Dip. T. P. A.R.I.B.A.
Architect & Town Planner
74 Huddersfield Road, Ingbirchworth
Sheffield S36 7GF Tel: 01226 763208