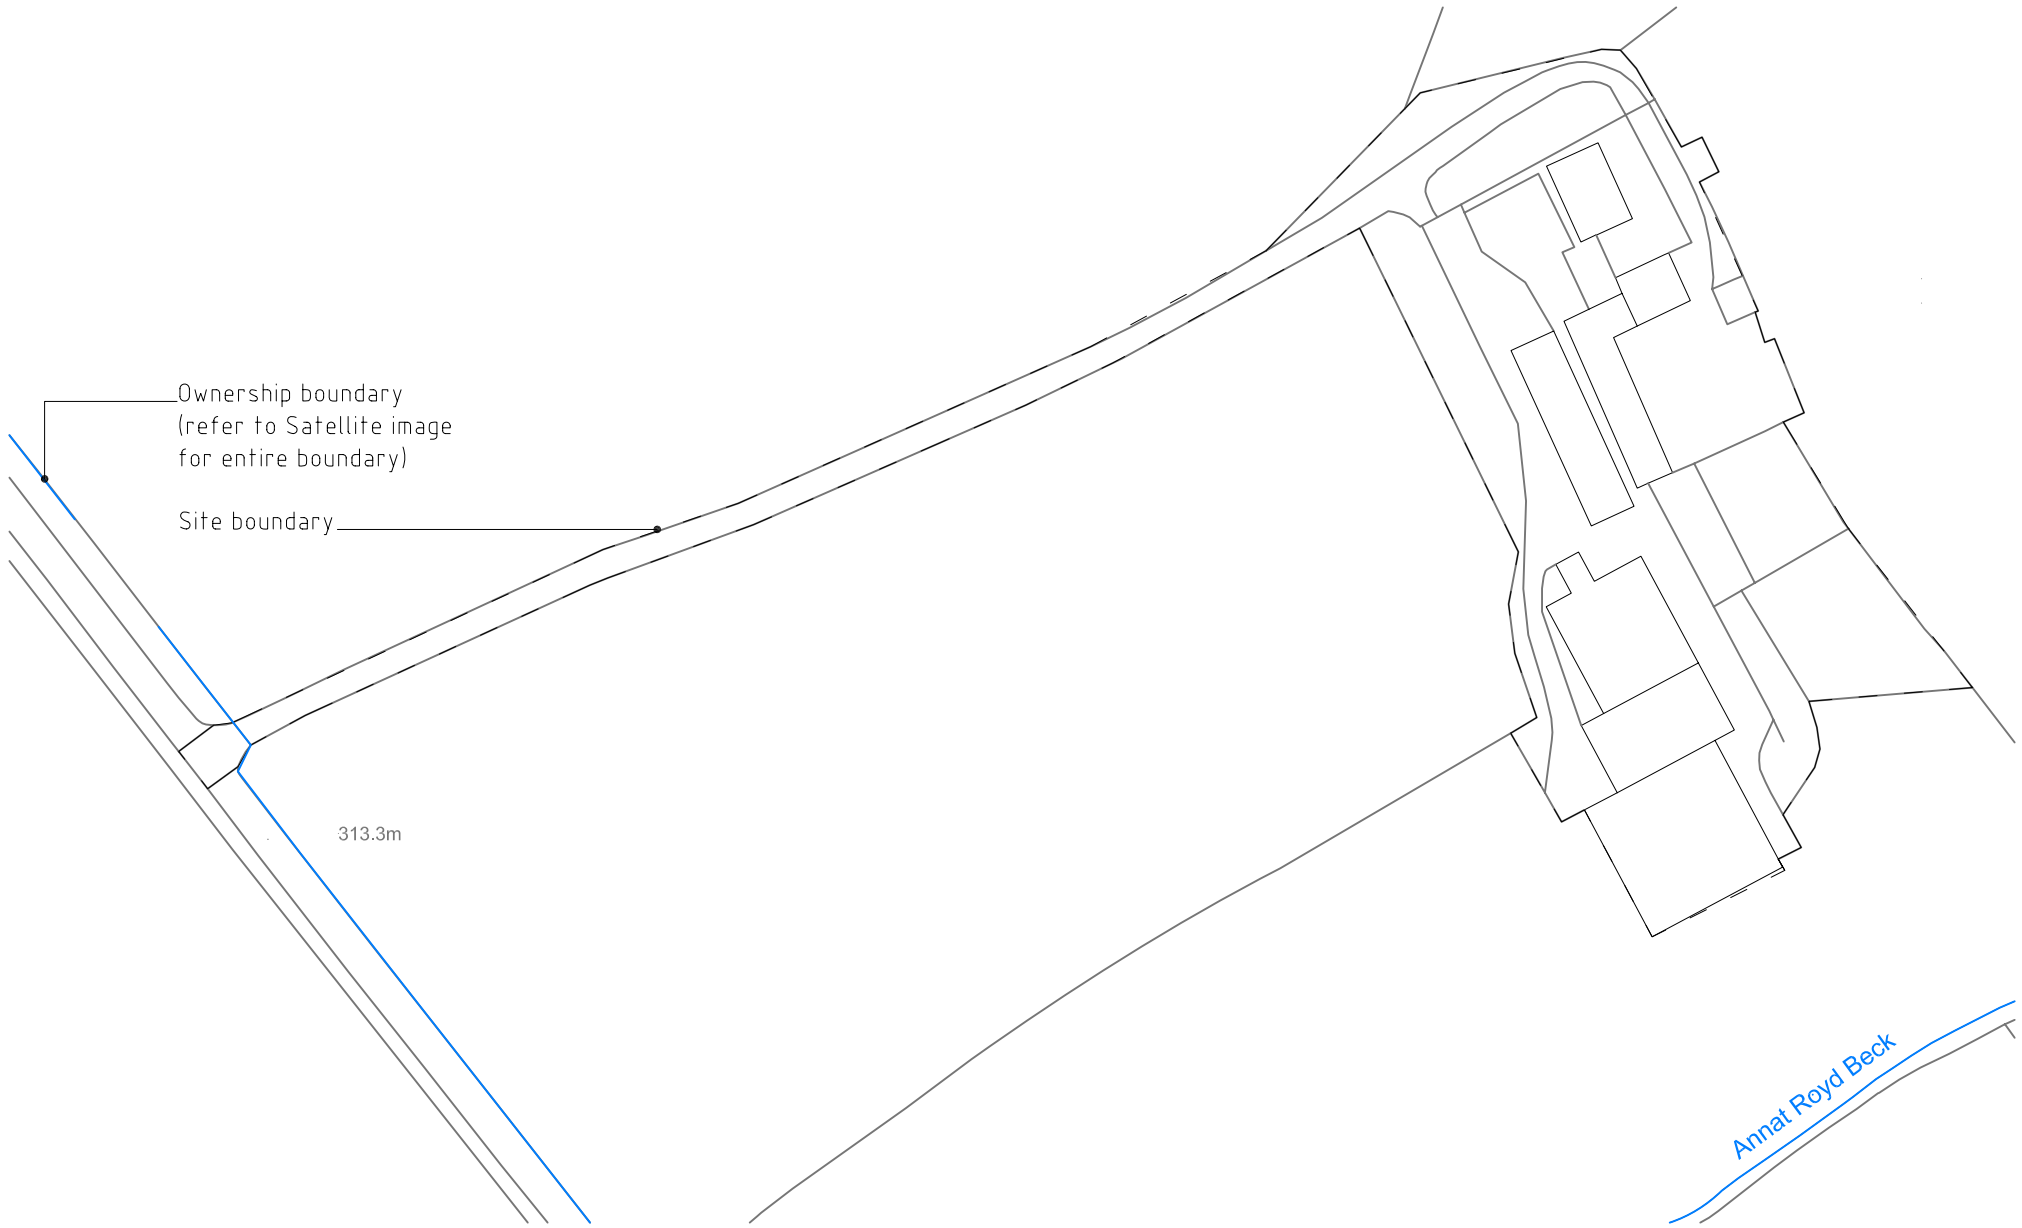


Revision	Description	By	Date

CAD Info: G:\ACAD\ARCH

Essence Architecture Ltd.

Client

Dickinson and Sons Ltd

Project

Erection of Agricultural Portal Framed Storage Building

Drawing Title

Location Plan

Scale	Status
A3 1:1250	Planning

Drawn	Checked	Date
AVR		16/4/13

Project No.	Drawing No.	Revision
2013/03	Loc 01	

Head Office: Upper Bagden House
Bagden Lane
Clayton West
Huddersfield
HD8 9LQ

Tel: 01484 865000
Fax: 01484 865071
Email: info@essencearchitecture.com
Web Site: www.essencearchitecture.com

ALL DIMS TO BE CHECKED ON SITE, DWG MUST NOT BE SCALED, TAKE FIGURED DIMS, THIS DWG IS THE PROPERTY OF ESSENCE ARCHITECTURE LTD. AND MAY NOT BE COPIED, USED, REPRODUCED OR DISCLOSED WITHOUT WRITTEN CONSENT