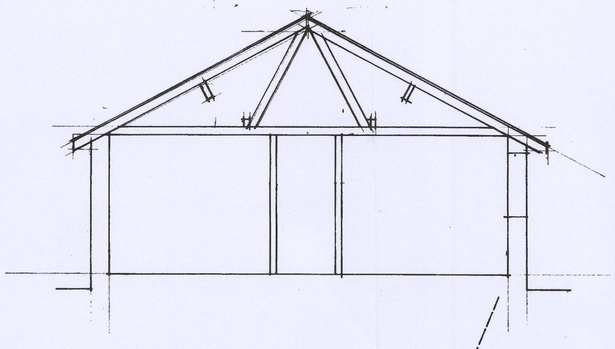

SECTION

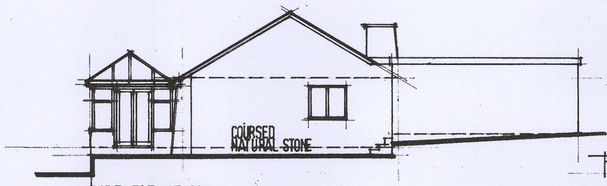

SIDE ELEVATION

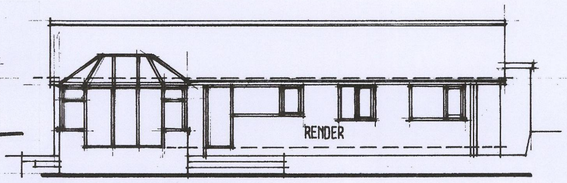

REAR ELEVATION

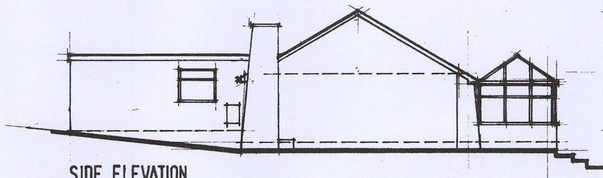

SIDE ELEVATION

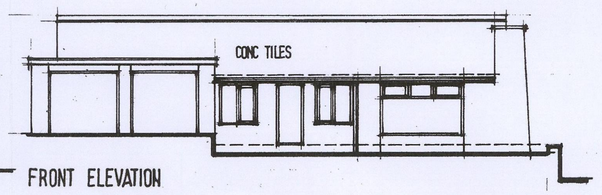

FRONT ELEVATION

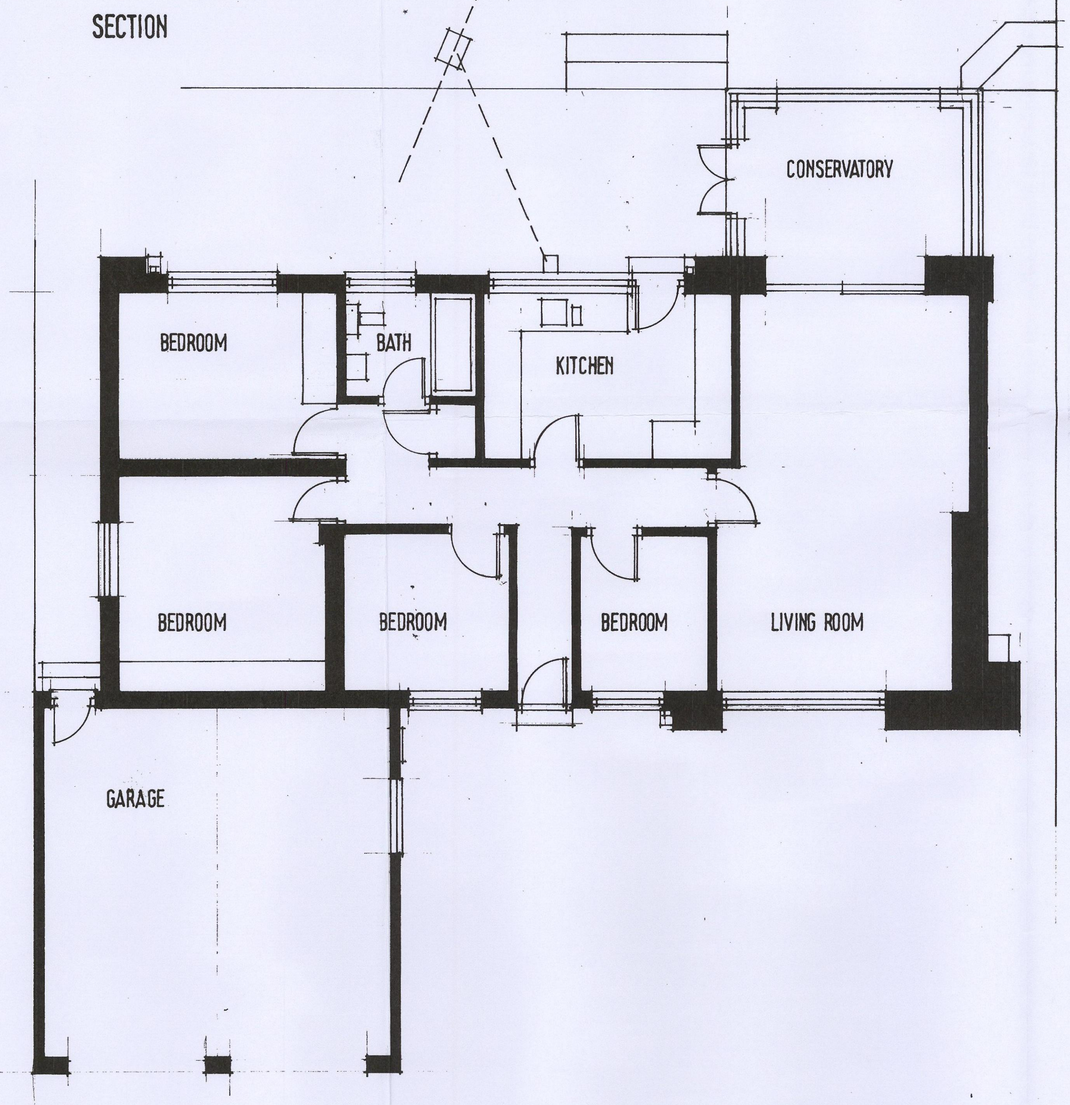

GROUND FLOOR PLAN

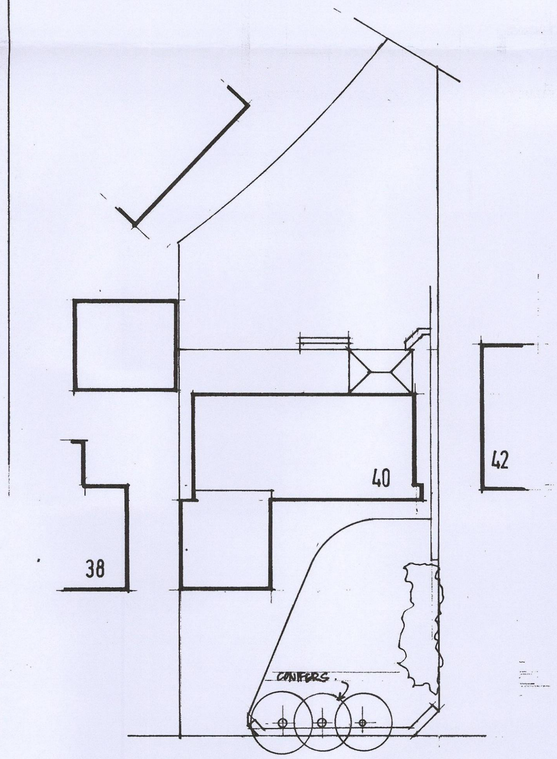

FARMHOUSE LANE

SITE PLAN 1:200

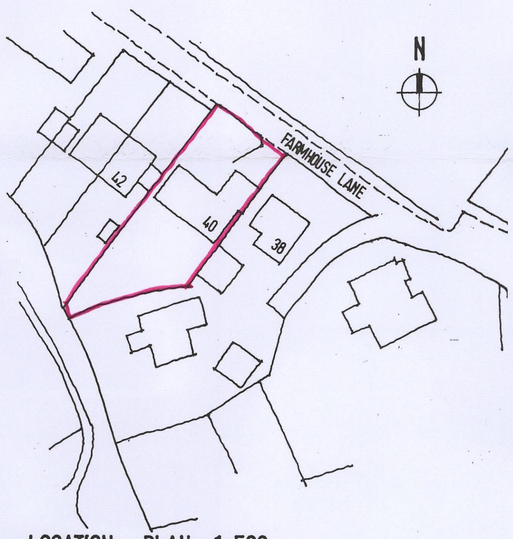

LOCATION PLAN 1:500

Ref.	Revision	Date

Client

HALLROYD HOMES LTD

Project

40 FARMHOUSE LANE
POGMOOR
BARNSLEY
S75 2LH

Title

SURVEY

14 JAN 2015

Scale: 1:100 1:50 Drawn: SL

Date: NOV 14 Drawing No: V/7/1

BDS
BUILDING DESIGN SERVICES
15 Hunters Avenue Barnsley S70 6PL
TEL: 01226 733224

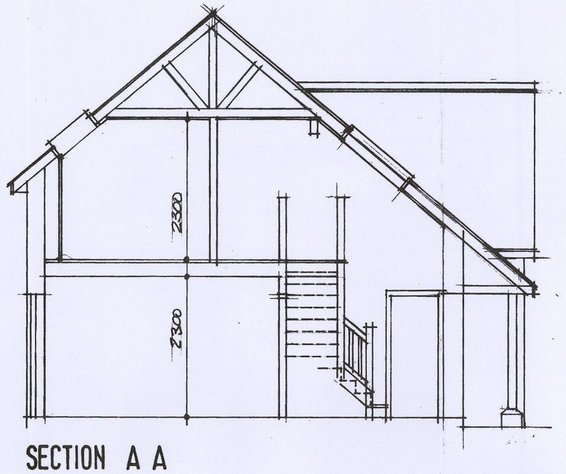

SECTION A A

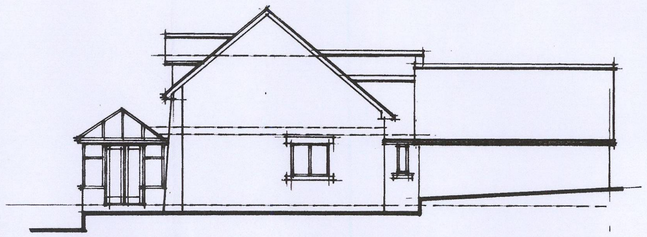

SIDE ELEVATION

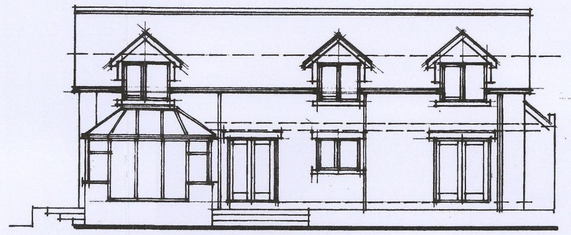

REAR ELEVATION

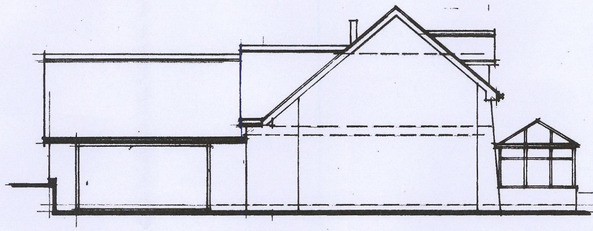

SIDE ELEVATION

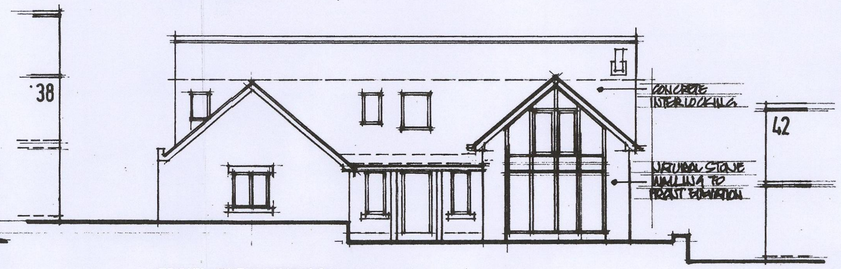

FRONT ELEVATION 40

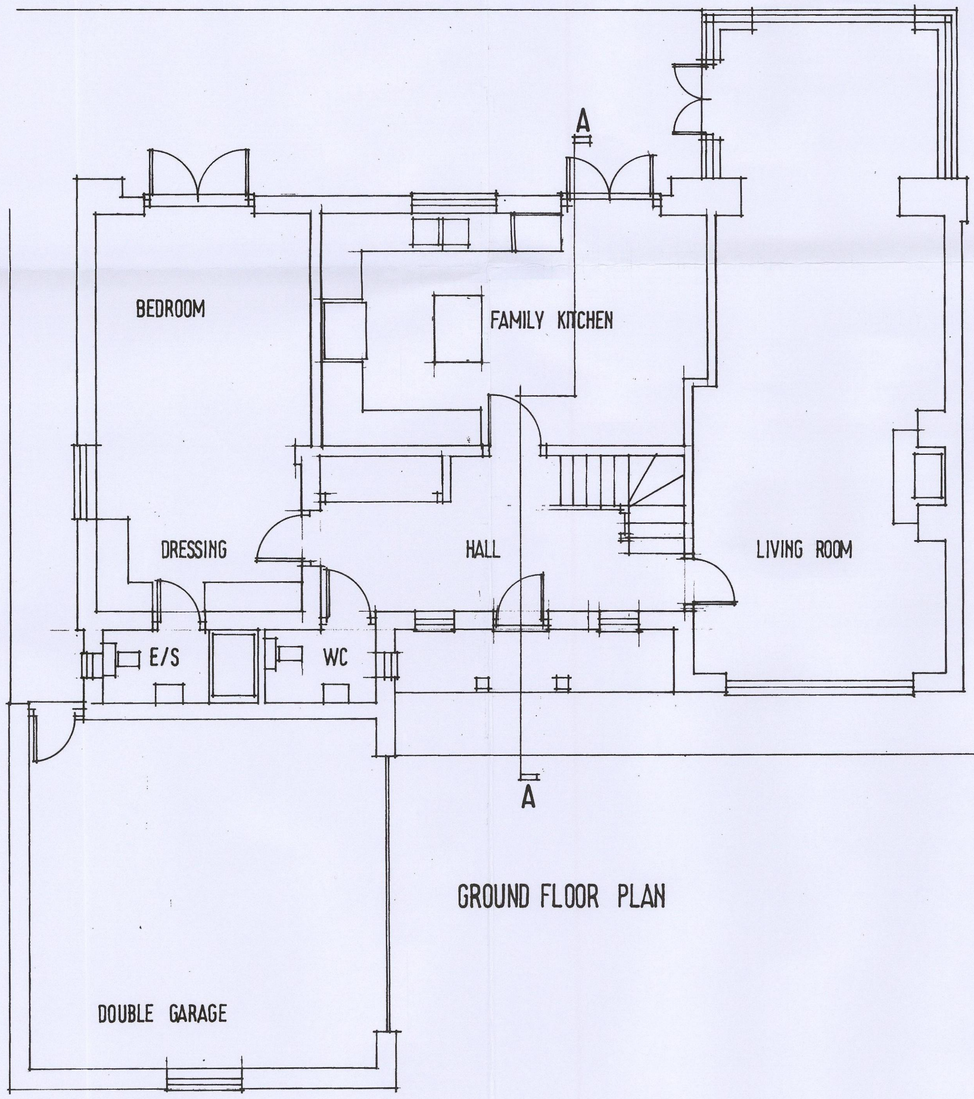

GROUND FLOOR PLAN

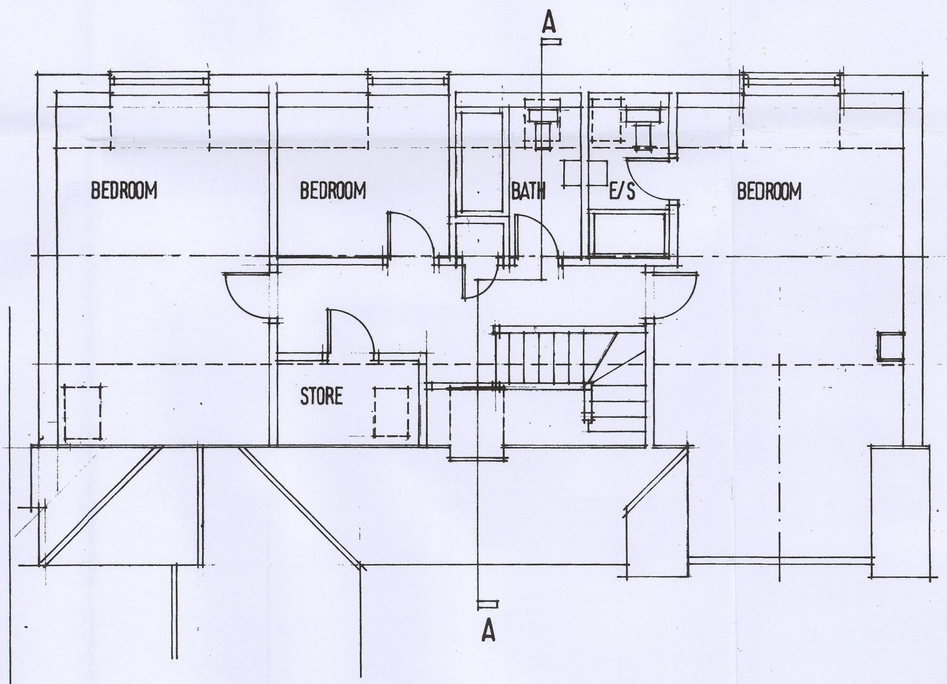

FIRST FLOOR PLAN

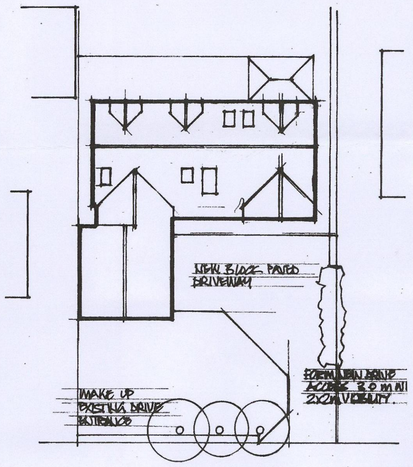

PROPOSED SITE PLAN 1:200

Ref.	Revision	Date

Client

HALLROYD HOMES LTD

Project

40 FARMHOUSE LANE
POGMOOR
BARNSLEY

Title

PROPOSALS

Scale: 1:100 1:50 Drawn: SL

Date: JAN 15 Drawing No: V/7/2

B M B S
CORPORATE MAIL ROOM
14 JAN 2015
Received by:
OFFICIAL COPY

BDS
BUILDING DESIGN SERVICES
15 Hunters Avenue Barnsley S70 6PL
TEL: 01226 733224