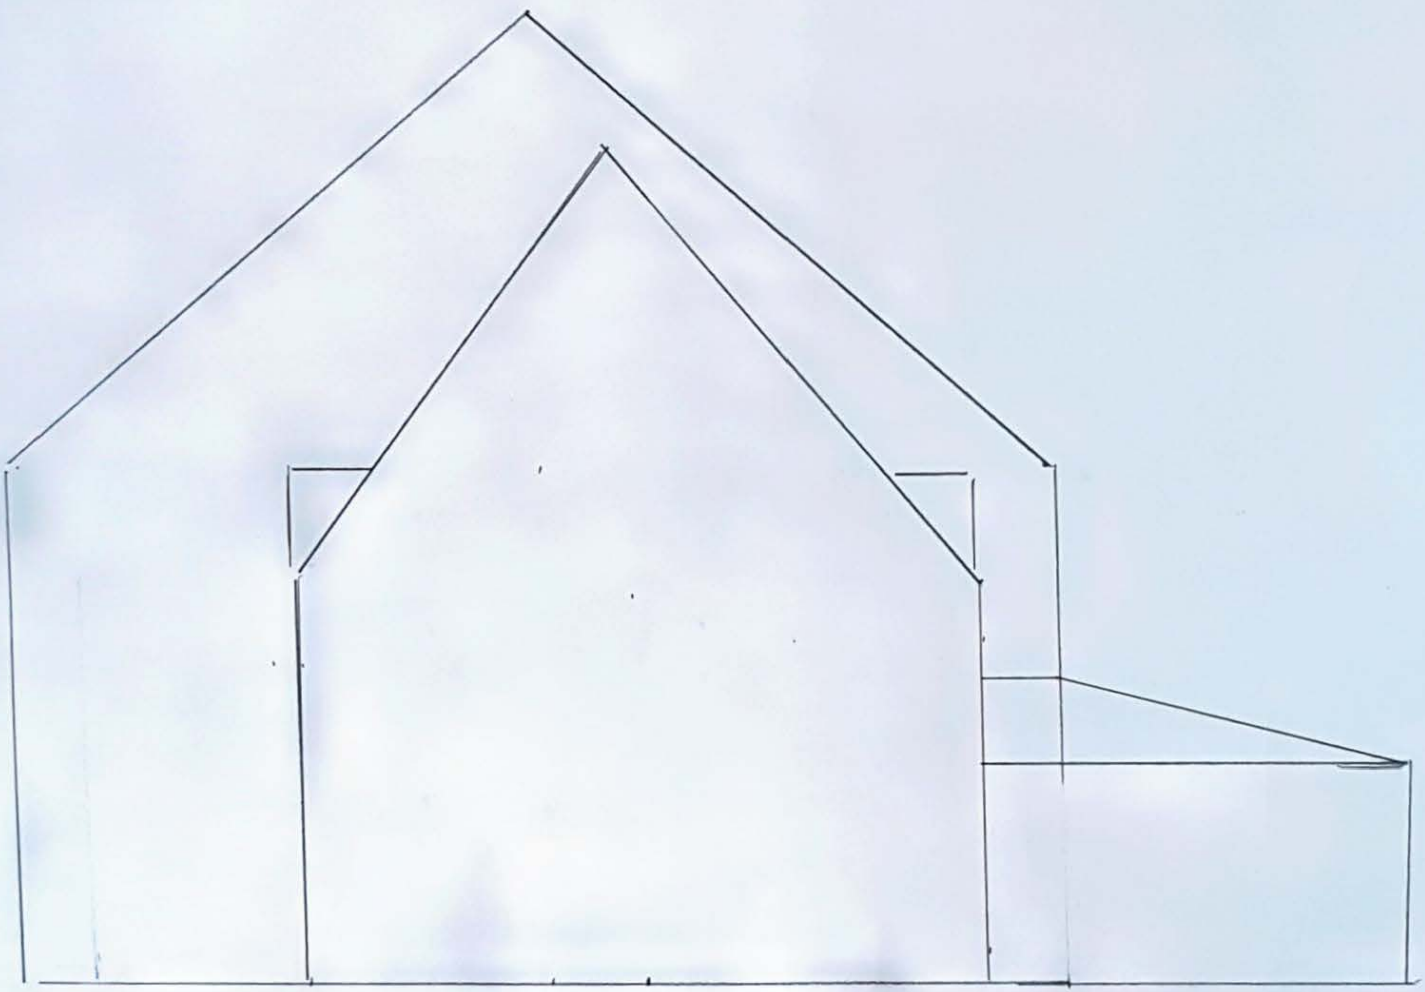


EAST ELEVATION

1:50