




Section 1
1 : 200



Section 2
1 : 200



Section 3
1 : 200

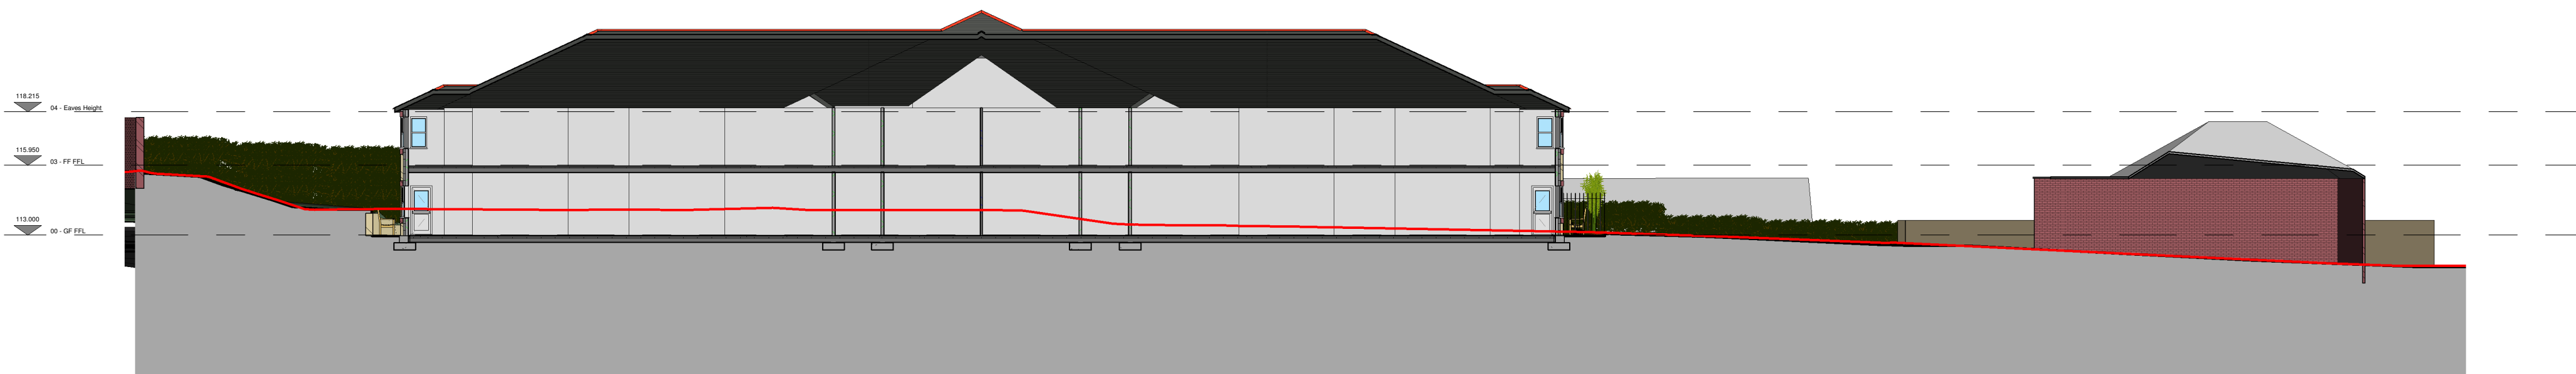

Section 4
1 : 200

A	04-01-12	Building location revised.	EJ
REV	DATE	DETAILS OF AMENDMENTS	DRAWN

REVISIONS

ALL MEASUREMENTS IN mm - DO NOT SCALE - IF IN DOUBT ASK



LNT CONSTRUCTION LTD
UNIT 2, HELIOS 47
ISABELLA ROAD
GARFORTH
LS25 2DY
Tel: 0113 3853858
Fax: 0113 3853859



SITE HIGH RIDGE
WORSBROUGH
BARNSELY, S70 5HL

TITLE PROPOSED 64 BED CARE HOME
PLANNING DRAWINGS
SITE SECTIONS (1 of 2)

SCALE	1 : 200	DATE	22-09-11
DRAWN	EJ	DWG NO.	S70 5HL-A-06.1A

DRAWING STATUS			
FEASIBILITY		PLANNING SUBMISSION	
PLANNING APPROVAL		REGULATION SUBMISSION	
REGULATION APPROVAL		CONSTRUCTION ISSUE	
CHECKED BY		DATE	