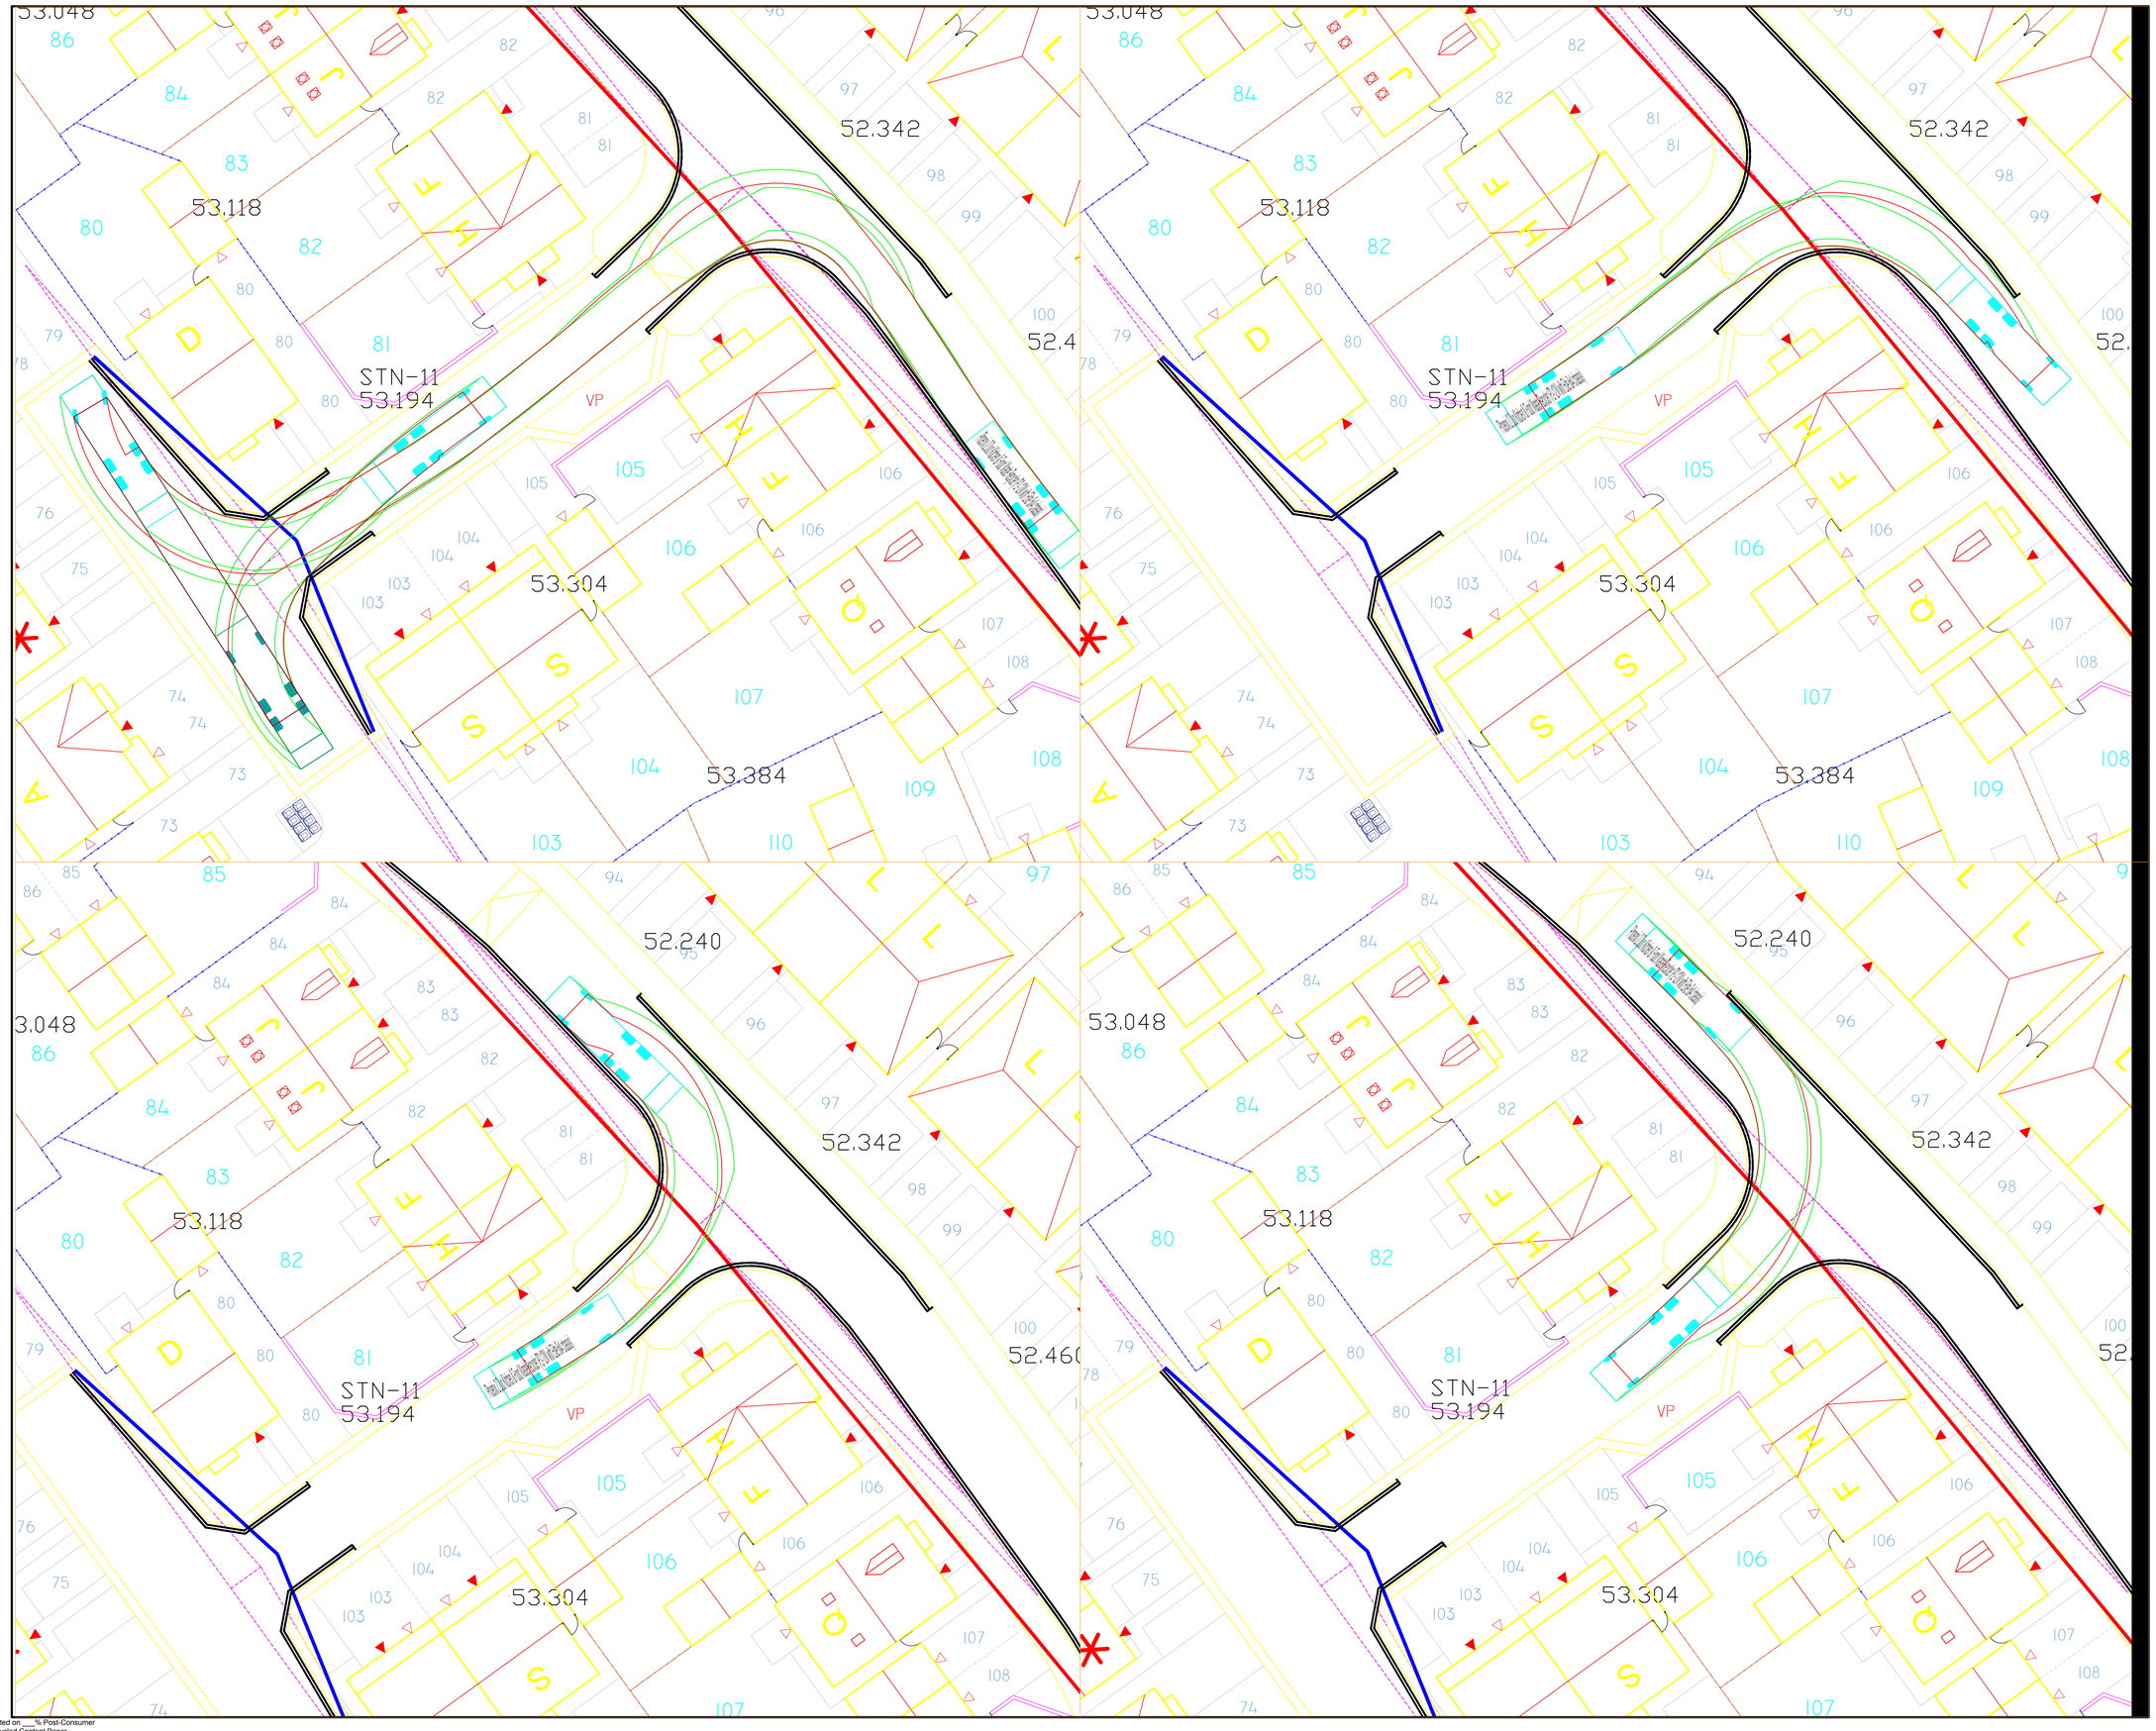

AECOM

PROJECT

FORMER WOMBWELL SCHOOL

CLIENT

PREMIER CONSTRUCTION

CONSULTANT

AECOM LEEDS
5th FLOOR
2 CITY WALK
LEEDS
LS11 9AR
0113 391 6800 tel
www.aecom.com

KEY

MANUAL FOR STREETS VISIBILITY SPLAY 2.4M X 43M

VISIBILITY TO HIGHWAY BOUNDARY

PROPOSED DOUBLE YELLOW LINES

ISSUE/REVISION

I/R	DATE	BY	DESCRIPTION
E	14.08.2019	KM	LHA COMMENTS
D	09/08/82019	DC	GYPSY LANE ACCESS SPA
C	07/08/2019	KM	REVISED TURNING HEAD SPA
B	06/08/2019	KM	TURNING HEAD SPA UNDERTAKEN
A	31/07/2019	DC	SPA BASED ON AMENDMENTS FROM ARCHITECT
-	26/07/19	DC	FIRST ISSUE

KEY PLAN

SHEET TITLE

REFUSE_VEHICLE_TRACKING SITE_23

SHEET NUMBER

60593320-VT-LDP-022

ISO A1 594mm x 841mm

Approved: MR

Checked: TF

Designer: DC

Project Management Initials:

Last saved by: MACKLINKA(2019-08-14) Last Plotted: 2019-08-14
Filename: \\UKLDS2PFPSW001\UKLDS2PFPSW001-V1TP\PROJECTS\99999SPECULATIVE\DEVELOPMENT\WOMBWELL TRANSPORT ASSESSMENT\03_SPA\SPA_REV6.DWG

Printed on ___% Post-Consumer Recycled Content Paper