

Peter Thompson M.B.I.A.T.

Architectural Design Consultant Ltd.
Tel & Fax 01226 201391
Mobile 07973 251730
e-mail peter_thompson@hotmail.co.uk

Linwood
Barnsley Road
Dodworth
Barnsley S75 3JR

PROPOSED 3No APARTMENTS
LAND ADJ. 4 SPRINGFIELD PLACE
BARNSLEY
SITE PLAN 1:200@A4 Rev A

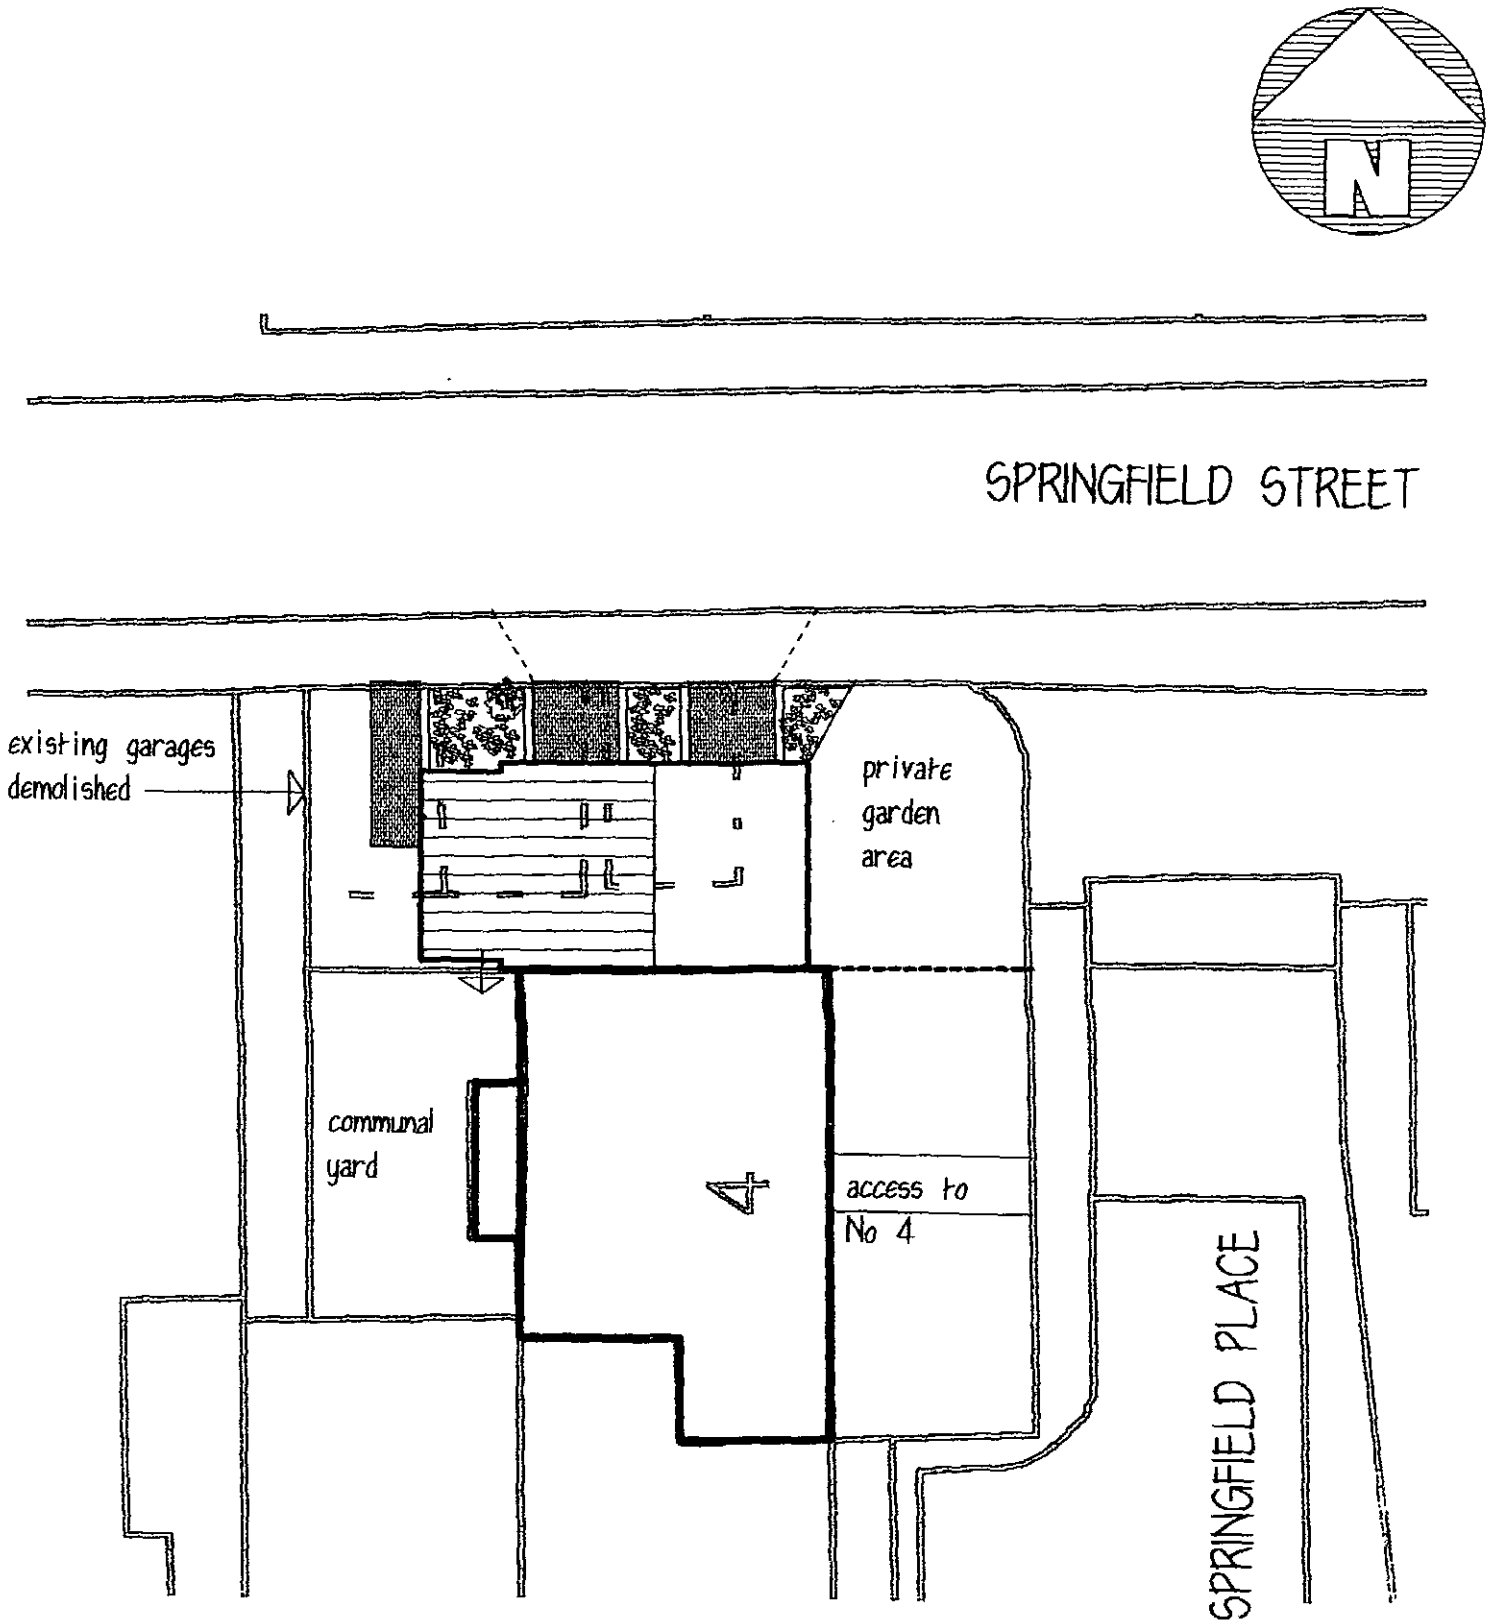

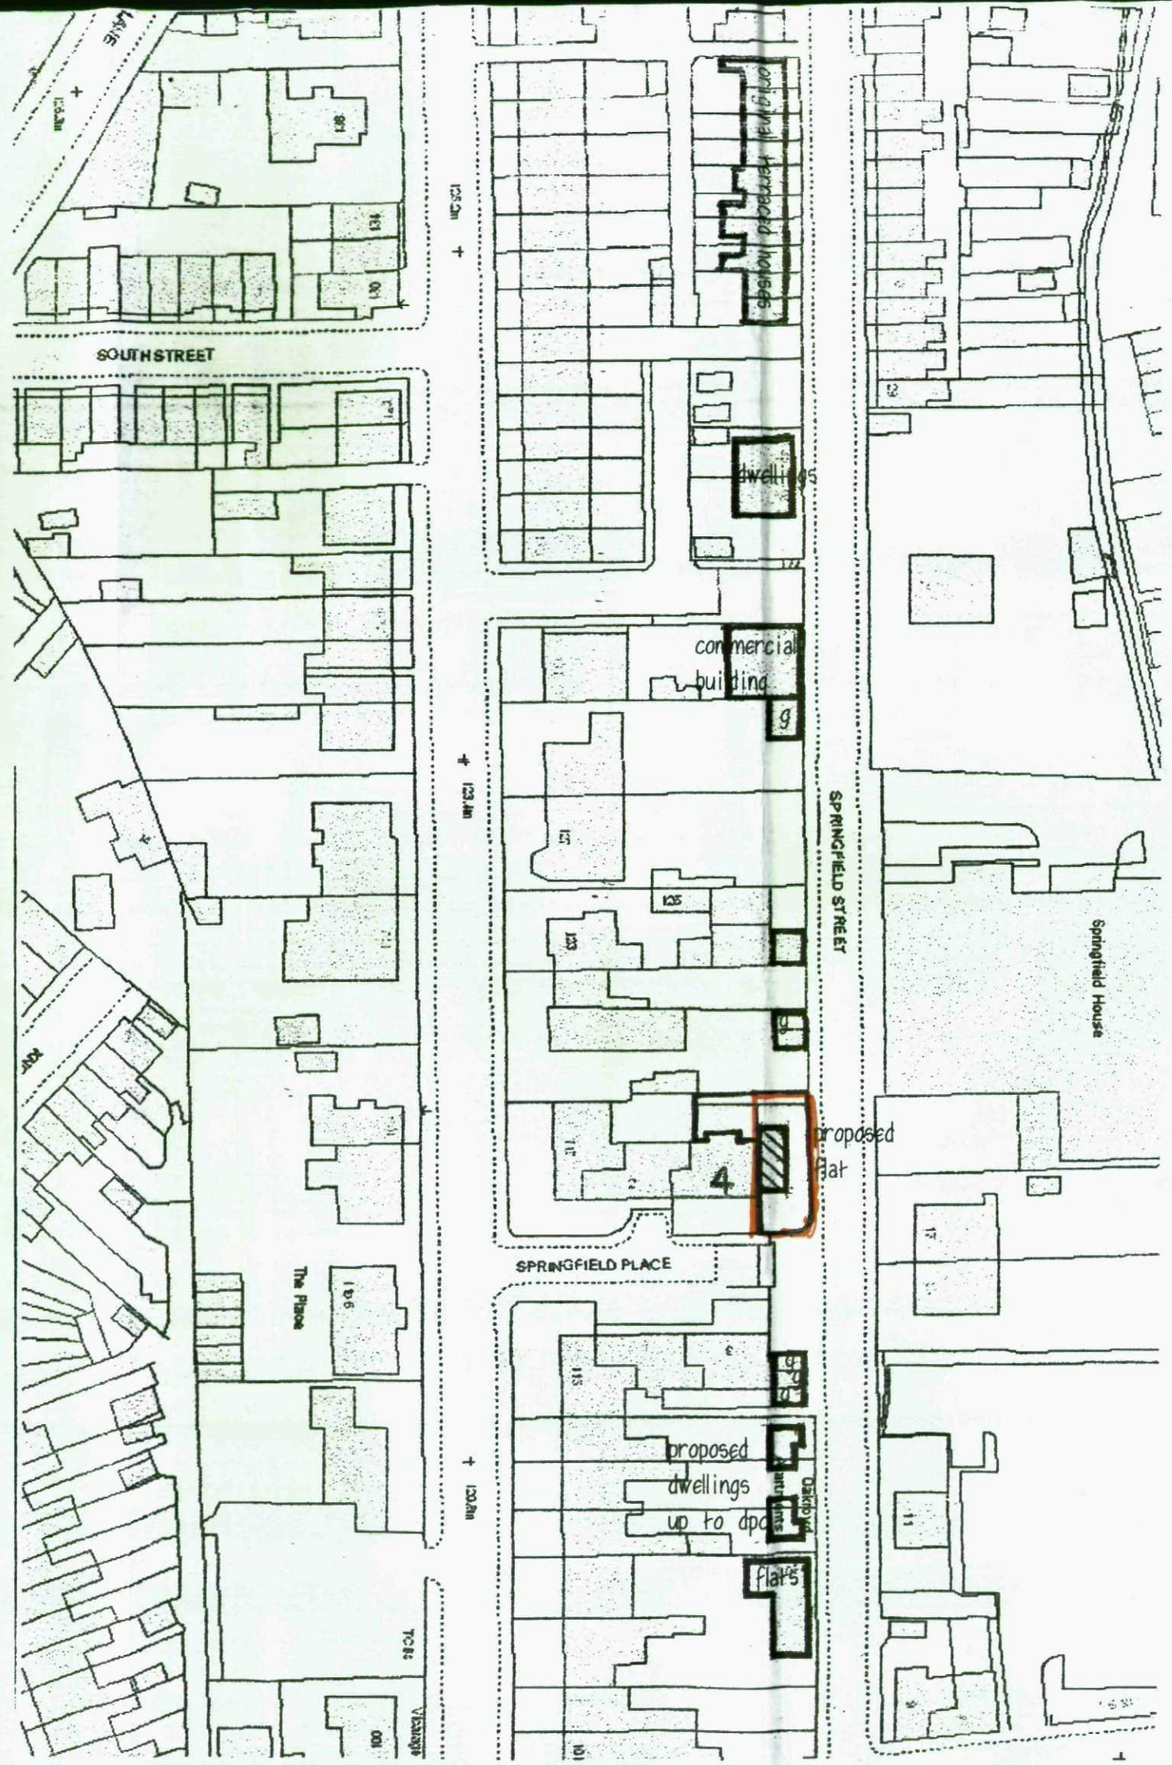

PROPOSED FLAT
ADJ. 4 SPRINGFIELD PLACE
BARNSLEY
LOCATION PLAN 1:1250

location plan shows dwellings and garages fronting onto Springfield Street on back of footpath or within 2m of back of footpath