
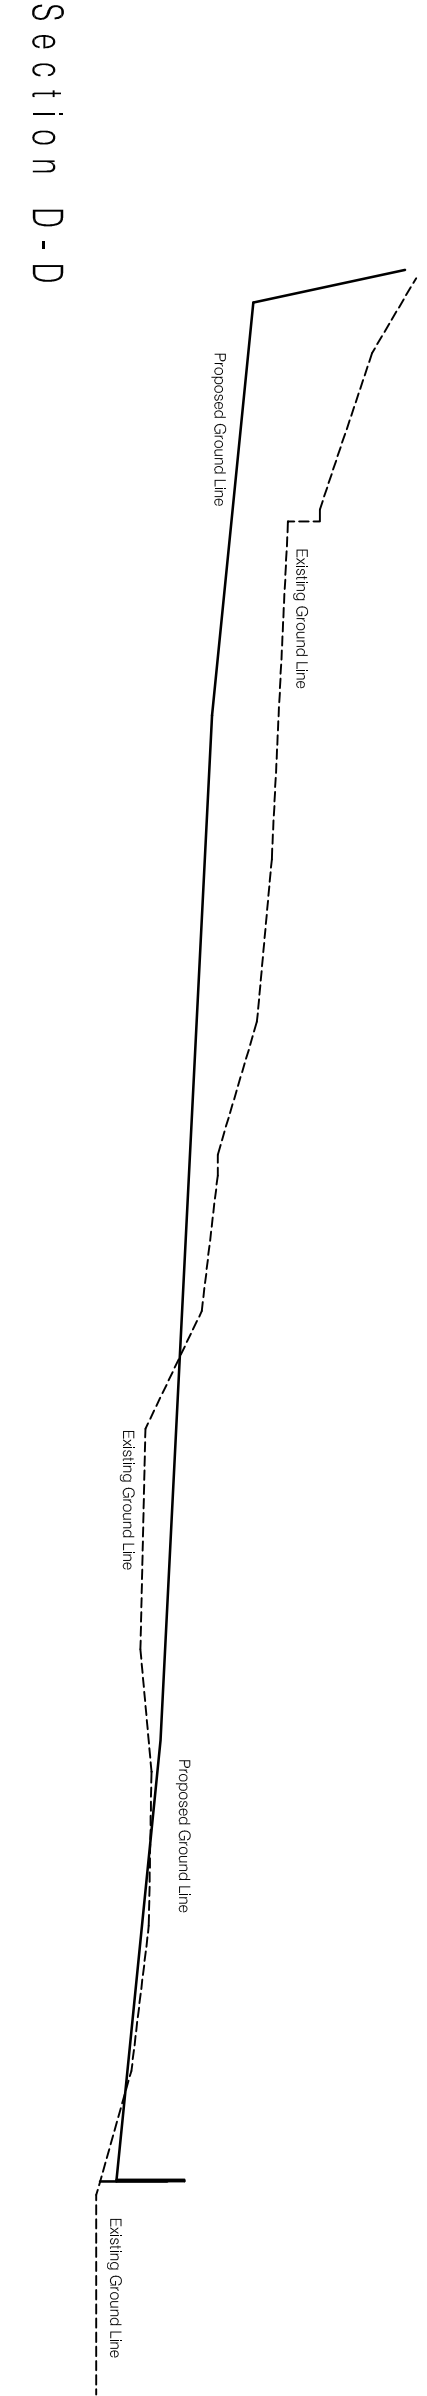
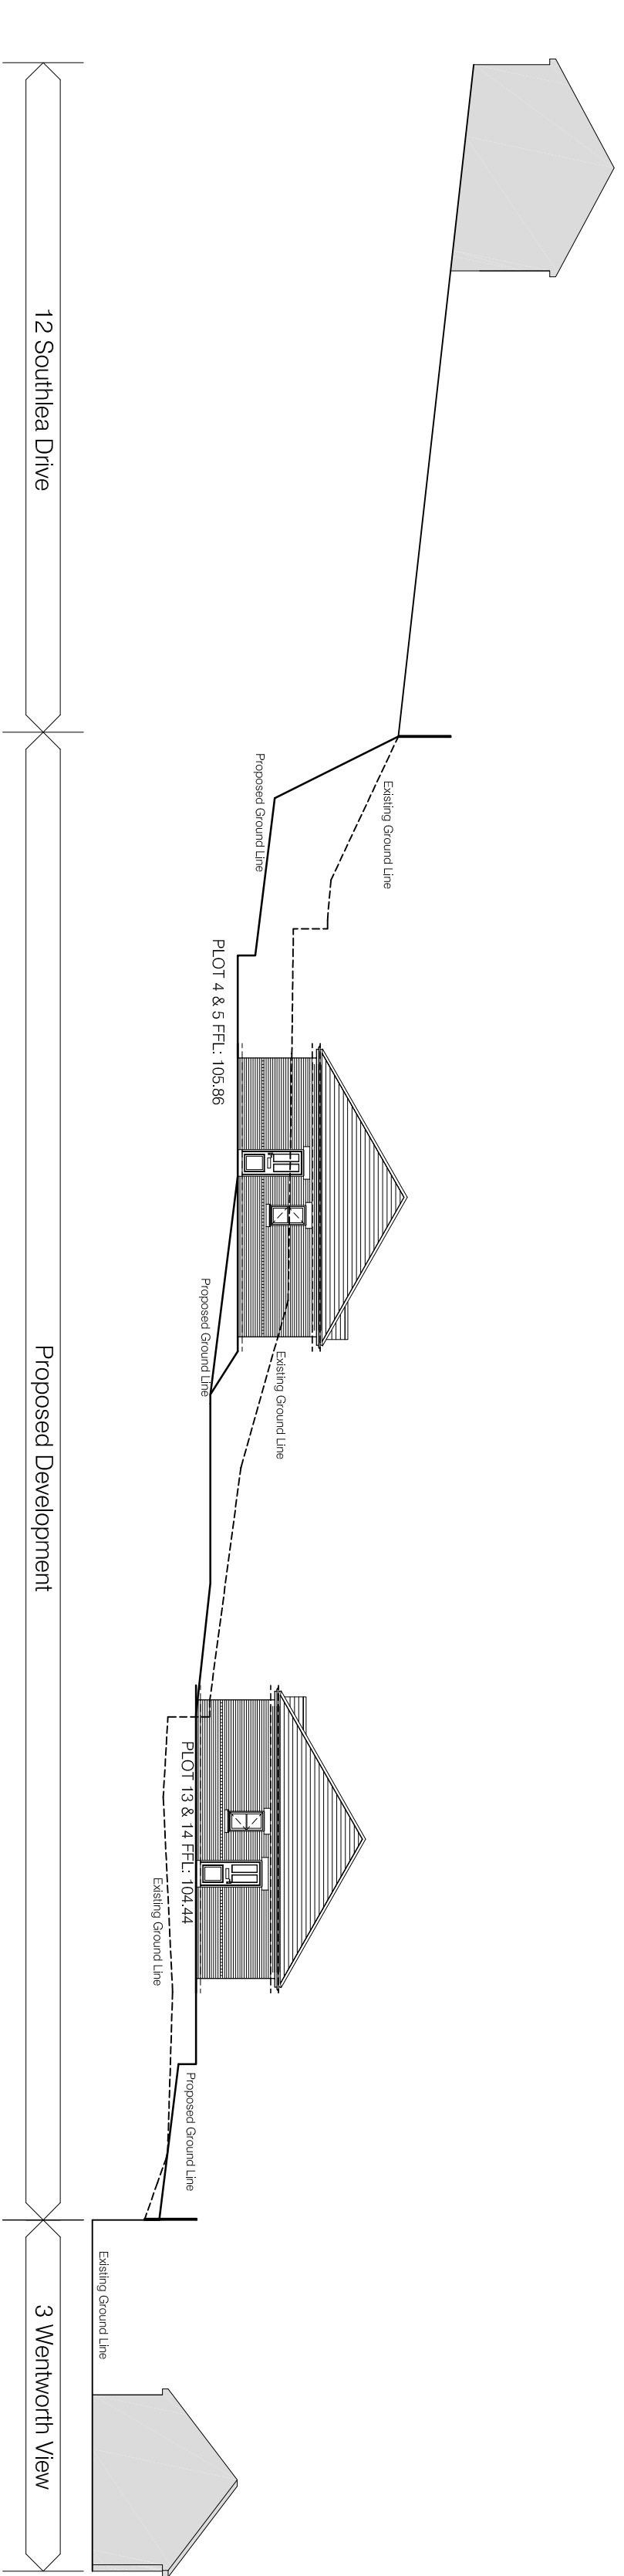
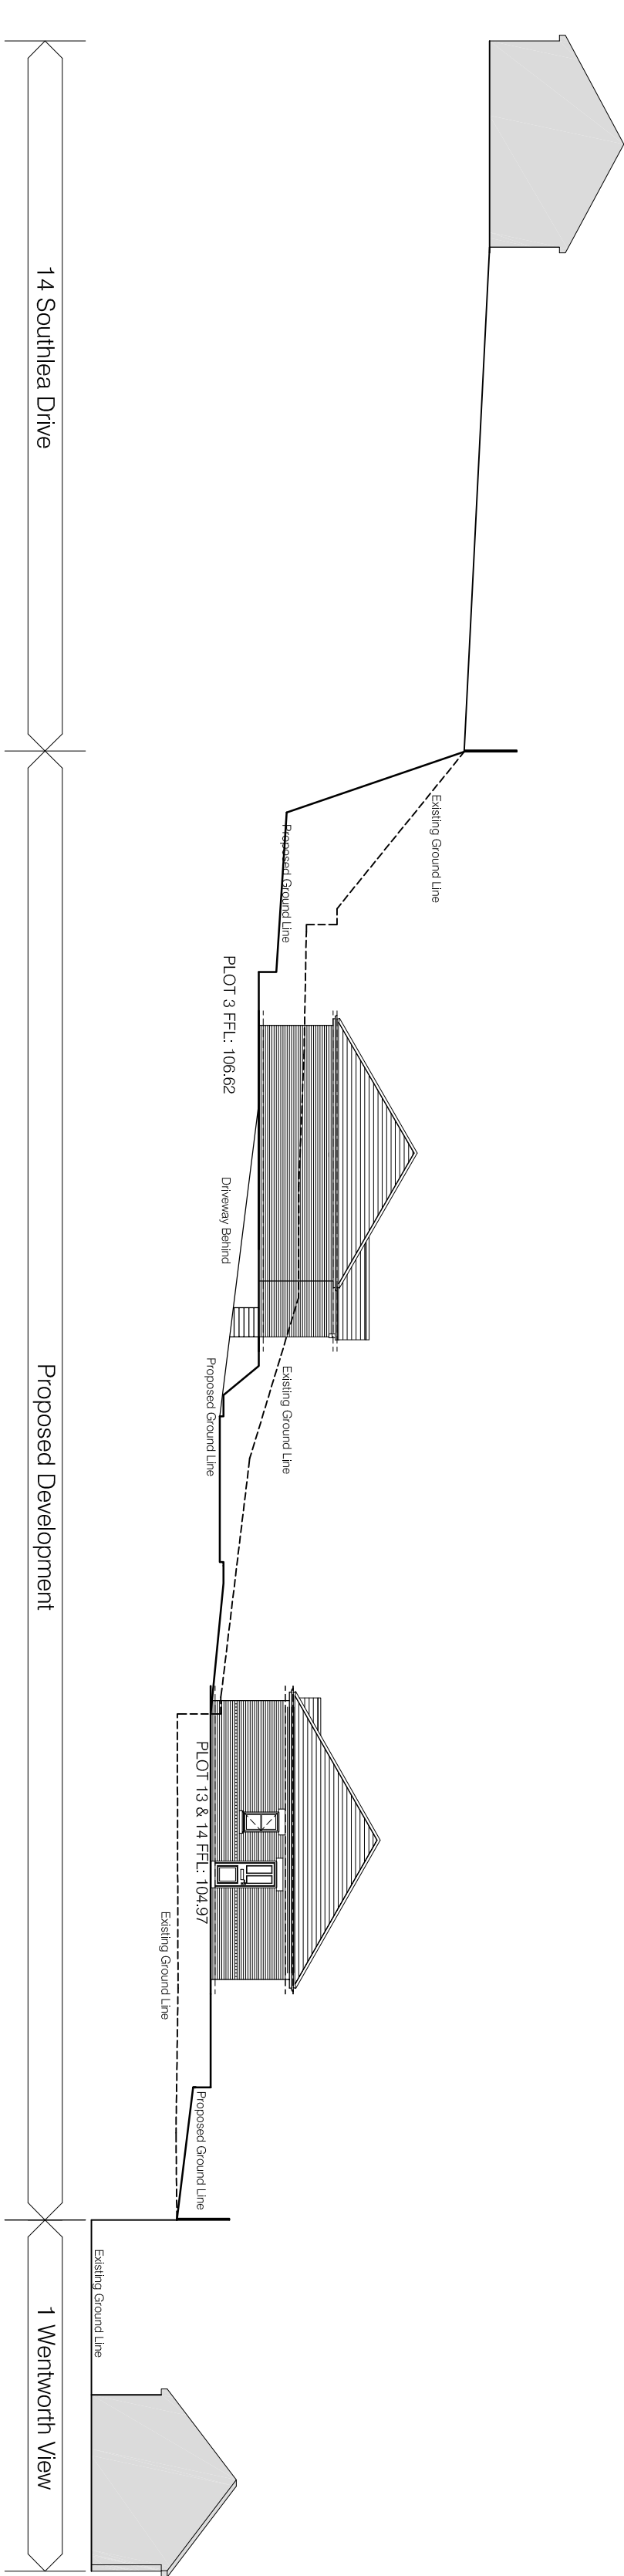


This drawing is copyright and shall not be reproduced nor used for any other purposes without the written permission of the Architect. This drawing must be used in conjunction with the other drawings of the project. It is the responsibility of the contractor to ensure full compliance with the Building Regulations. It is the contractor's responsibility to check and verify all dimensions on site. Any discrepancies to be reported immediately. IF NOT LOB1 ASK. No liability shall be accepted for any errors or omissions. The use of this drawing for any purpose other than that intended by the Architect is at the user's risk. The Architect makes no warranty or guarantee of fitness for purpose or materials shown to be adherent to health & safety must not be used or specified on this project.

XREFS IN THIS DRAWING

NOTES:

Drawing to be read in conjunction with drawings A(90)-05 - Existing Levels Plan and A(90)-06 Proposed Levels Plan.

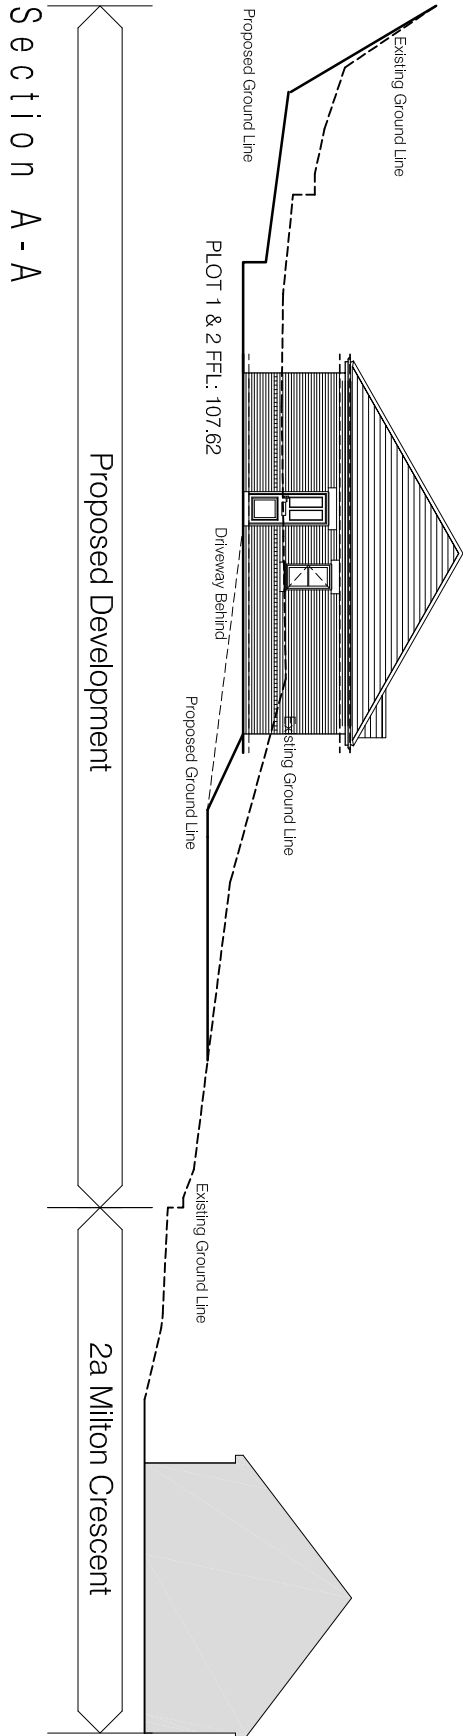

No.	Date	Description	Checked By
CLIENT			
OAKWELL HOMES			

PROJECT			
DEVELOPMENT OF LAND AT MILTON CRESCENT - BARNSELEY			


TITLE

PROPOSED SITE SECTIONS A-A TO E-E

DRAWING STATUS

PLANNING APPROVAL

DRAWN	CHECKED
NJT	NJT
SCALE	1:200 @ A1: N.T.S. @ A3
DATE	OCTOBER 2010

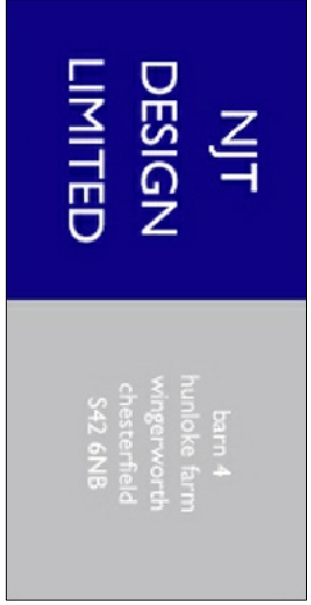

T: 07891 014599 enquiries@njtdesign.co.uk www.njtdesign.co.uk		
JOB NO.	DRAWING NUMBER	REV
08-012	A(90)-07	-