

48 Westfield Avenue
Thurlstone
Sheffield
S36 9RN

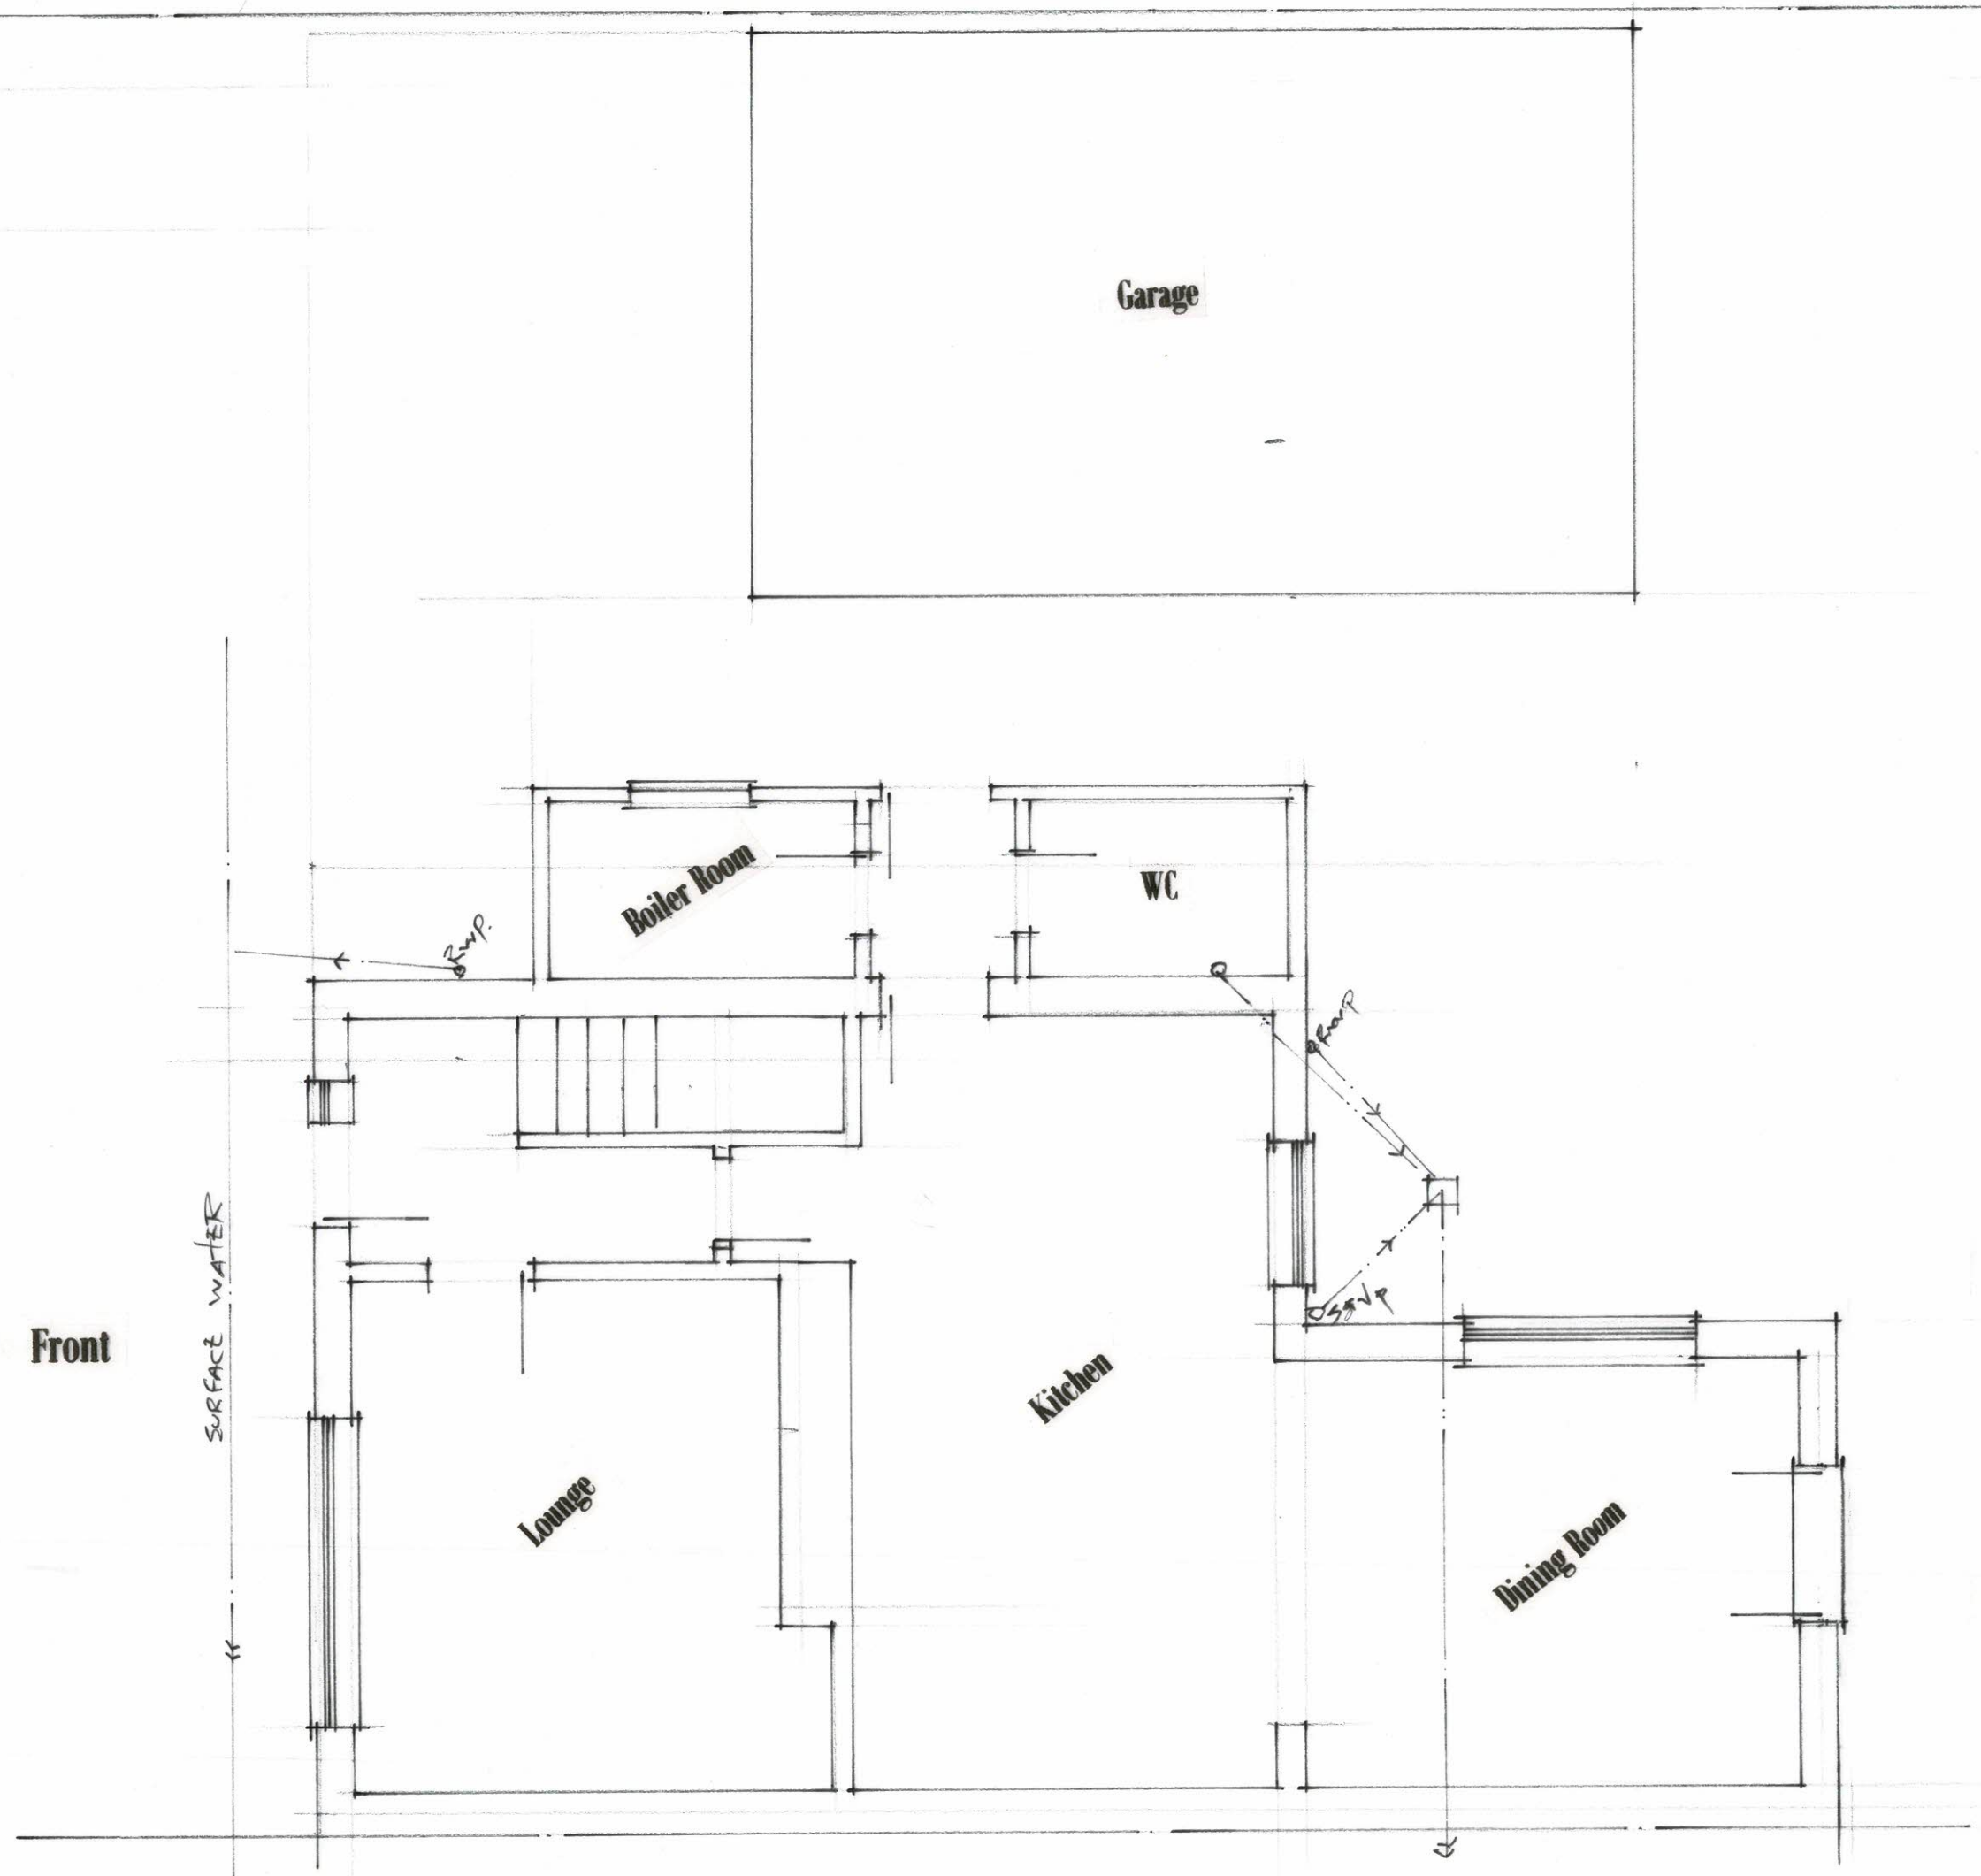

Existing Ground Floor Layout
1 : 50

MB 01

48 Westfield Avenue
Thurlstone
Sheffield
S36 9RN

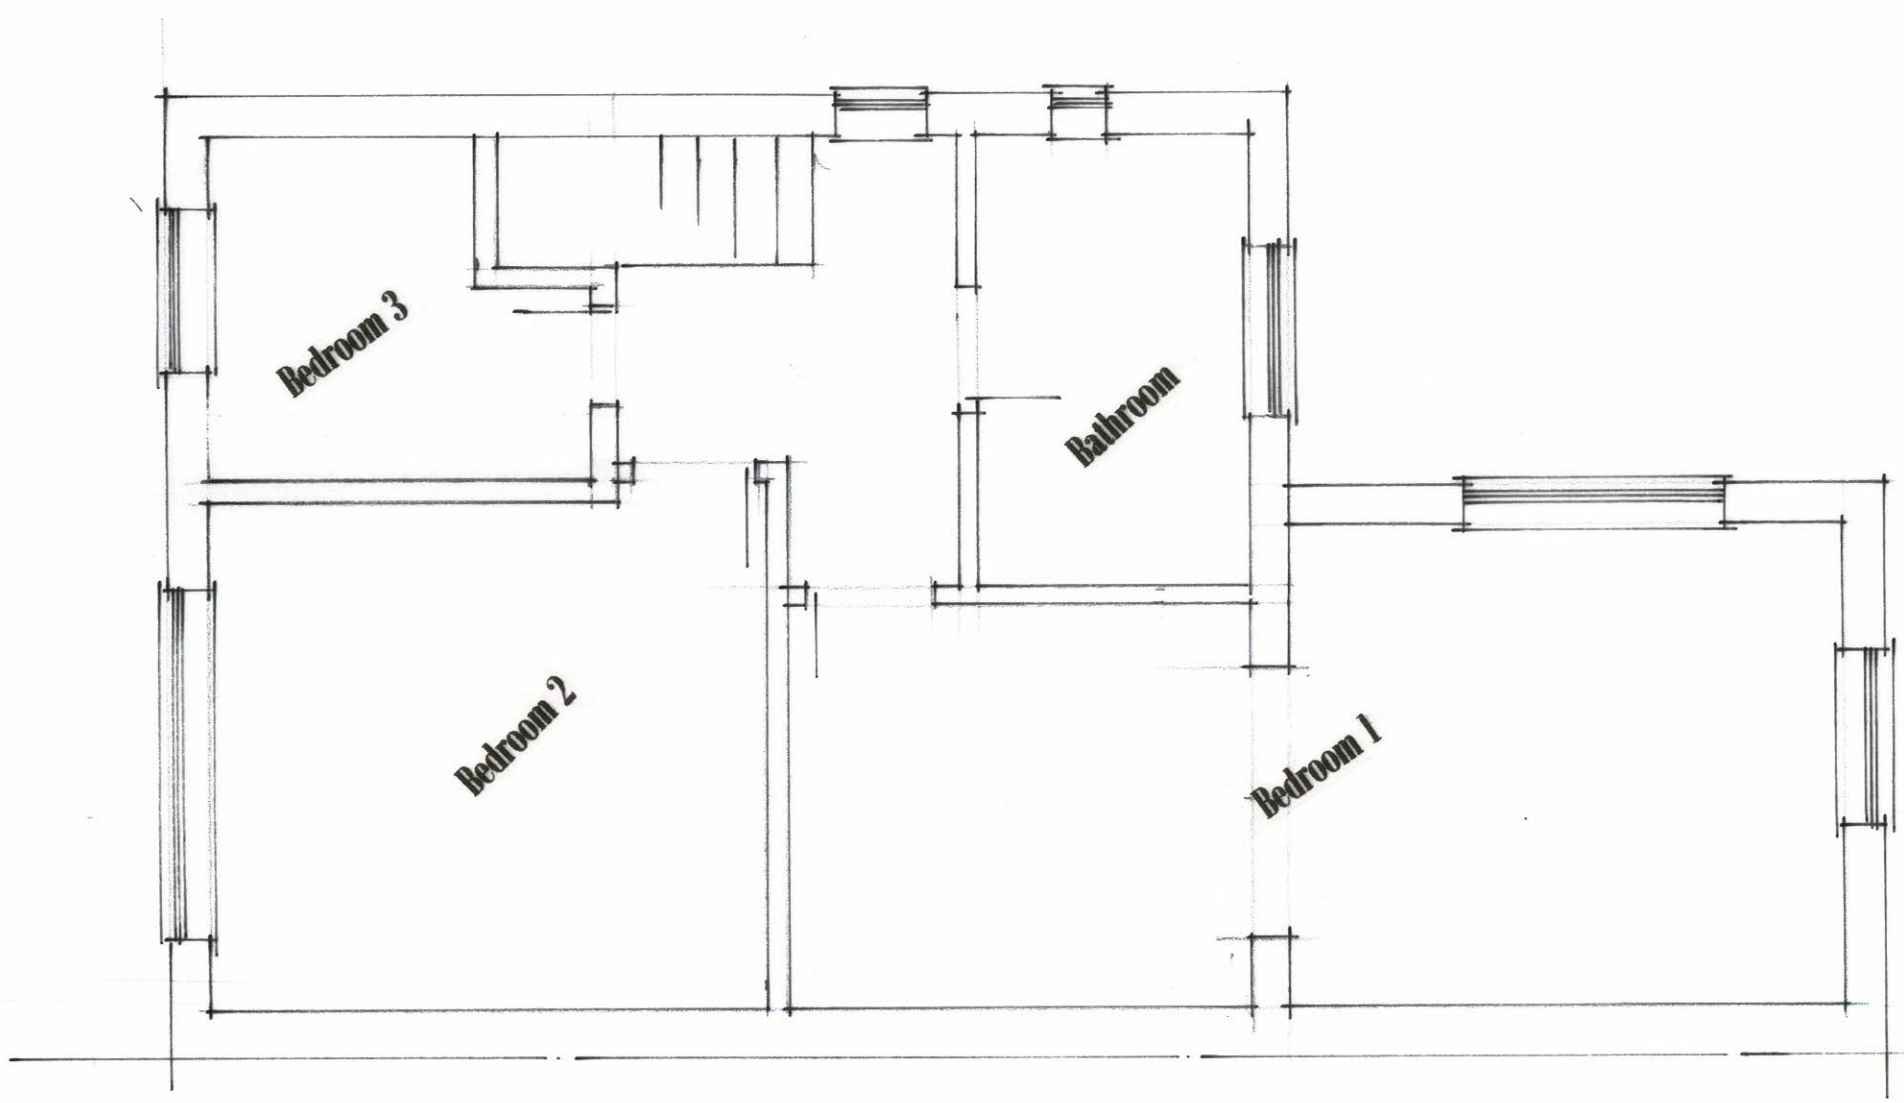


Existing First Floor Layout

1 : 50

MB 02

48 Westfield Avenue
Thurlstone
Sheffield
S36 9RN

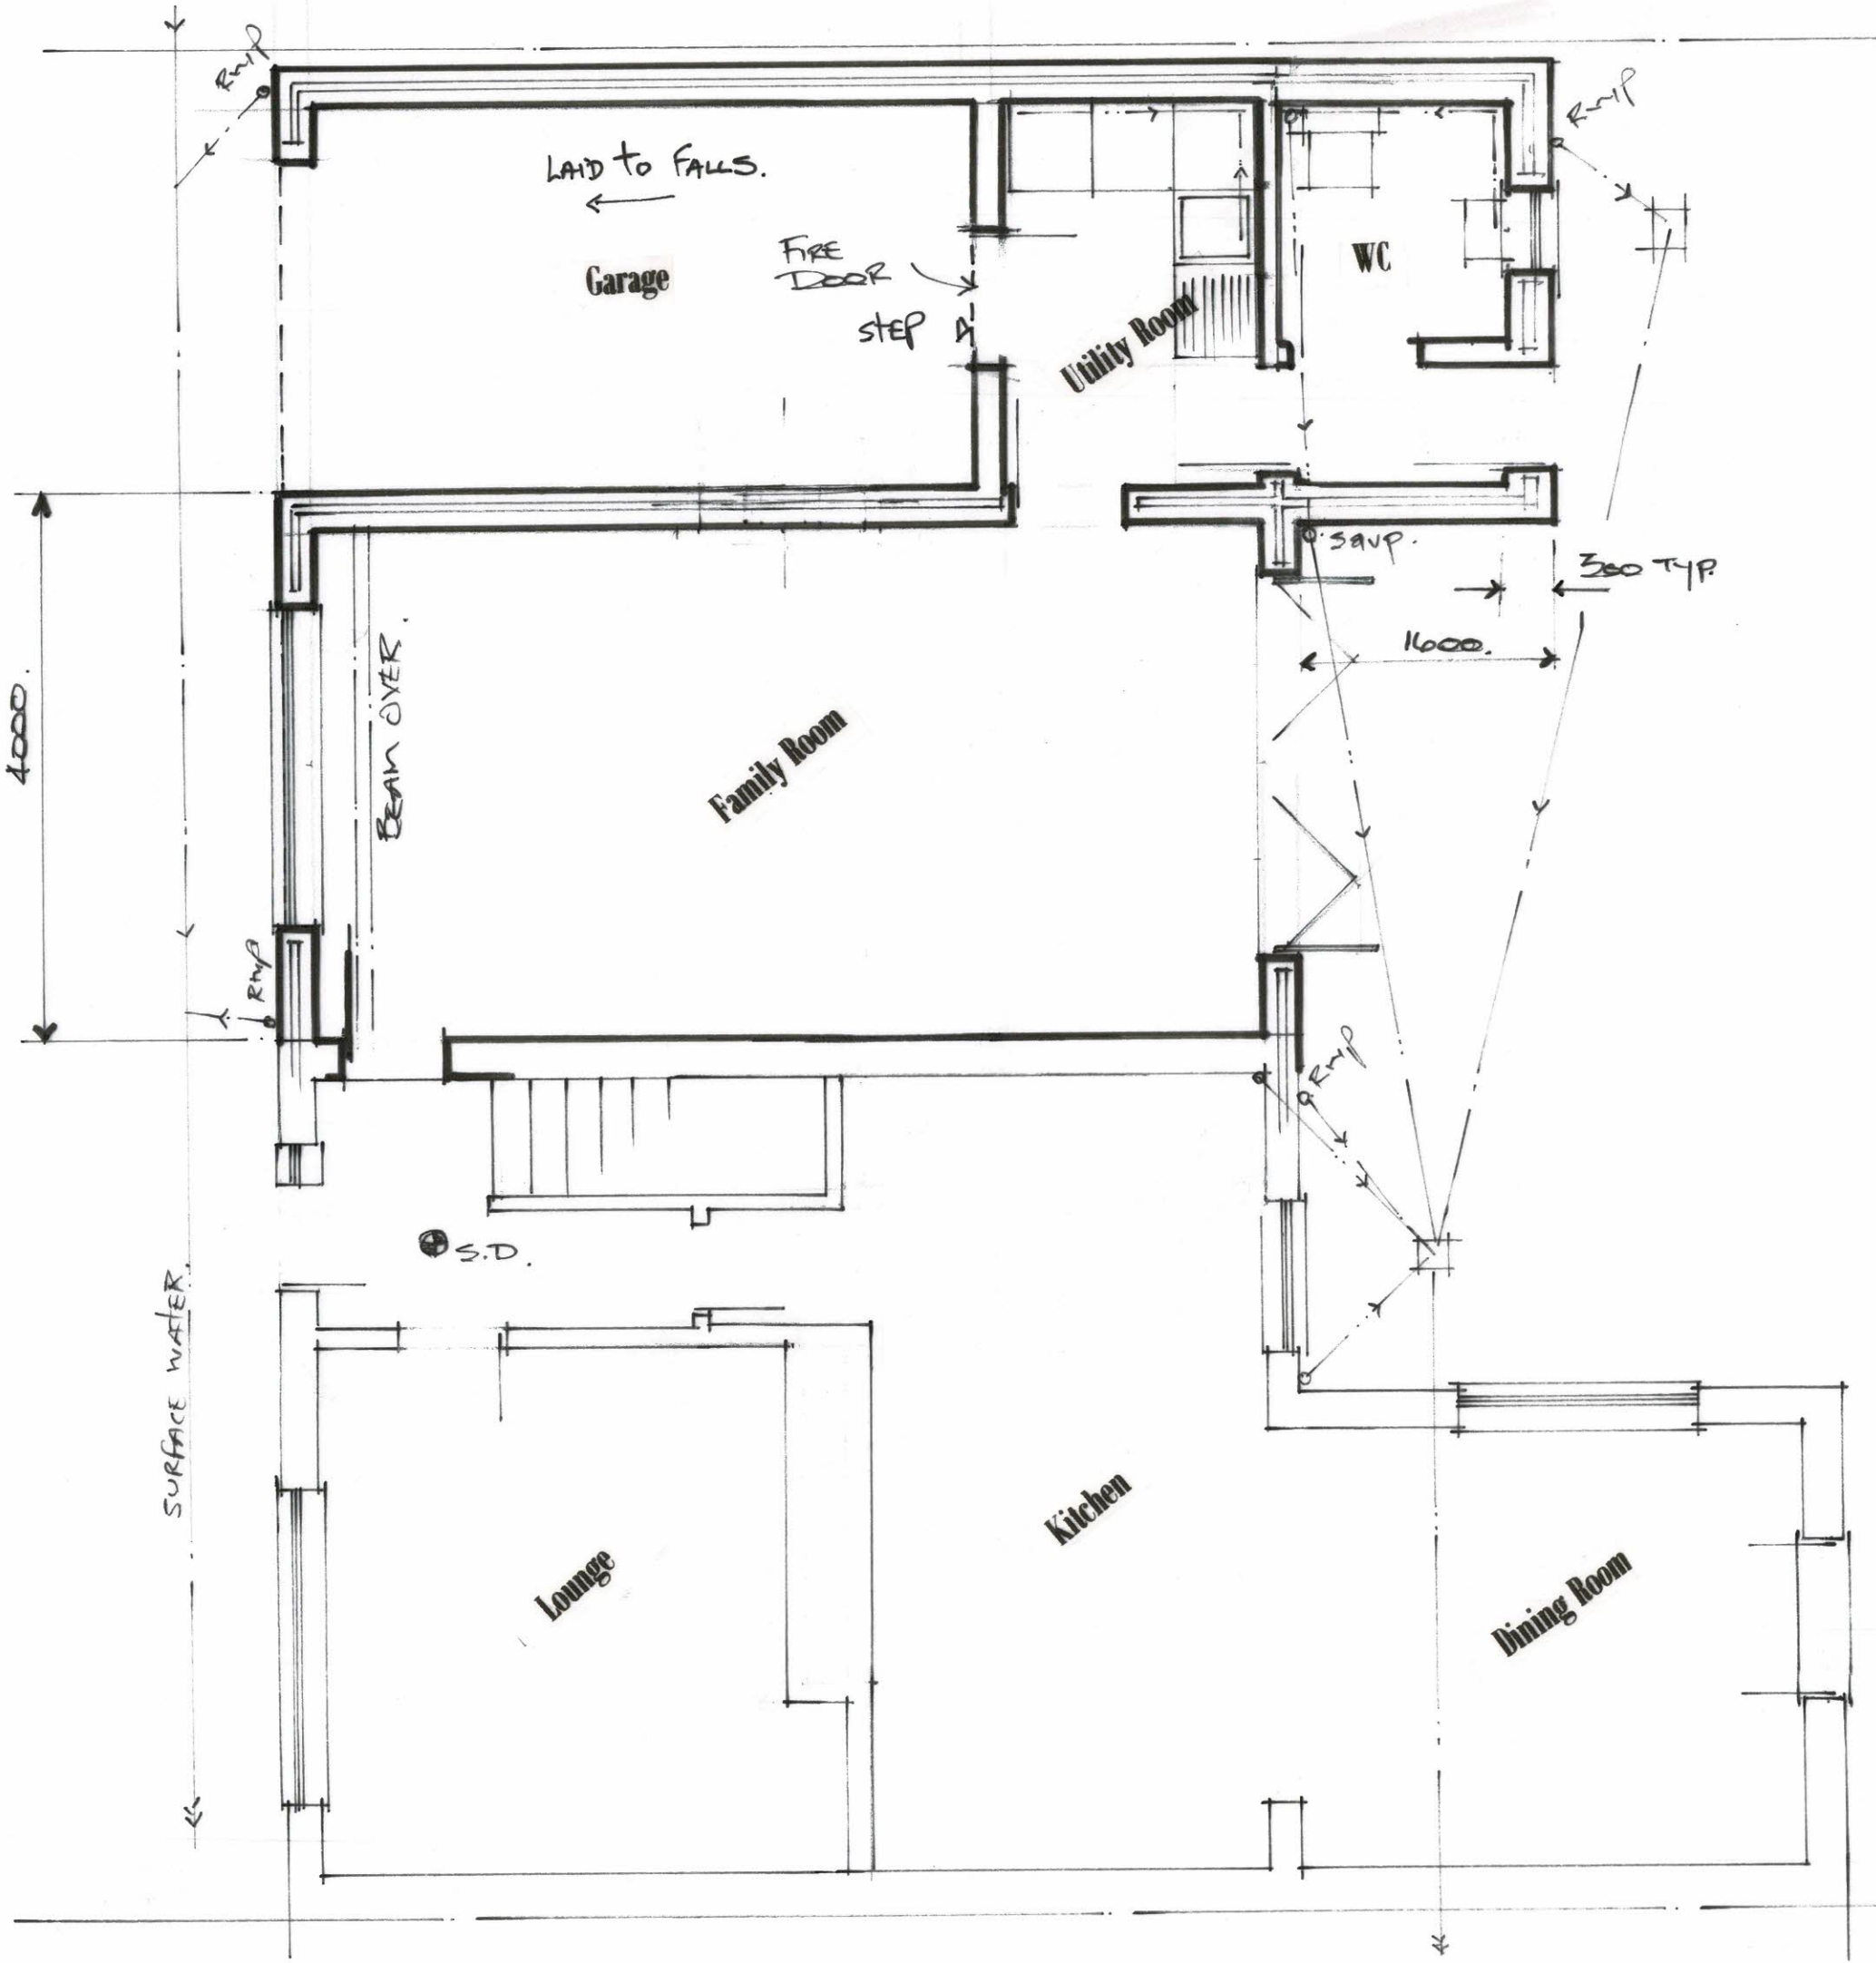


REV A FIRE PLACE REMOVED.
2.1.19. FROM FAMILY ROOM.

Proposed Ground Floor Layout

1 : 50

MB 03 REV A.

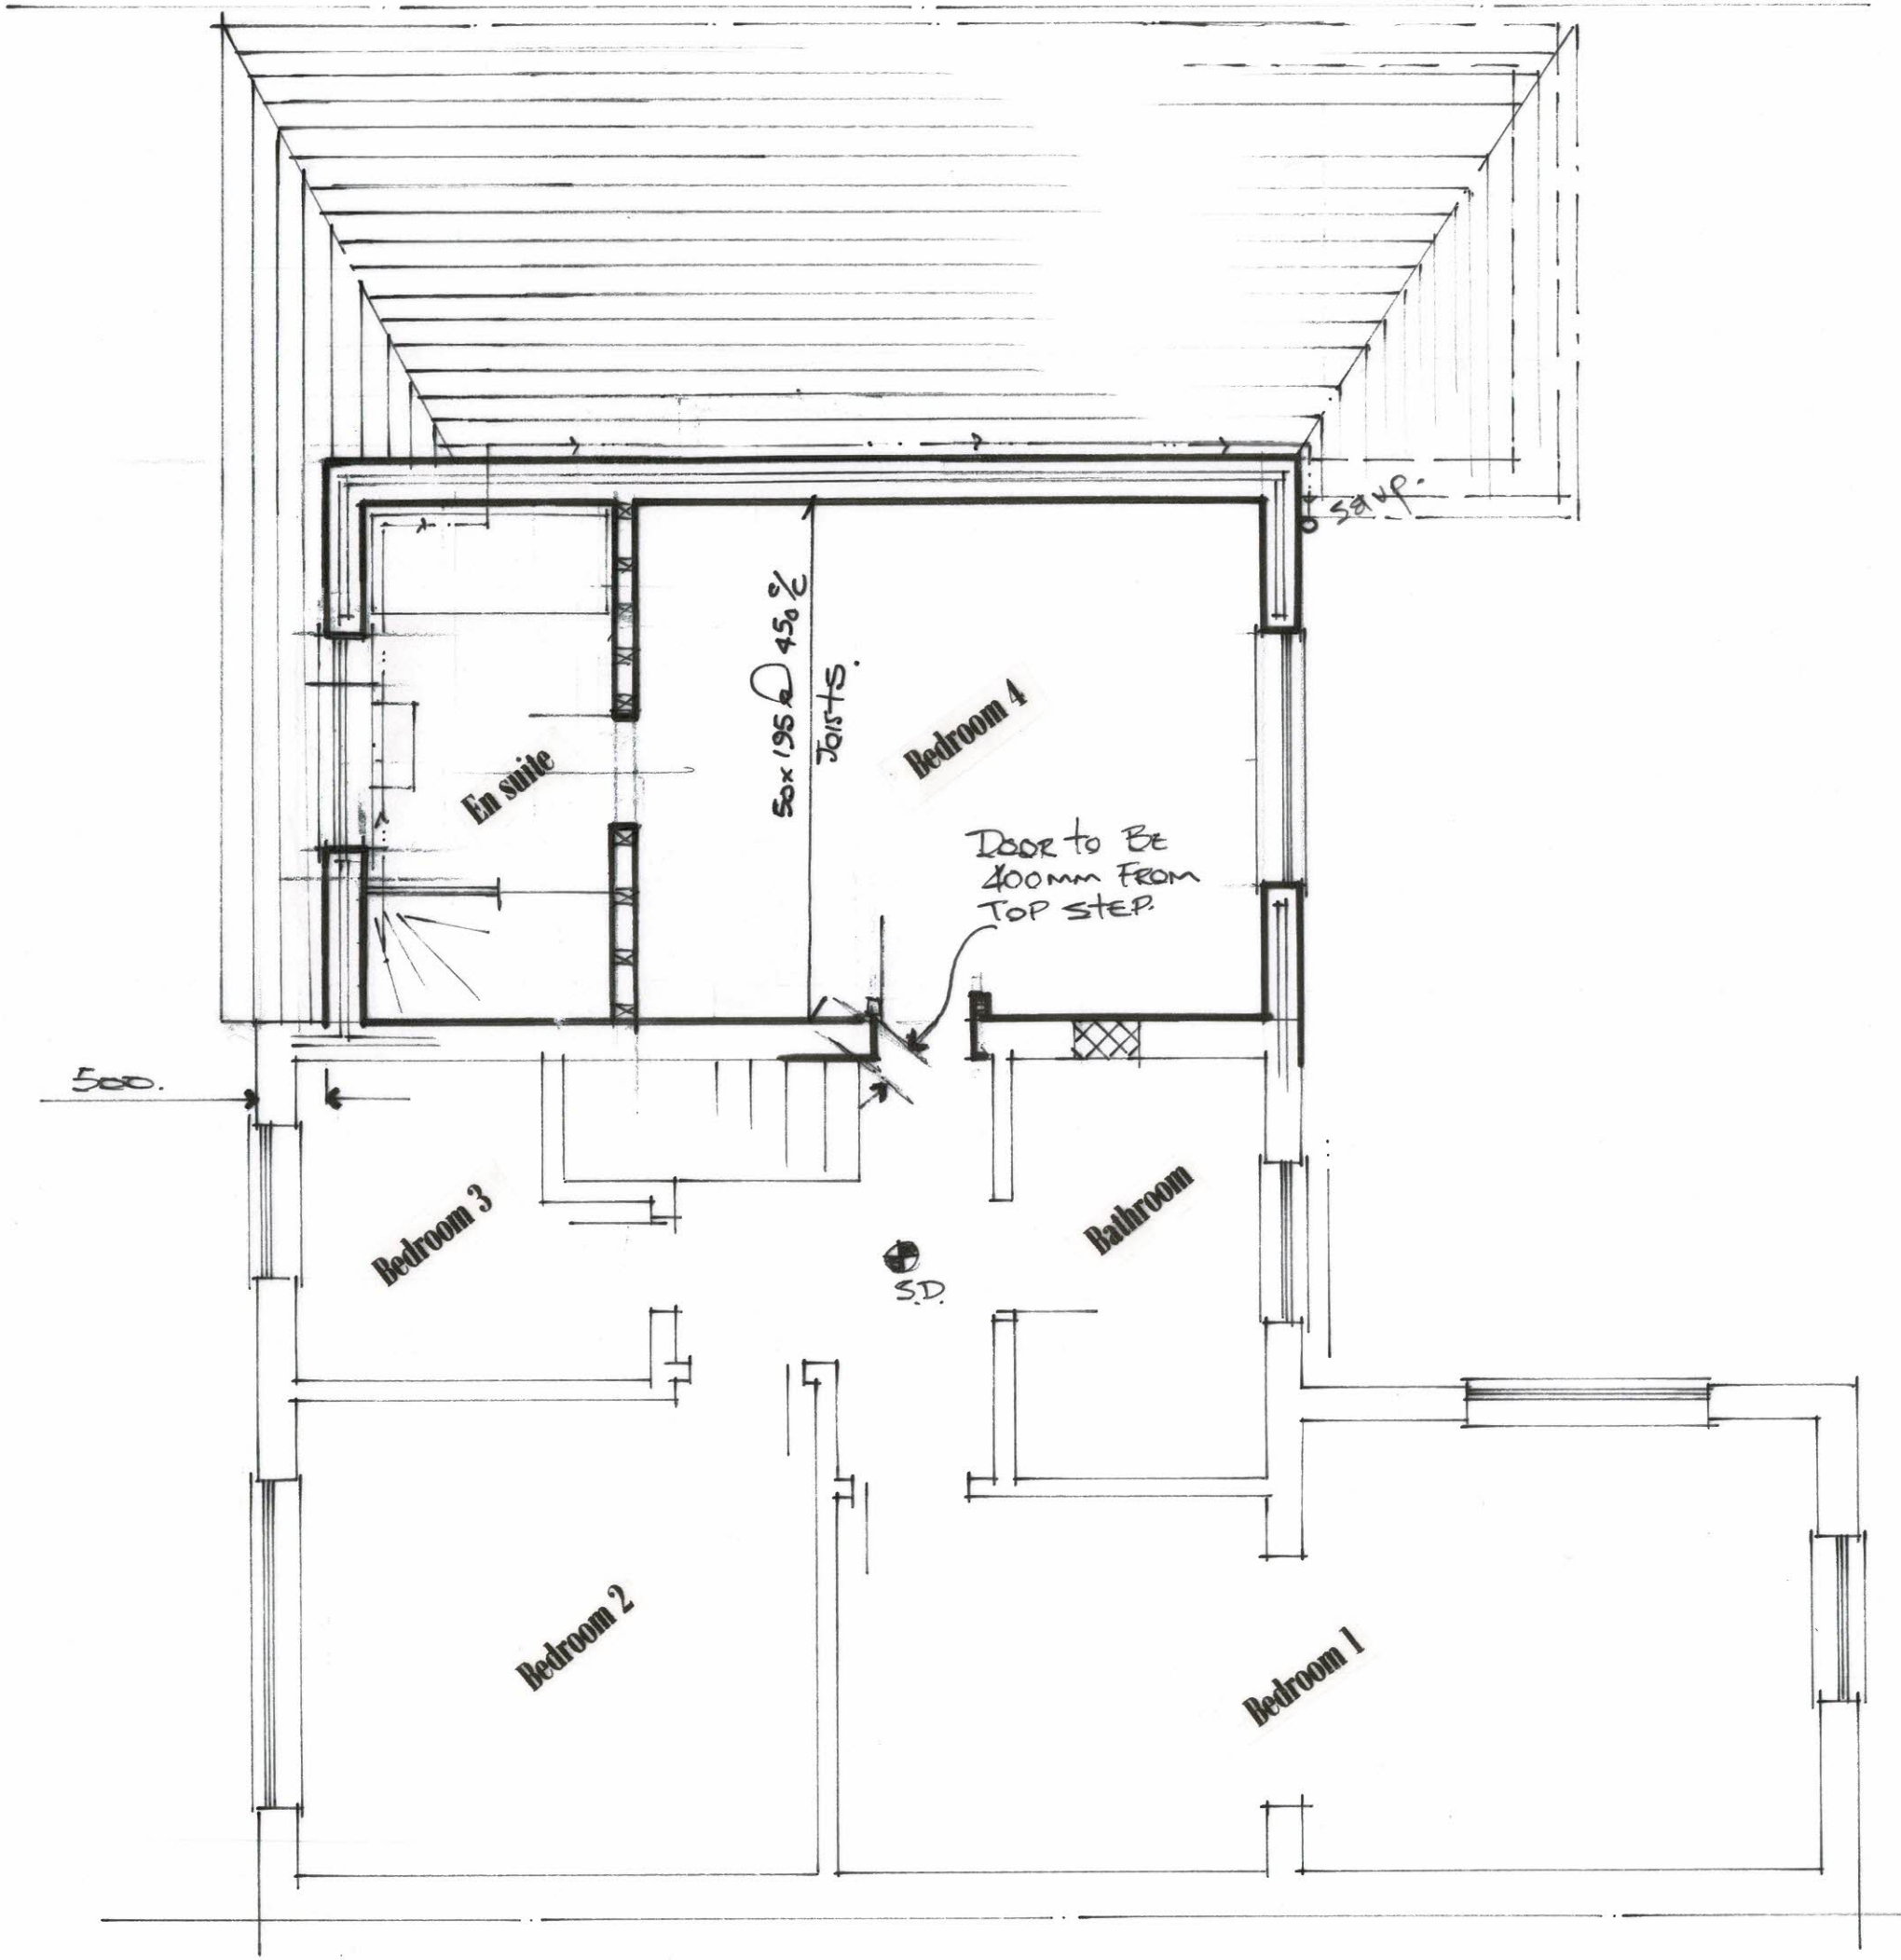

Rev A. Chimney removed.
2.1.19.

Proposed First Floor Layout

1 : 50

MB 04 Rev A



Front Elevation



Side Elevation




Rear Elevation


48 Westfield Avenue
Thurlstone
Sheffield
S36 9RN

Existing Elevations
1 : 100

MB 05

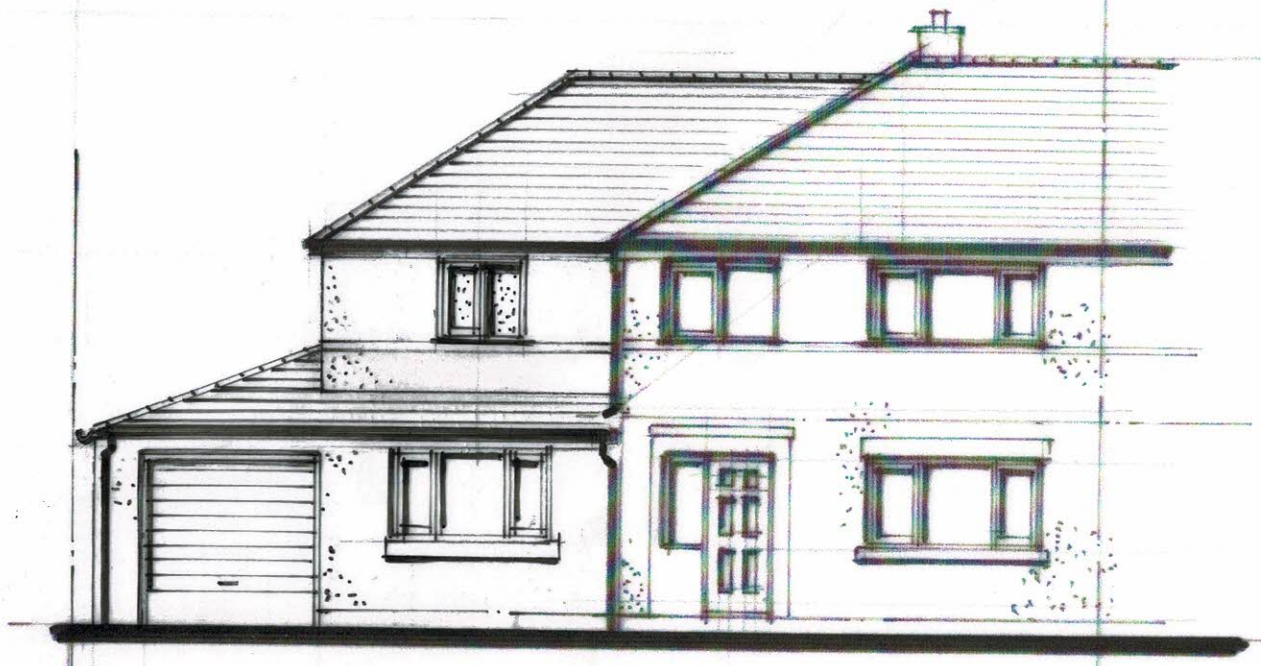

Front Elevation

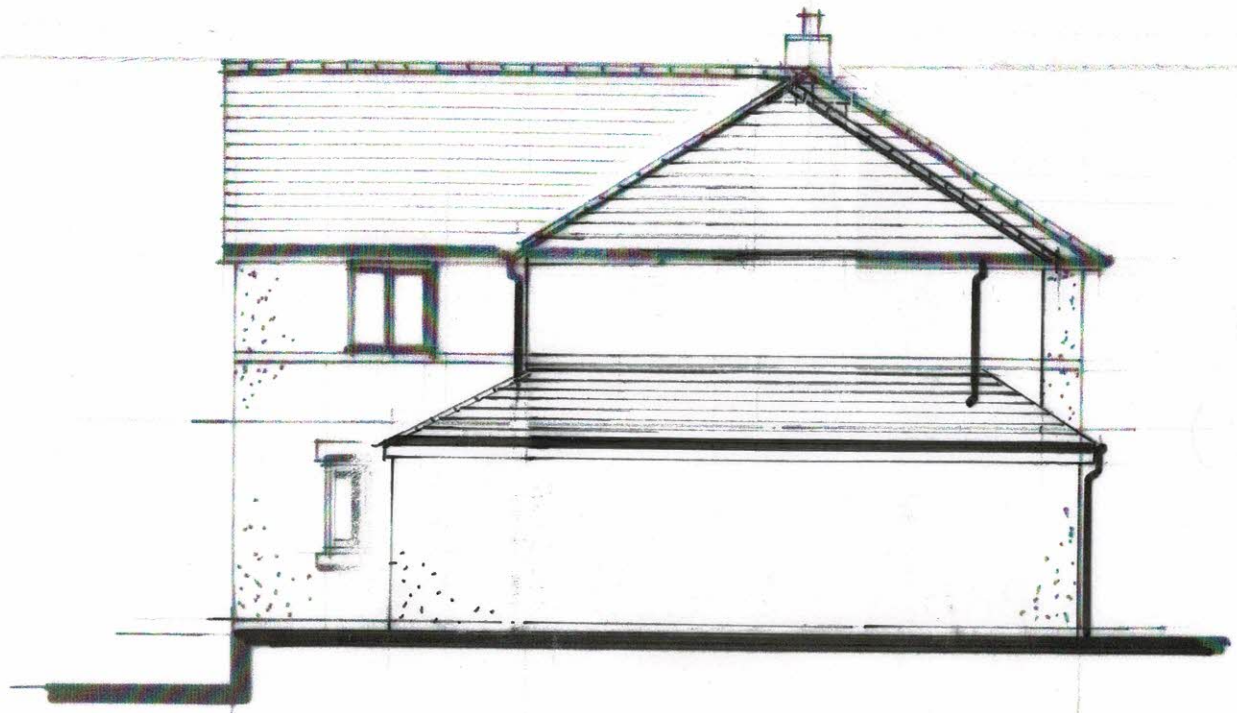

Side Elevation

Main roof slope to match existing.
Floor levels, gutters etc to line through and match existing.
First floor to be set back by 500 mm.



Rear Elevation

48 Westfield Avenue
Thurlstone
Sheffield
S36 9RN

Rev A - 2.1.19.
CHIMNEY REMOVED.

Proposed Elevations
1 : 100

MB 06 Rev A