




NATIONAL
MAP CENTRE

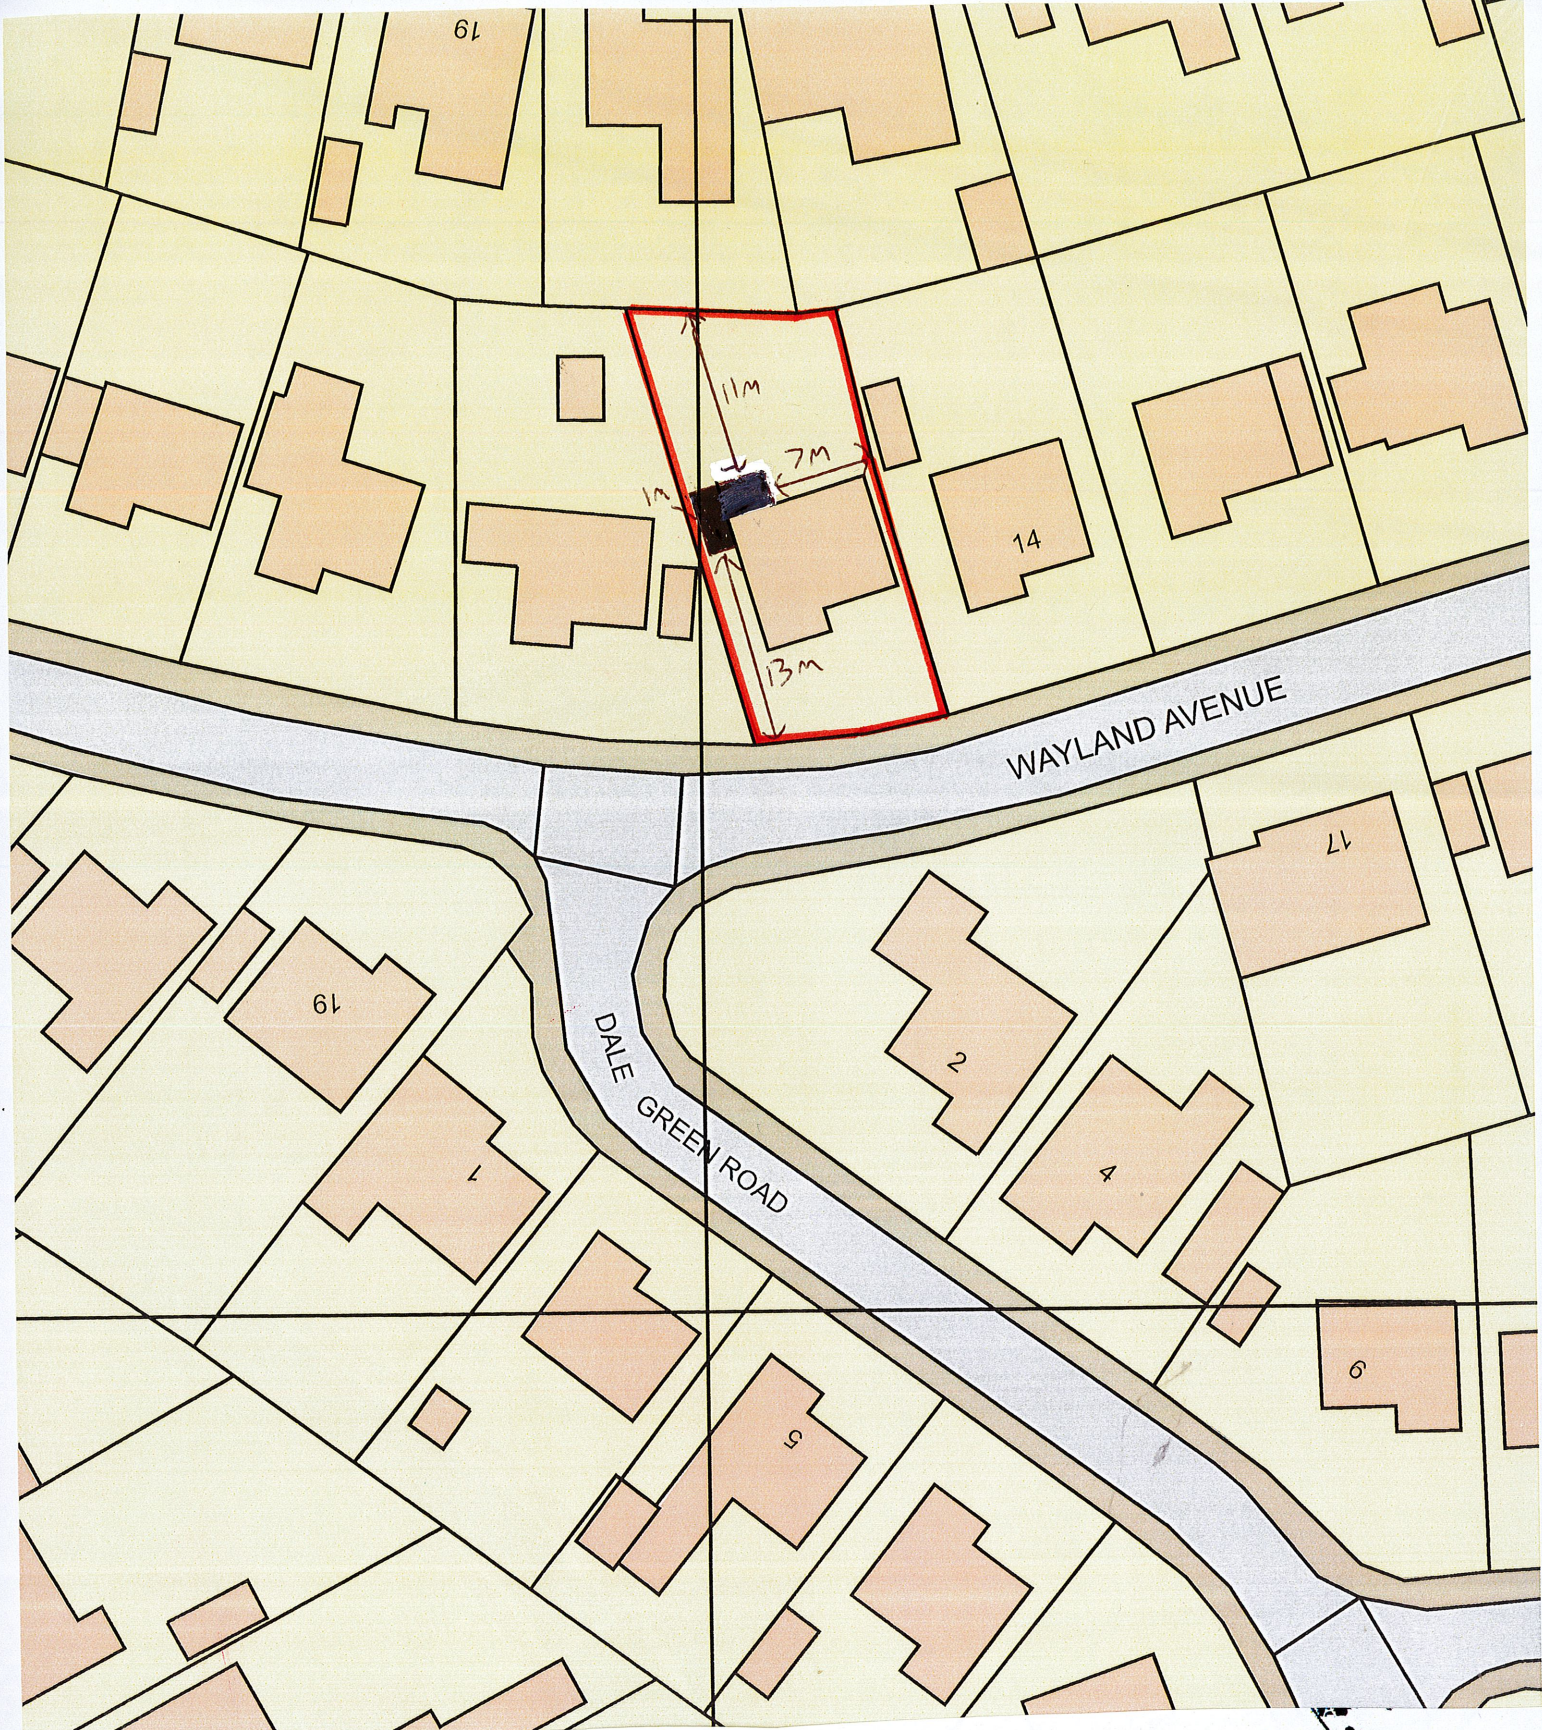

Os Licence number 100046950
Our Reference 900-12697

BLOCK PLAN

6 SCALE 1:500 20
METRES



Site Address
16 Wayland Avenue
Worsbrough
Barnsley
S70 5HY