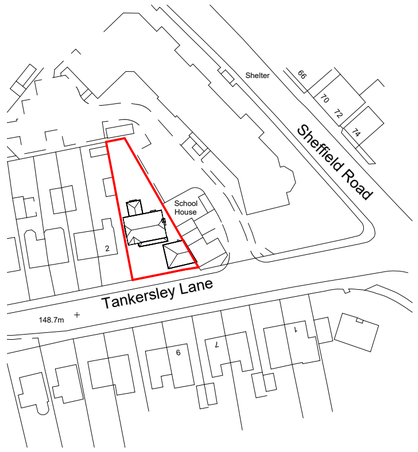



North

1 Existing Location Plan

1 : 1250

10 0 10 20 30 40 50

SCALE 1: 1250 m

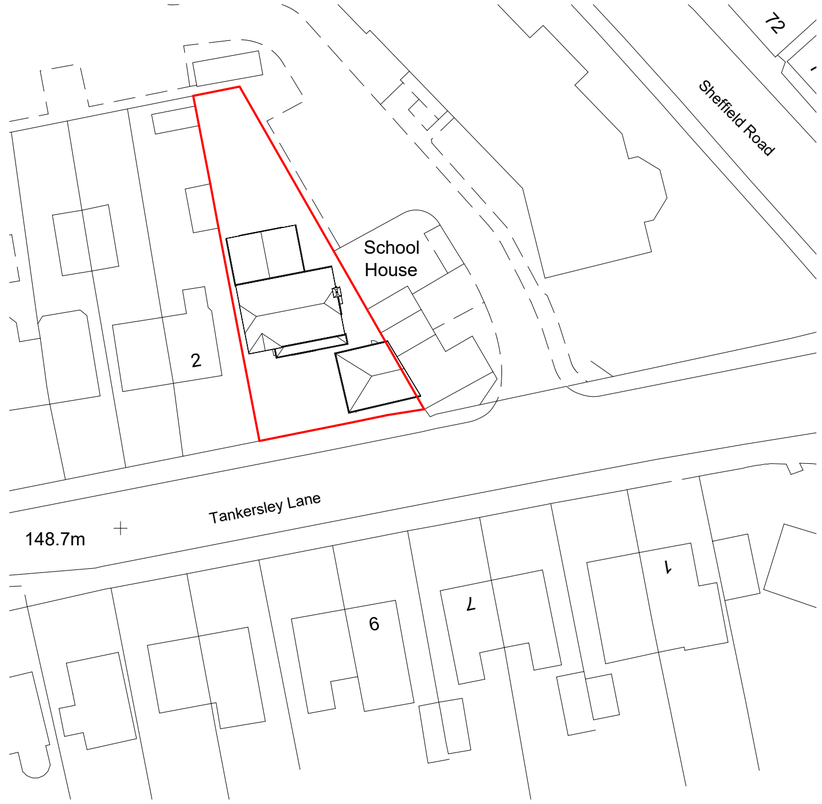

North

2 Proposed Block Plan

1 : 500

5 0 5 10 15 20 25

SCALE 1: 500 m

PRECISION PLAN DRAWING

Address: Office 15, Askern House,
Askern, Doncaster, DN6 0AA
Email: info@3dppd.co.uk
Telephone: 01302 239000
Web: www.3dppd.co.uk

All dimensions and sizes to be verified by the Contractor on site.

Plans only to be used on the site for which designed.

Precision Plan Drawing will have no liability for any errors or inaccuracies.

© This drawing is subject to copyright of Precision Plan Drawing Limited.

Reproduced from OS map by permission of Ordnance Survey® on behalf of The Controller of Her Majesty 's Stationery Office. © Crown copyright . 2019 All rights reserved.

License No 0100031673

North

No.	Description	Date

PROJECT ADDRESS

2a Tankersley Lane

PROJECT NAME

Single Storey Rear Extension

SHEET NAME	Location and Block Plan	
DRAWN BY JH	CHECKED BY KO	DATE 04/07/22
SCALE (@A2) As indicated	PROJECT NUMBER 1812	
DRAWING NUMBER BL101	REV	

25/07/2022 12:28:48