


Rance Booth Smith Architects
Chartered Architects
Interior Designers
Sustainability Advisors

11 Victoria Road
Salford
Shipley
BD16 3LA
T: 01274 587 327
F: 01274 531 464
rbsarchitects.co.uk

Project:	Wigfield Farm, Barnsley	Drawing:	Location Plan
Client:	Barnsley College		

Revisions				Date:	June 2014	Scale:	1:1250 @ A3
				Drawn By:	P.L.		
				Job. no.	14020	Dwg. no.	050
						Rev.	-

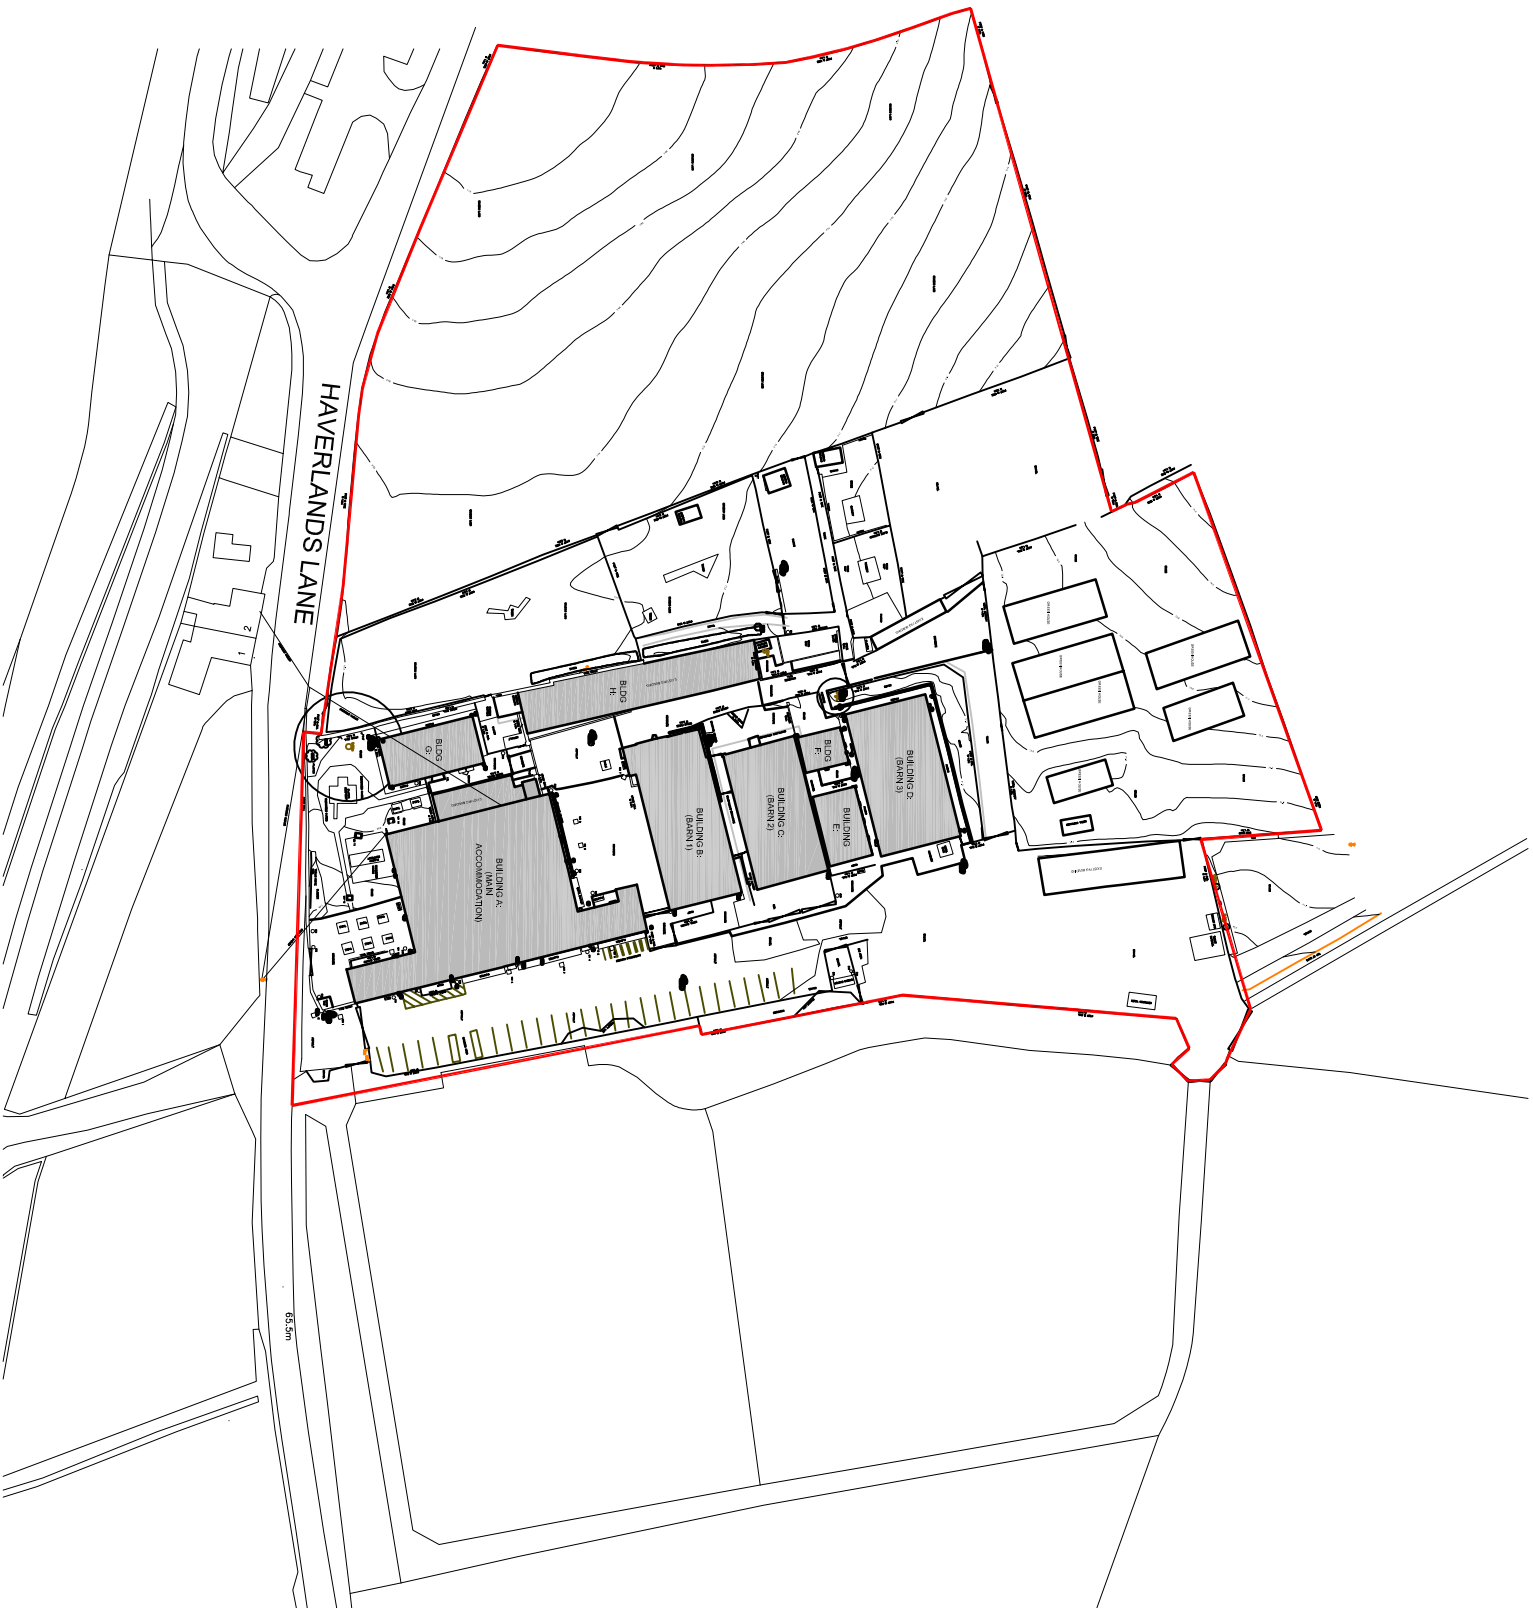