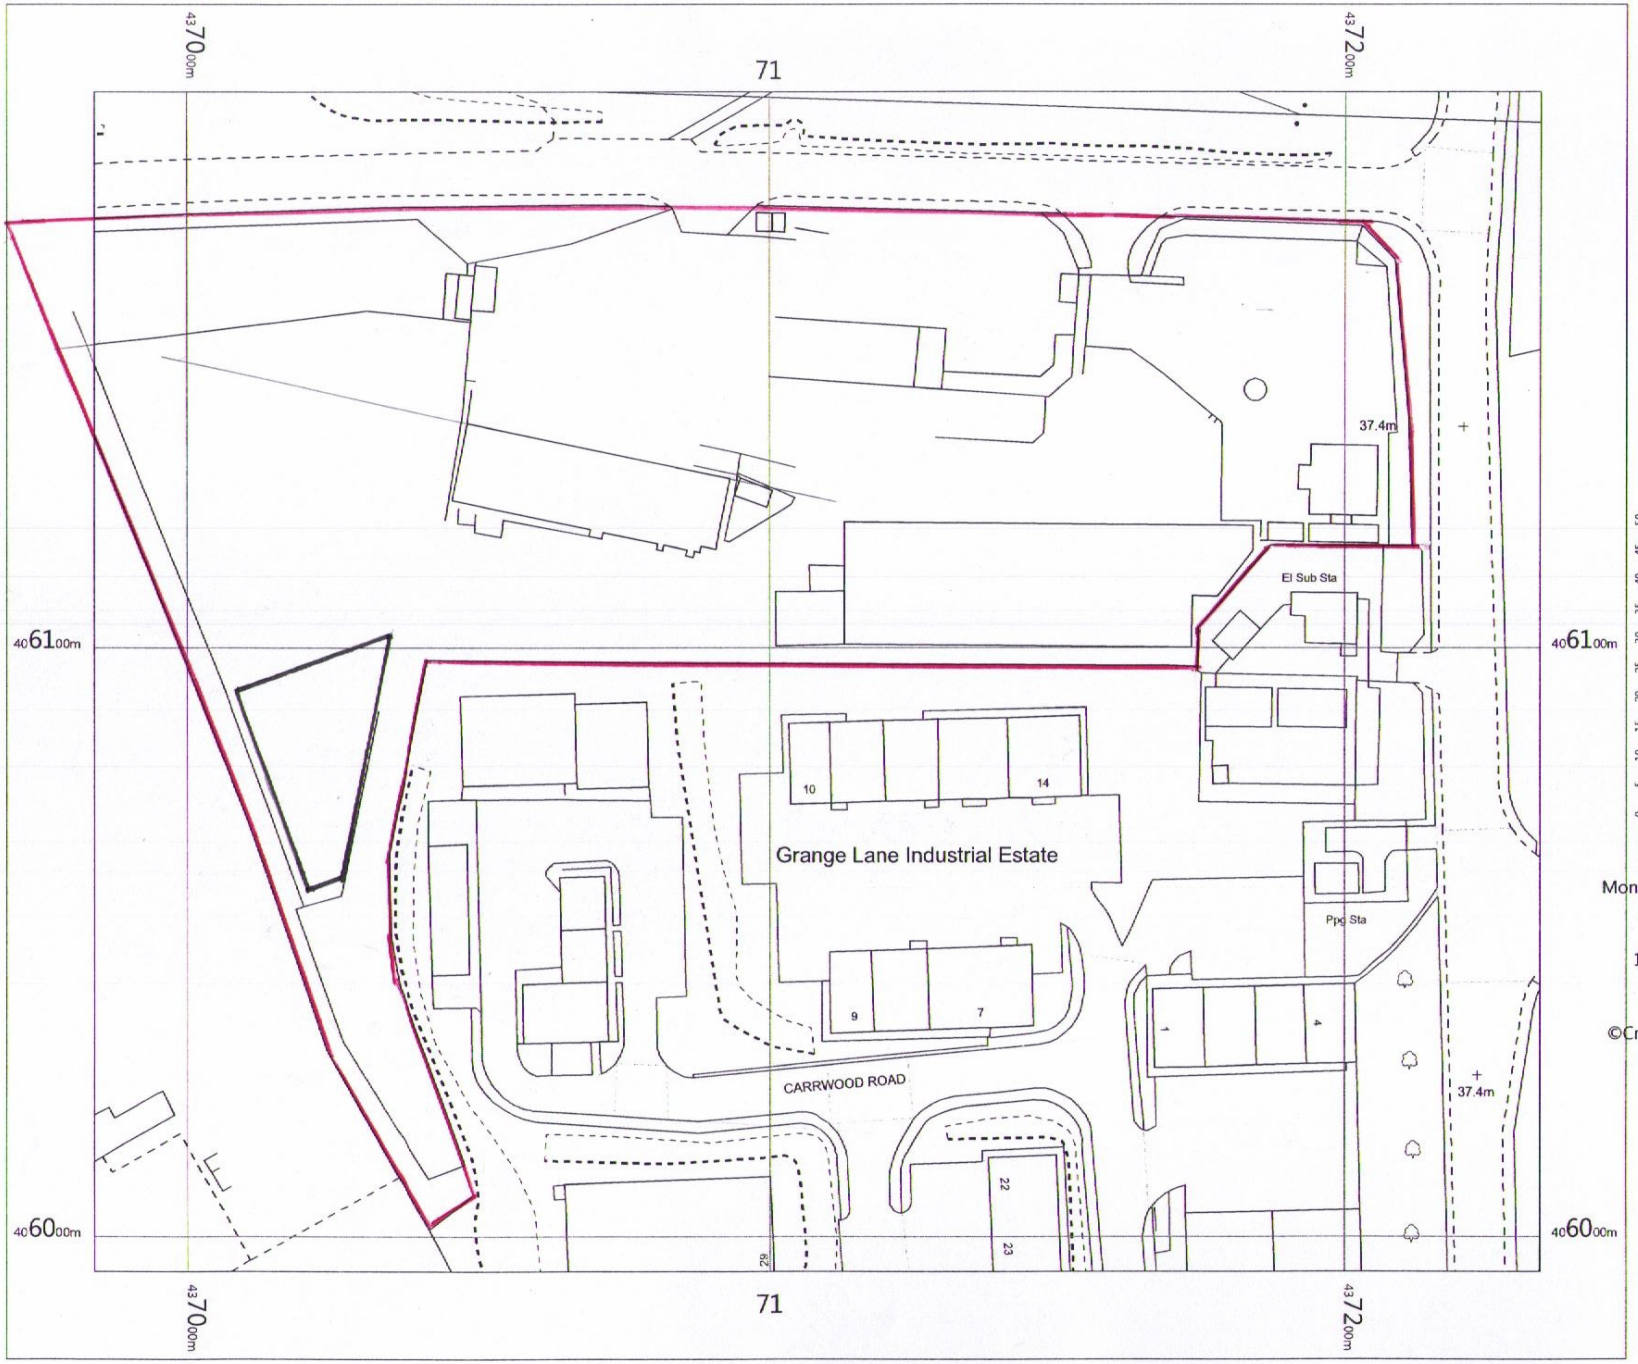


C SOARS AND SONS LTD
TANK ROW
STAITFOOT
BARNSLEY
S71 5AD

N

0 5 10 15 20 25 30 35 40 45 50 m

OS MasterMap 1250/2500/10000 scale
Monday, January 15, 2018, ID: BW1-00682763
www.blackwellmapping.co.uk

1:1250 scale print at A4, Centre: 437109 E, 406094 N

©Crown Copyright Ordnance Survey. Licence no. 100041041

OS Data

BLACKWELL'S
www.blackwellmapping.co.uk
TEL: 0114 268 7658
maps.sheffield@blackwell.co.uk