

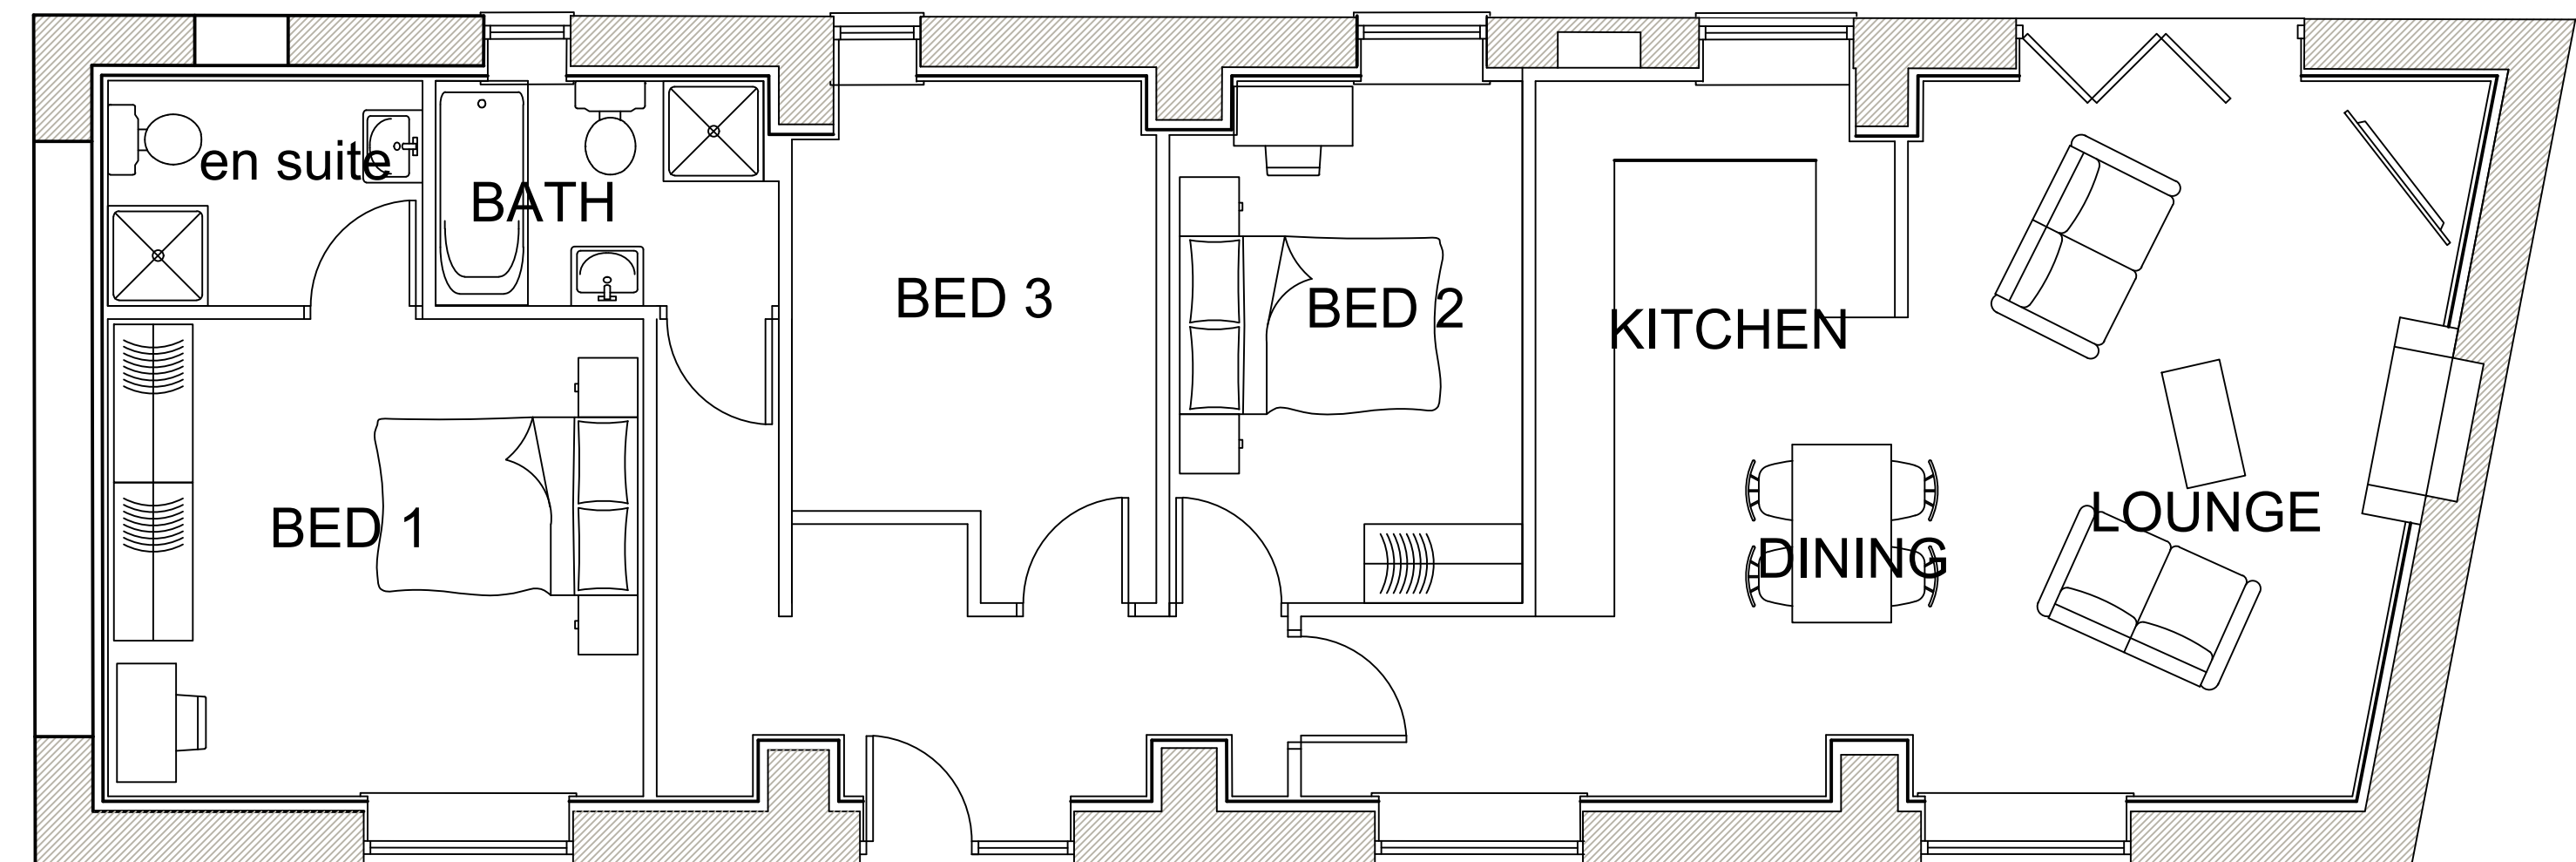
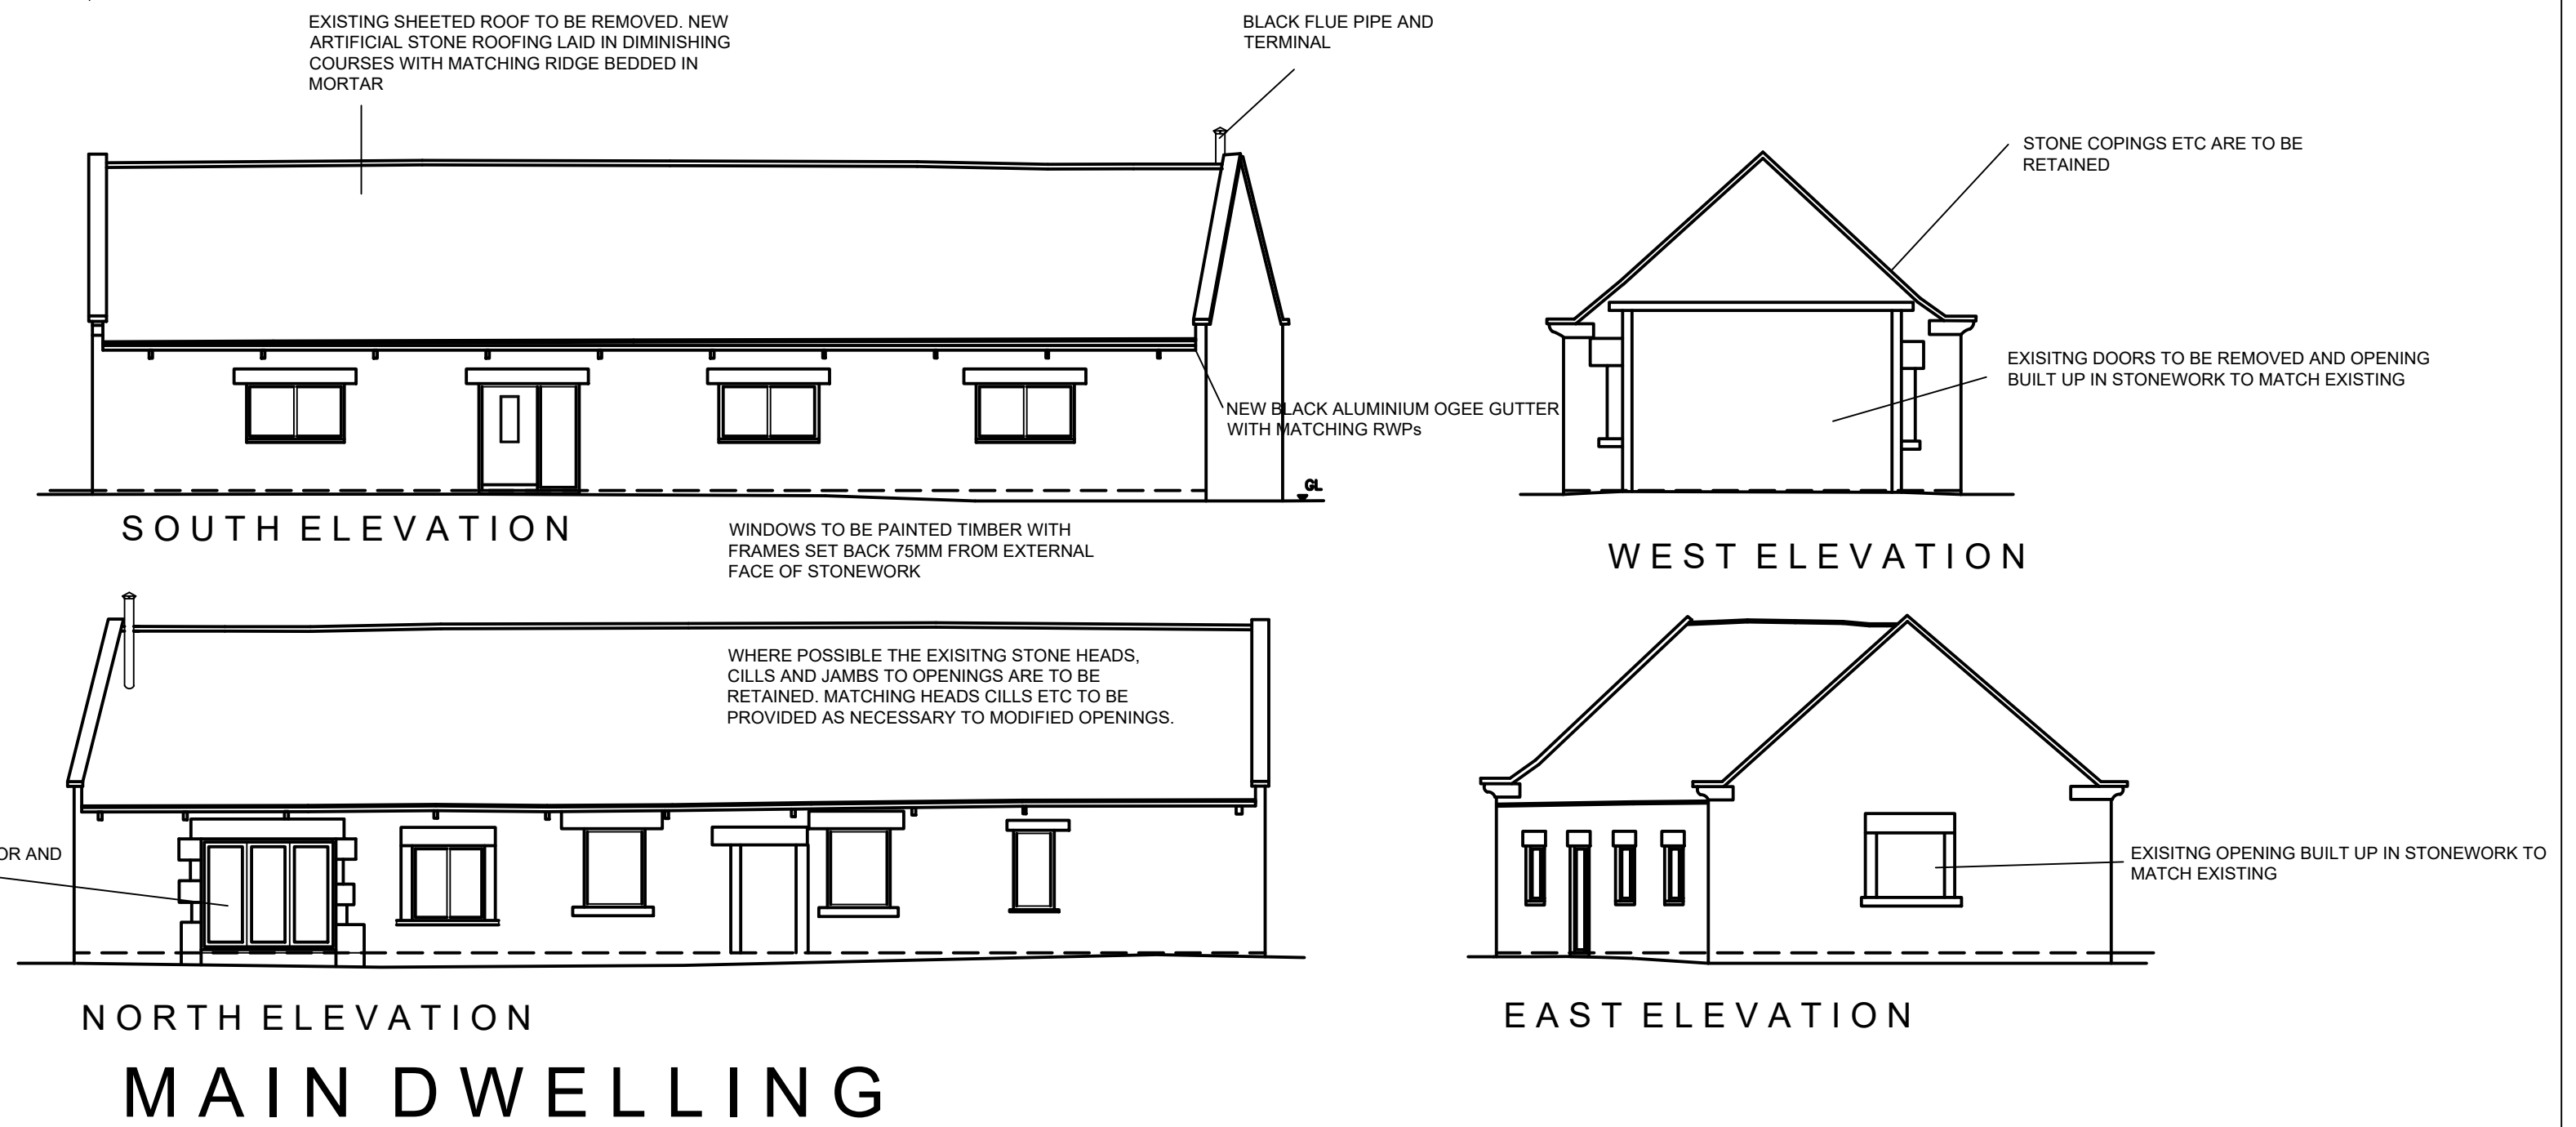


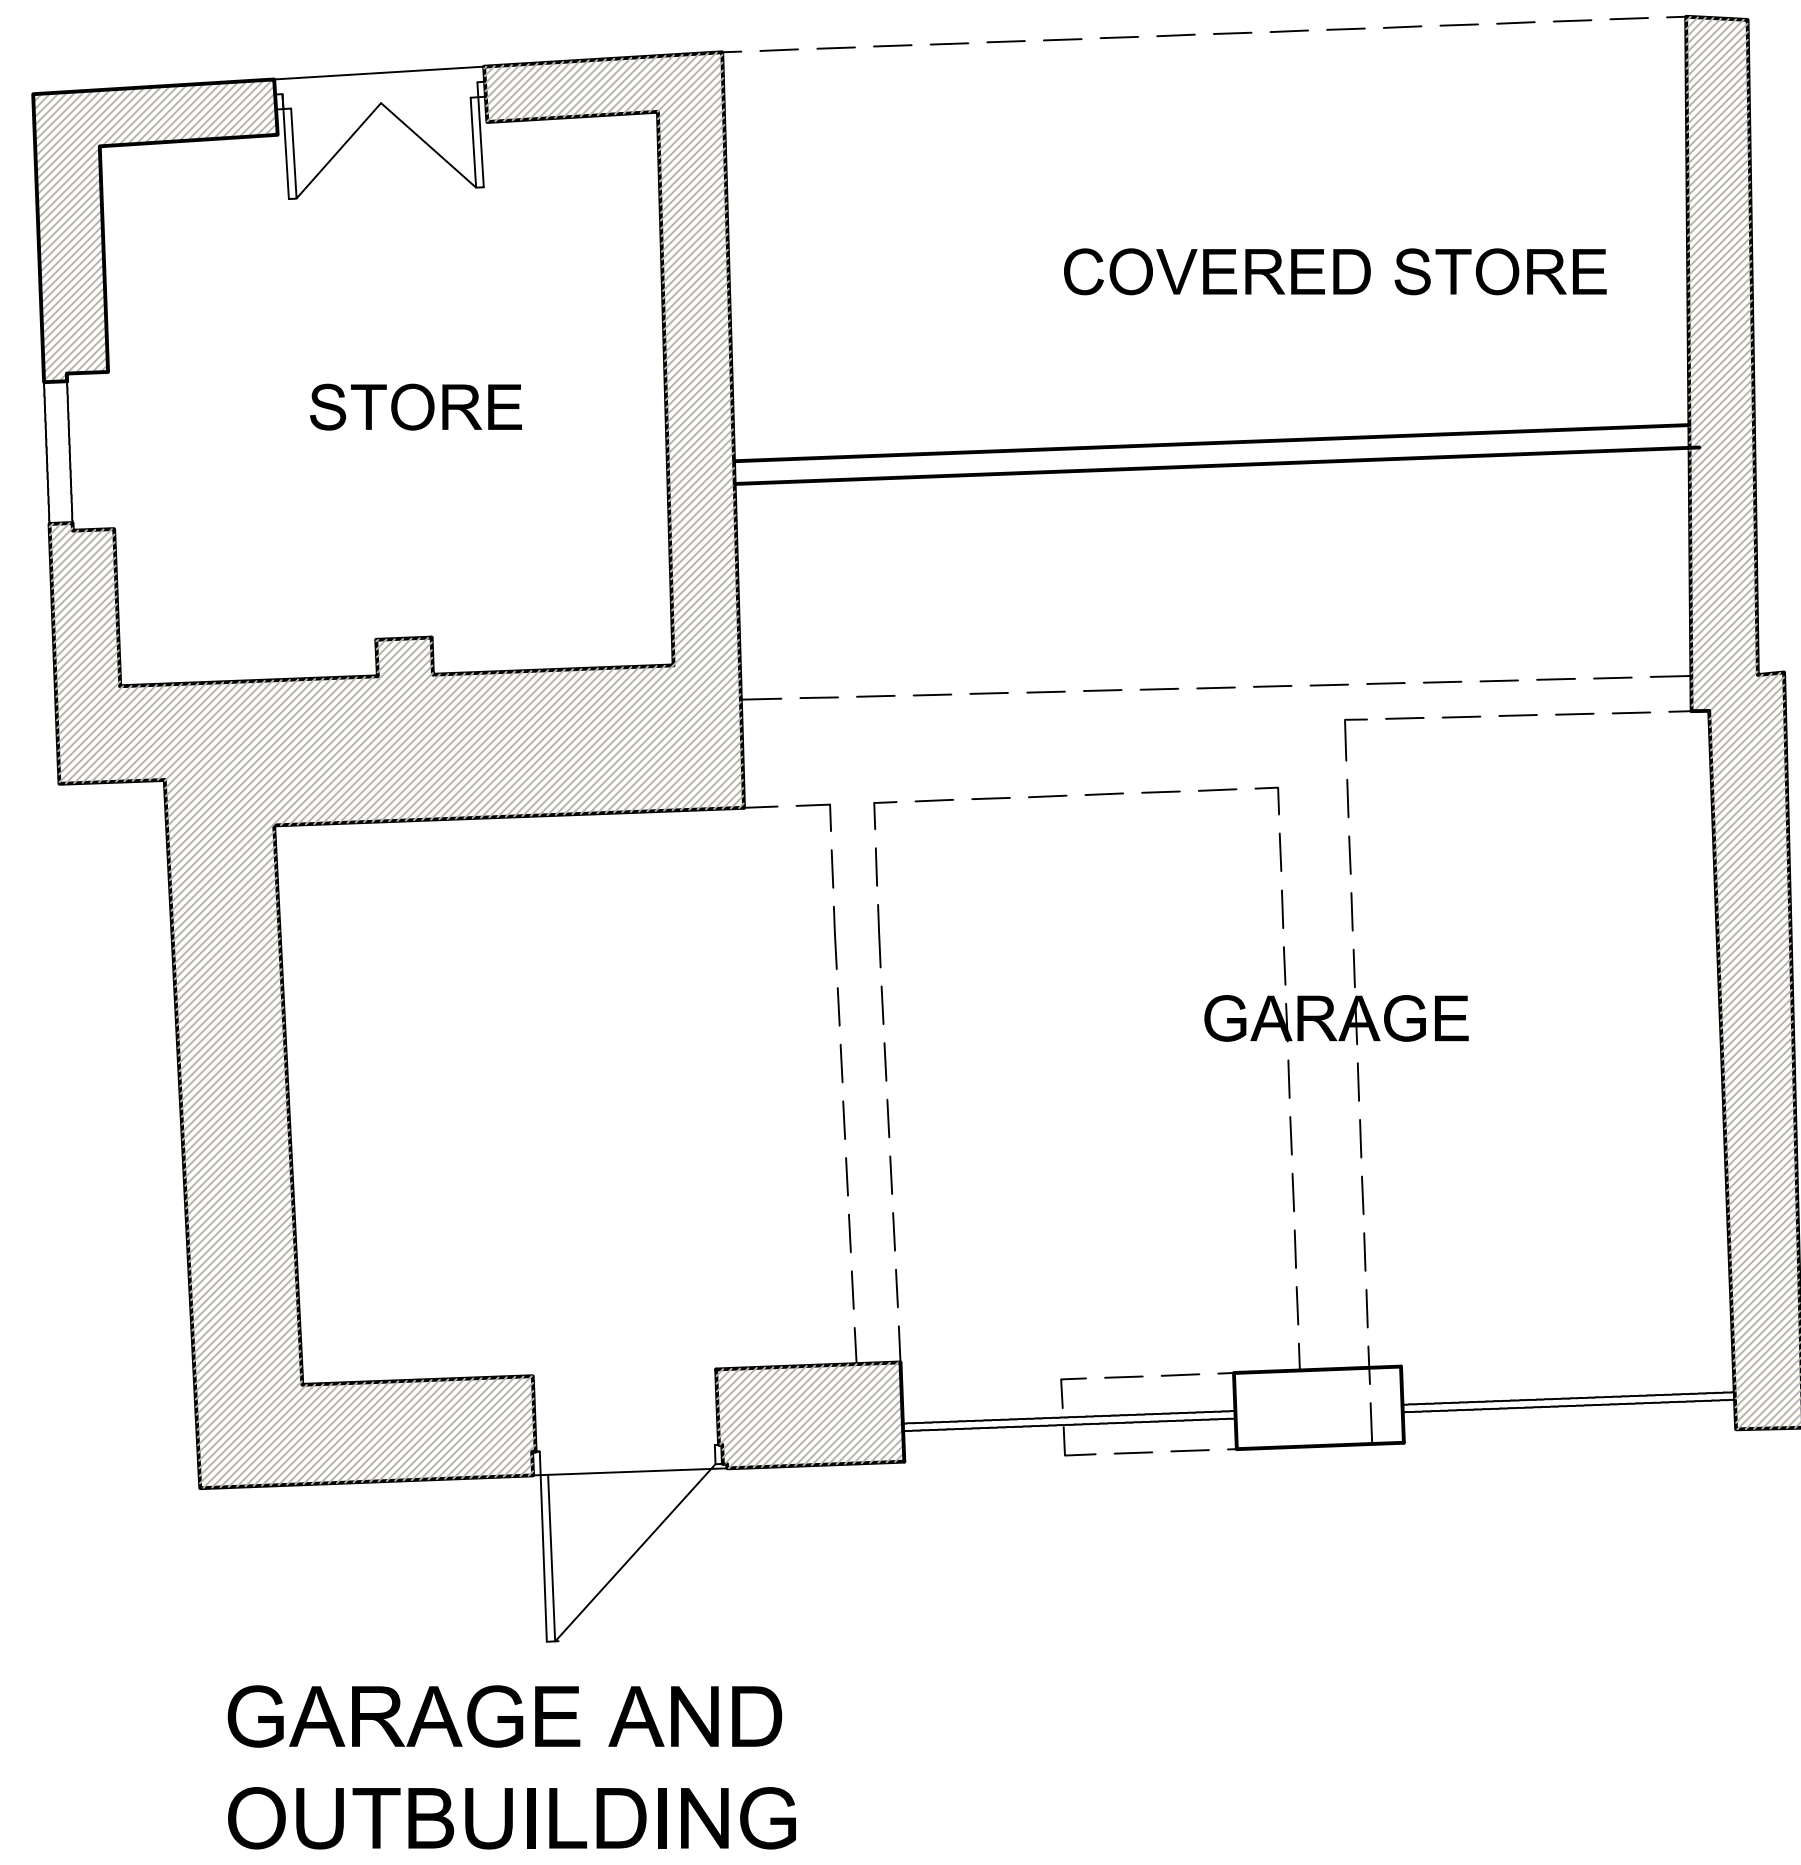

PLAN AS PROPOSED
MAIN DWELLING

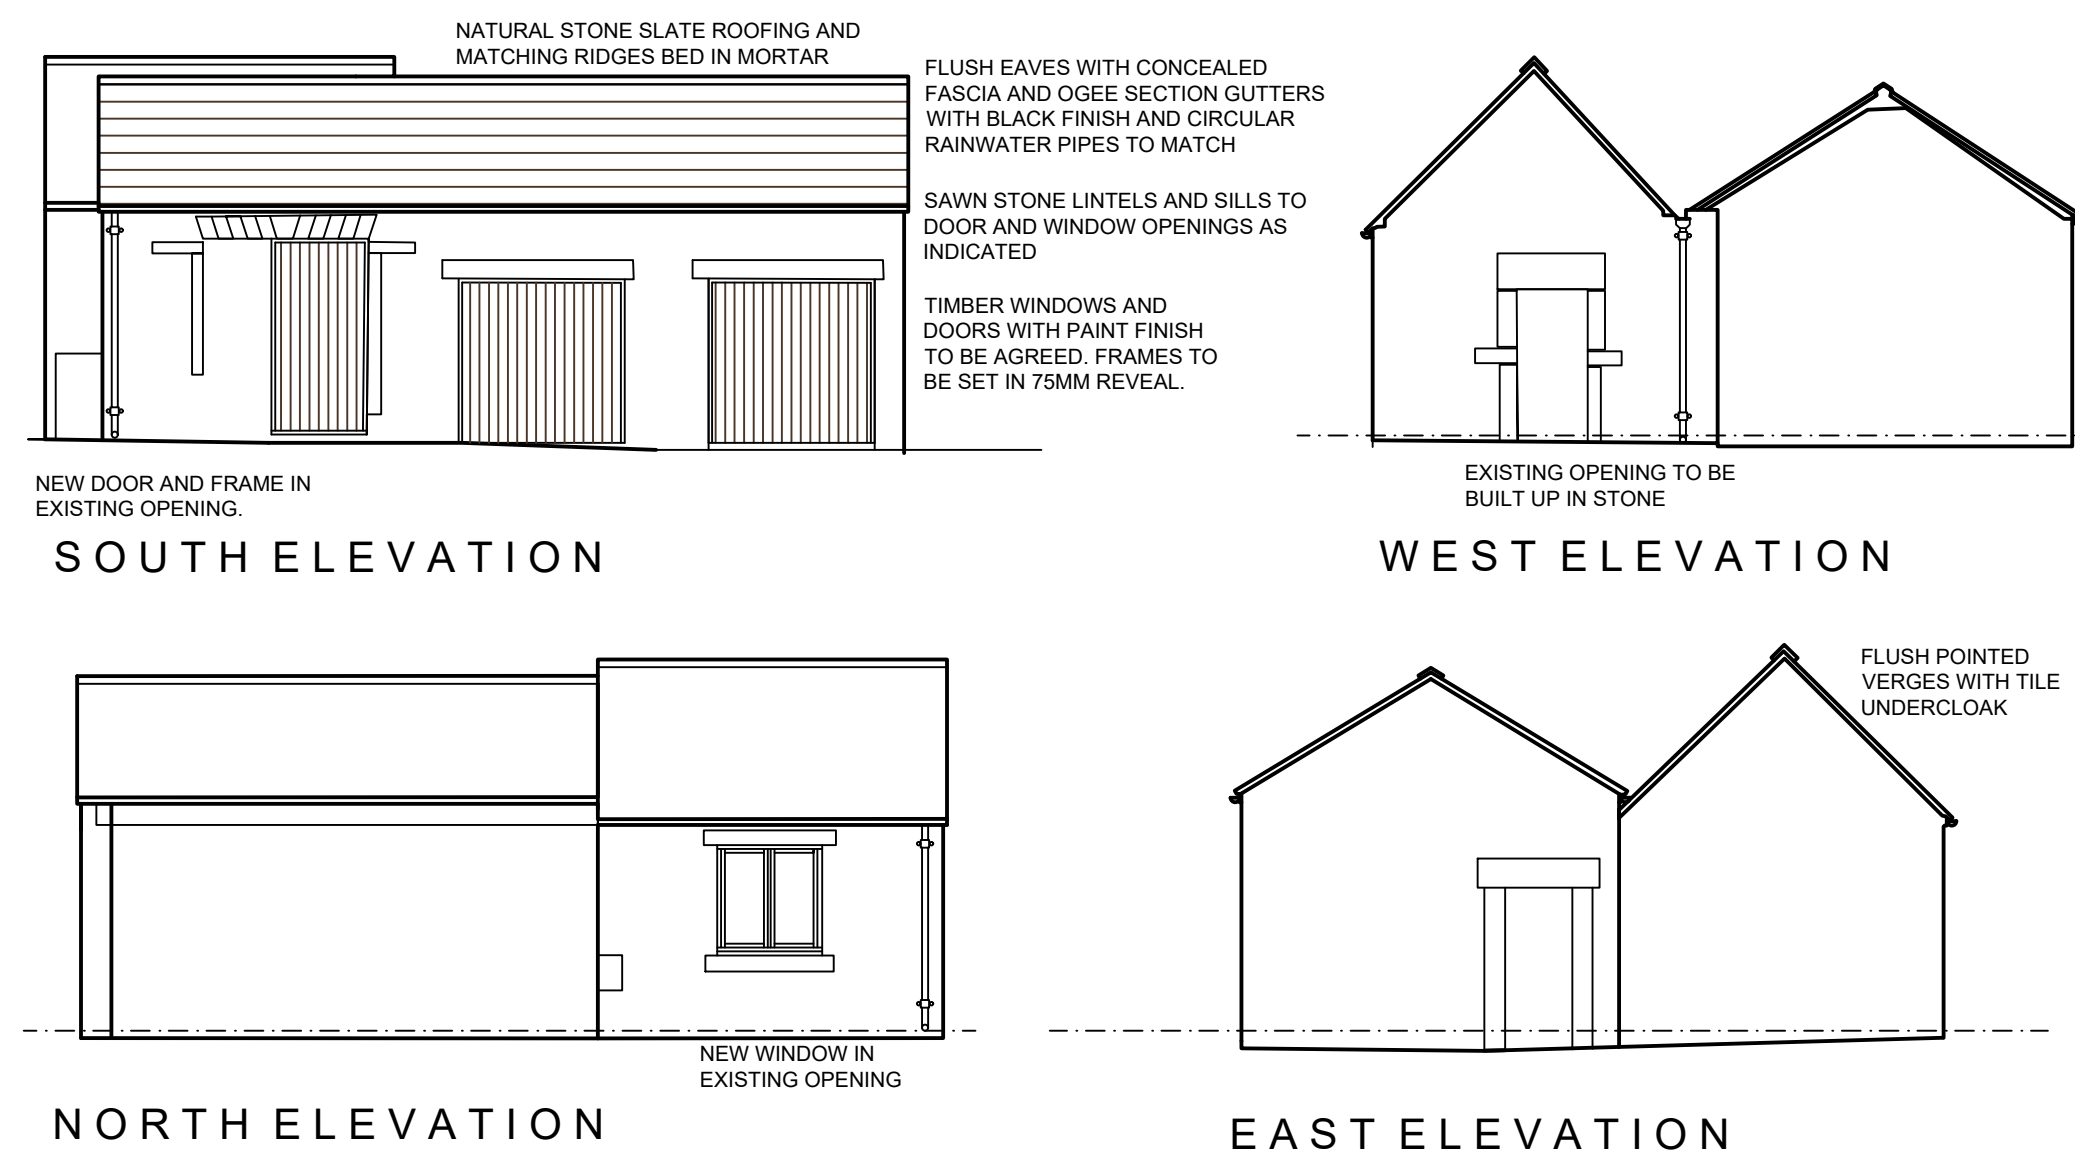

 WhiteAgus PARTNERSHIP			OFFICE ONE, 34 VICTORIA ROAD, BARNSELY, S70 2BU			Phone: 01226 208482											
ARCHITECTURAL SERVICES						Email: info@whiteaguspартnership.co.uk Web: www.whiteaguspартnership.co.uk											
Project. RESIDENTIAL DEVELOPMENT AT STUD FARM, SPRING LANE, CARLTON, BARNSELY						Client. MR N. FERGUSON											
Drawing Title. CONVERSION - PLOT 14						Date. FEB 2019		Scale. 1:50 & 1:100 @ A1									
						Ref. 14-148		Dwg. No. 107									
						Rev.											
Date			Suffix			Description			Date			Suffix			Description		