


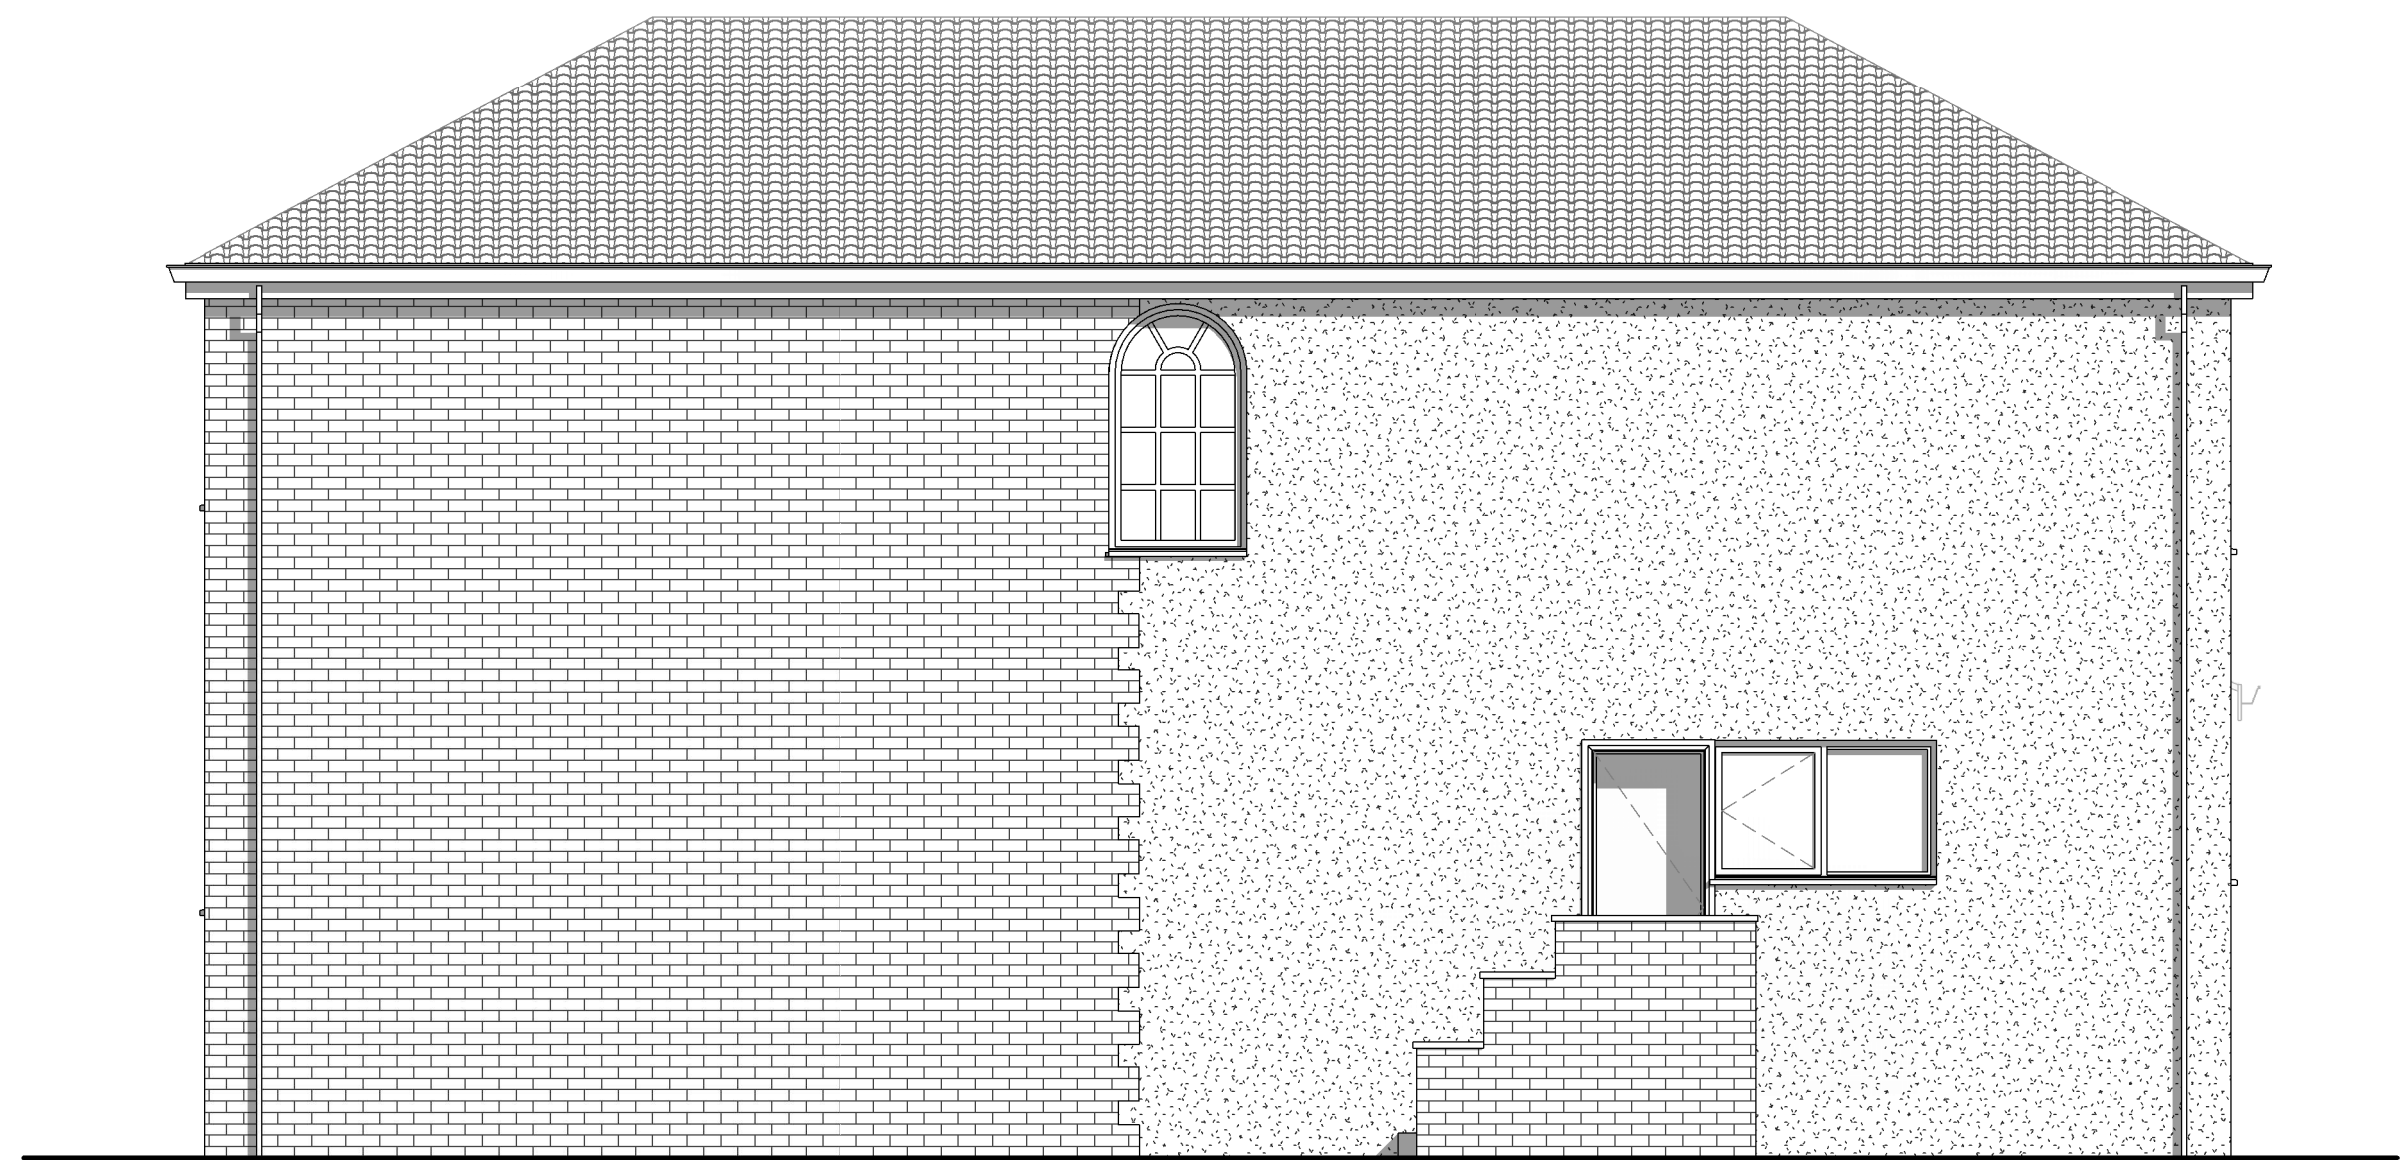

Notes

Figured dimensions only to be taken from this drawing.
Do not scale. If in doubt ask.

Rev	Date	Drawn	Description
		ZY	
		ZY	
		ZY	
		ZY	

MaxDesign 

Architecture | Planning | Consultancy

The White House, 278 Bawtry Road, Doncaster DN4 7PD

t: 01302 867509 m: 07734 939 044
e: design@maxdesignconsultancy.co.uk w: maxdesignconsultancy.co.uk

status:
SCHEME

client:
Owner

project:
Cliffside Cottage Extension

title:
EXISTING ELEVATIONS

scale: 1 : 50 date: 02/22/18

project no.: 1813	drawn: ZY	number: 01	rev:
-----------------------------	---------------------	----------------------	------