
APPENDIX BGH 5

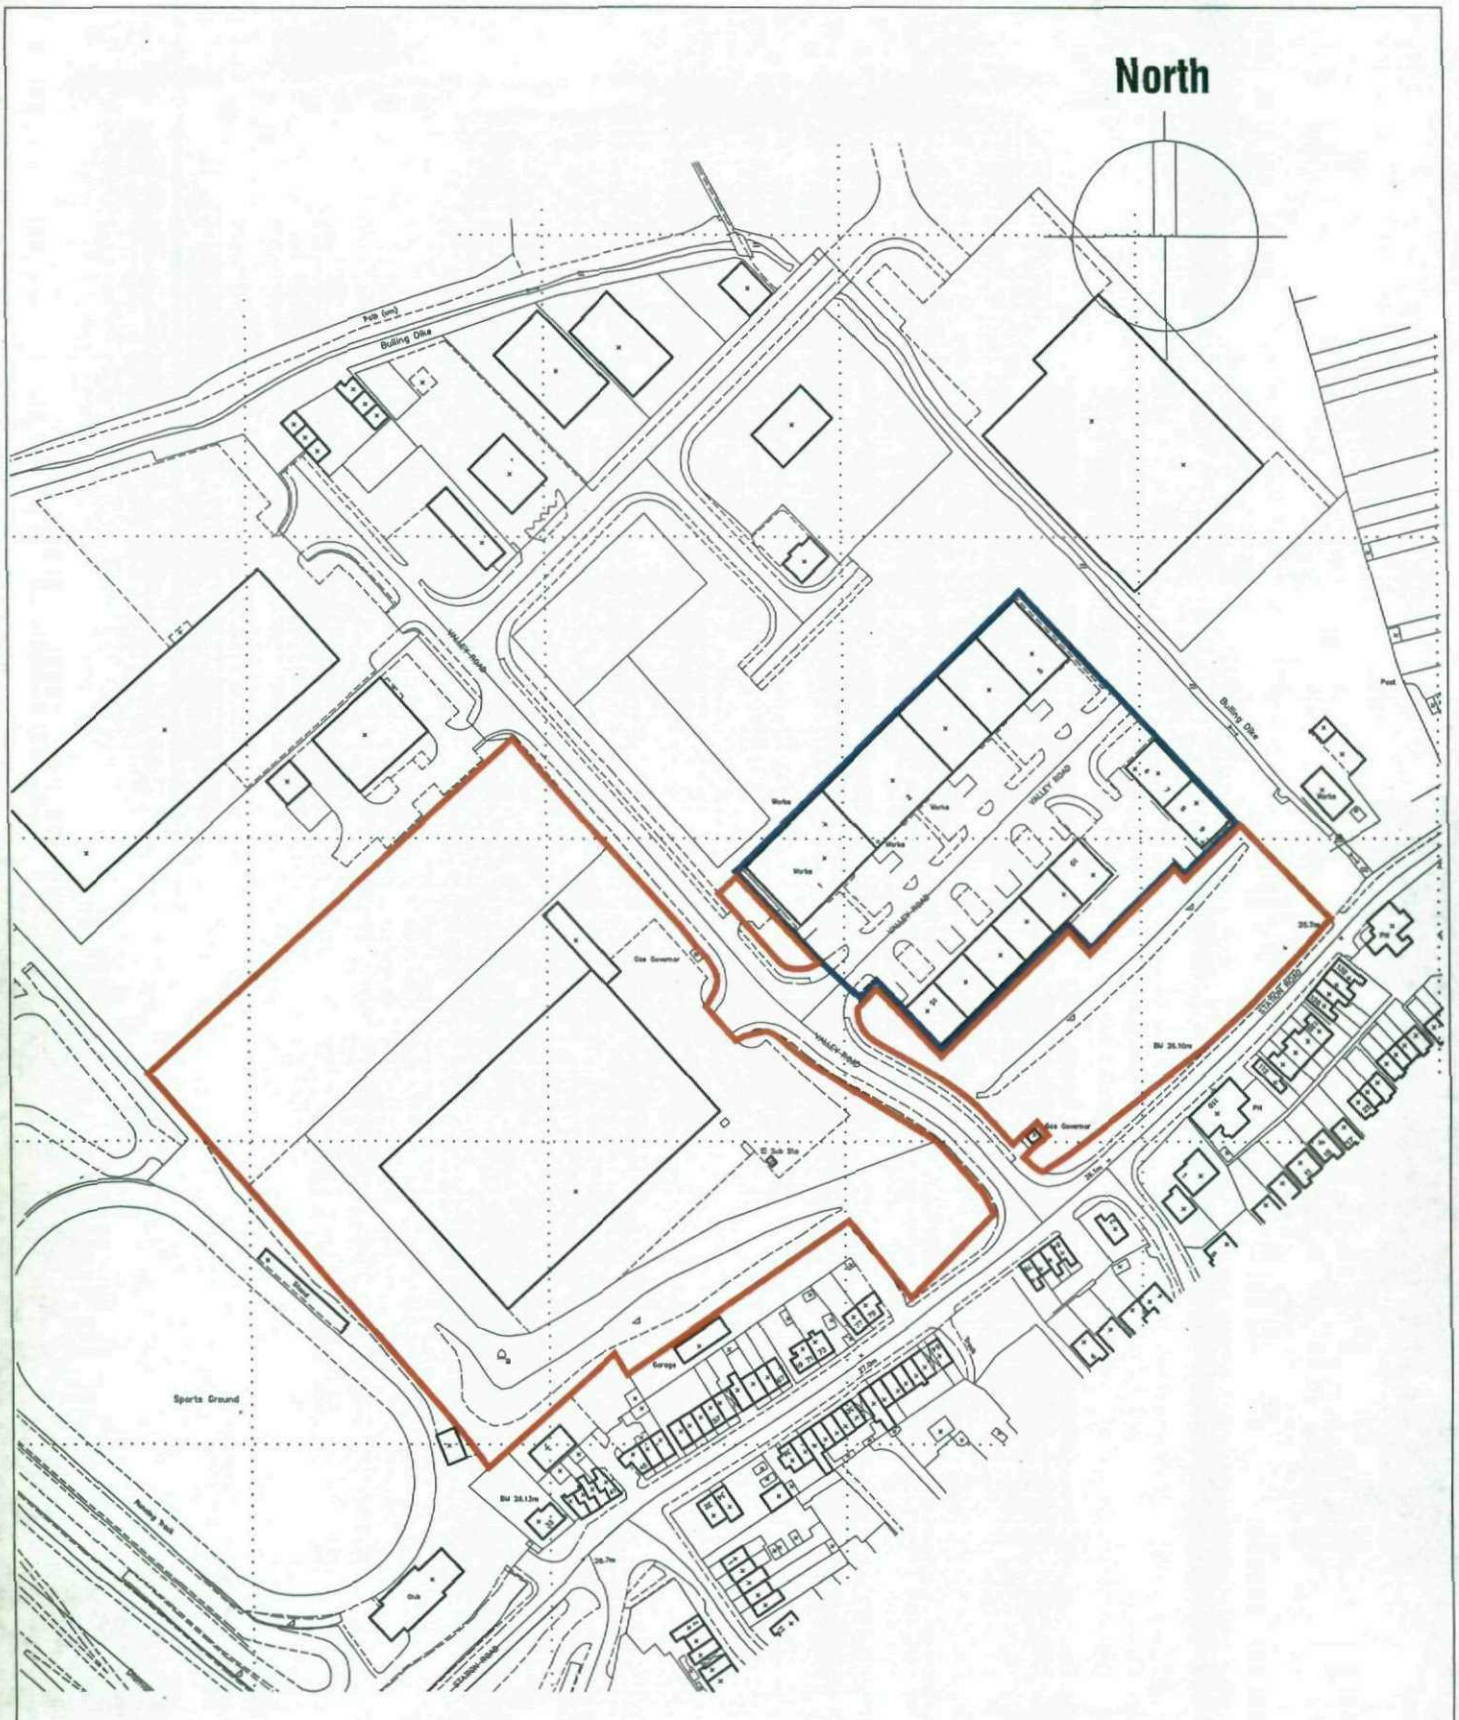

WINDOWSTYLE UK LTD
STATION ROAD
WOMBWELL

Scale 1:2500

Date Dec 07

Ref 21.75

Drwg No OS1

LOCATION PLAN

Chris Carr Associates
ARCHITECTS
6a Eastgate Barnsley
S70 2EP
Tel: 01226 286256 Fax:01226 207304
Email: mail@cca-arch.co.uk