
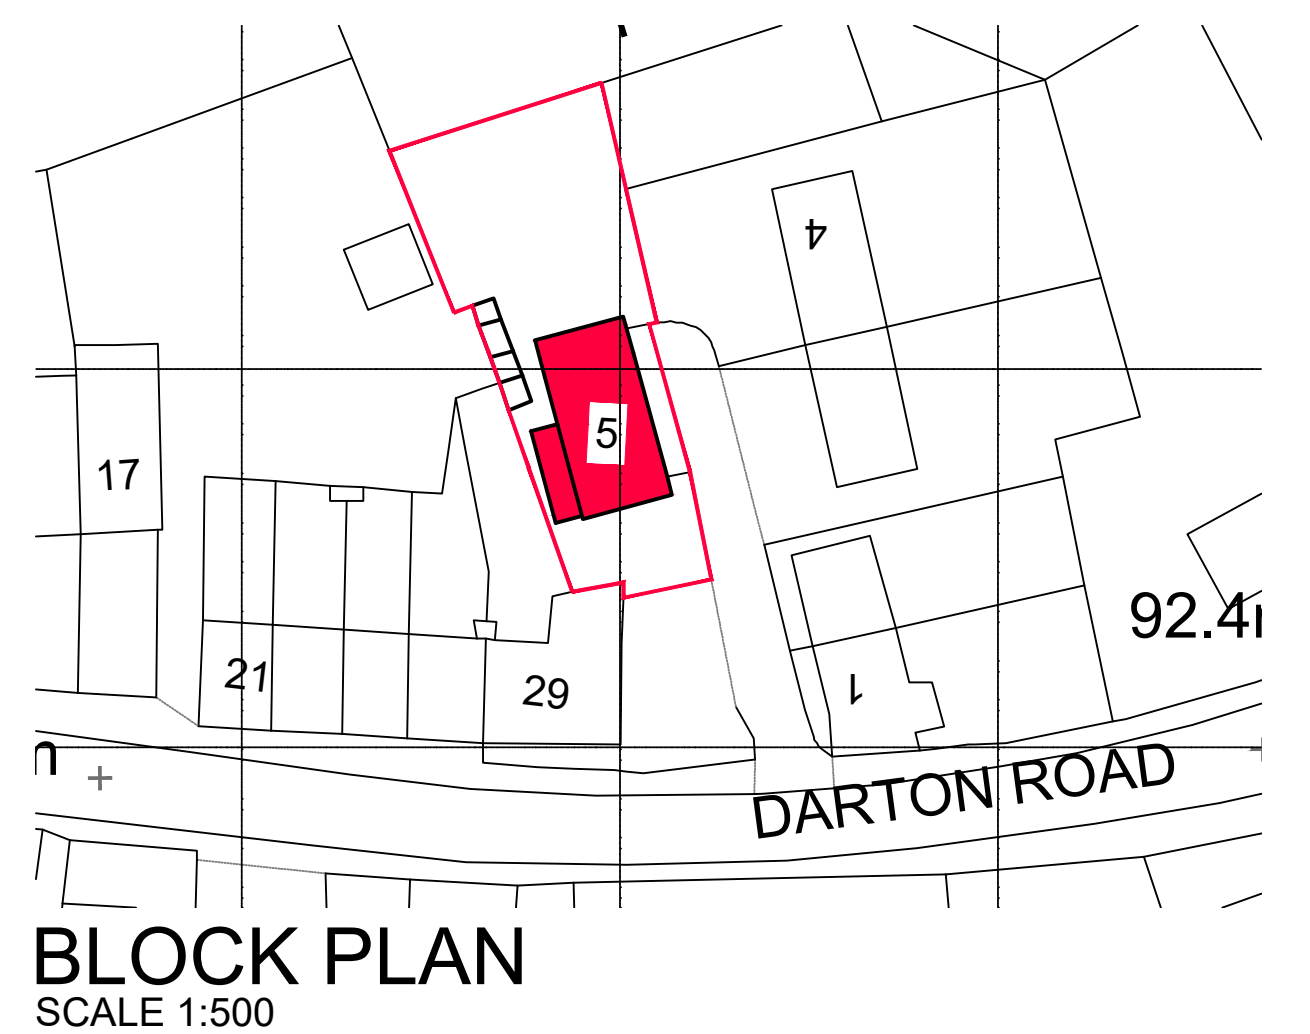
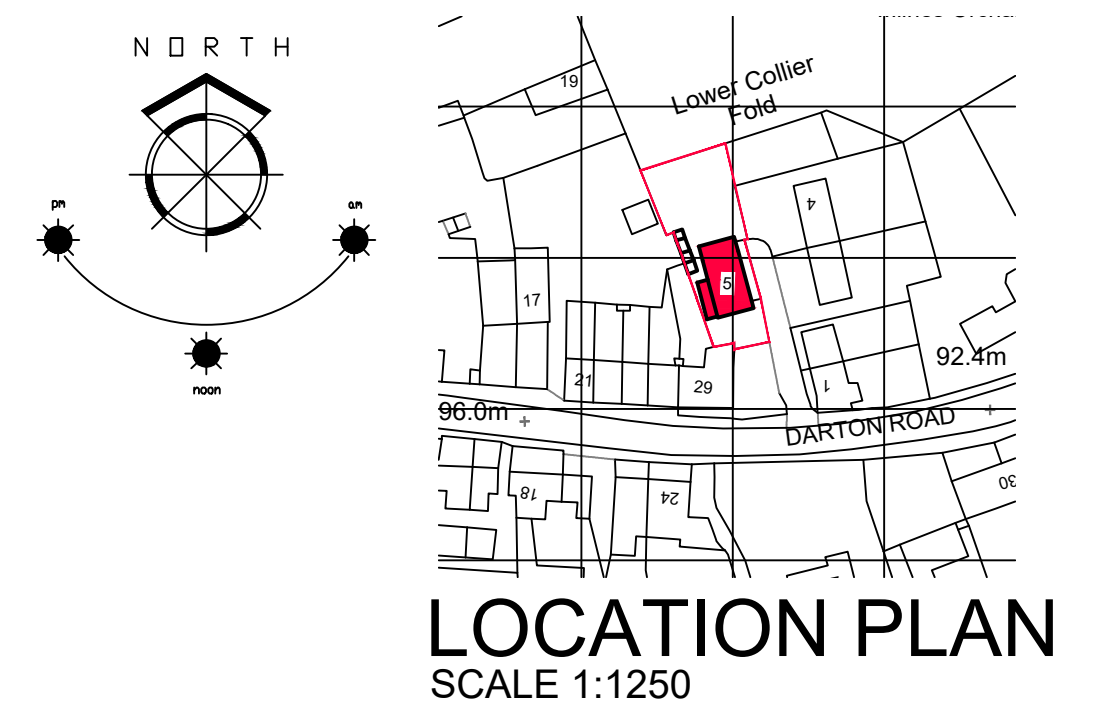
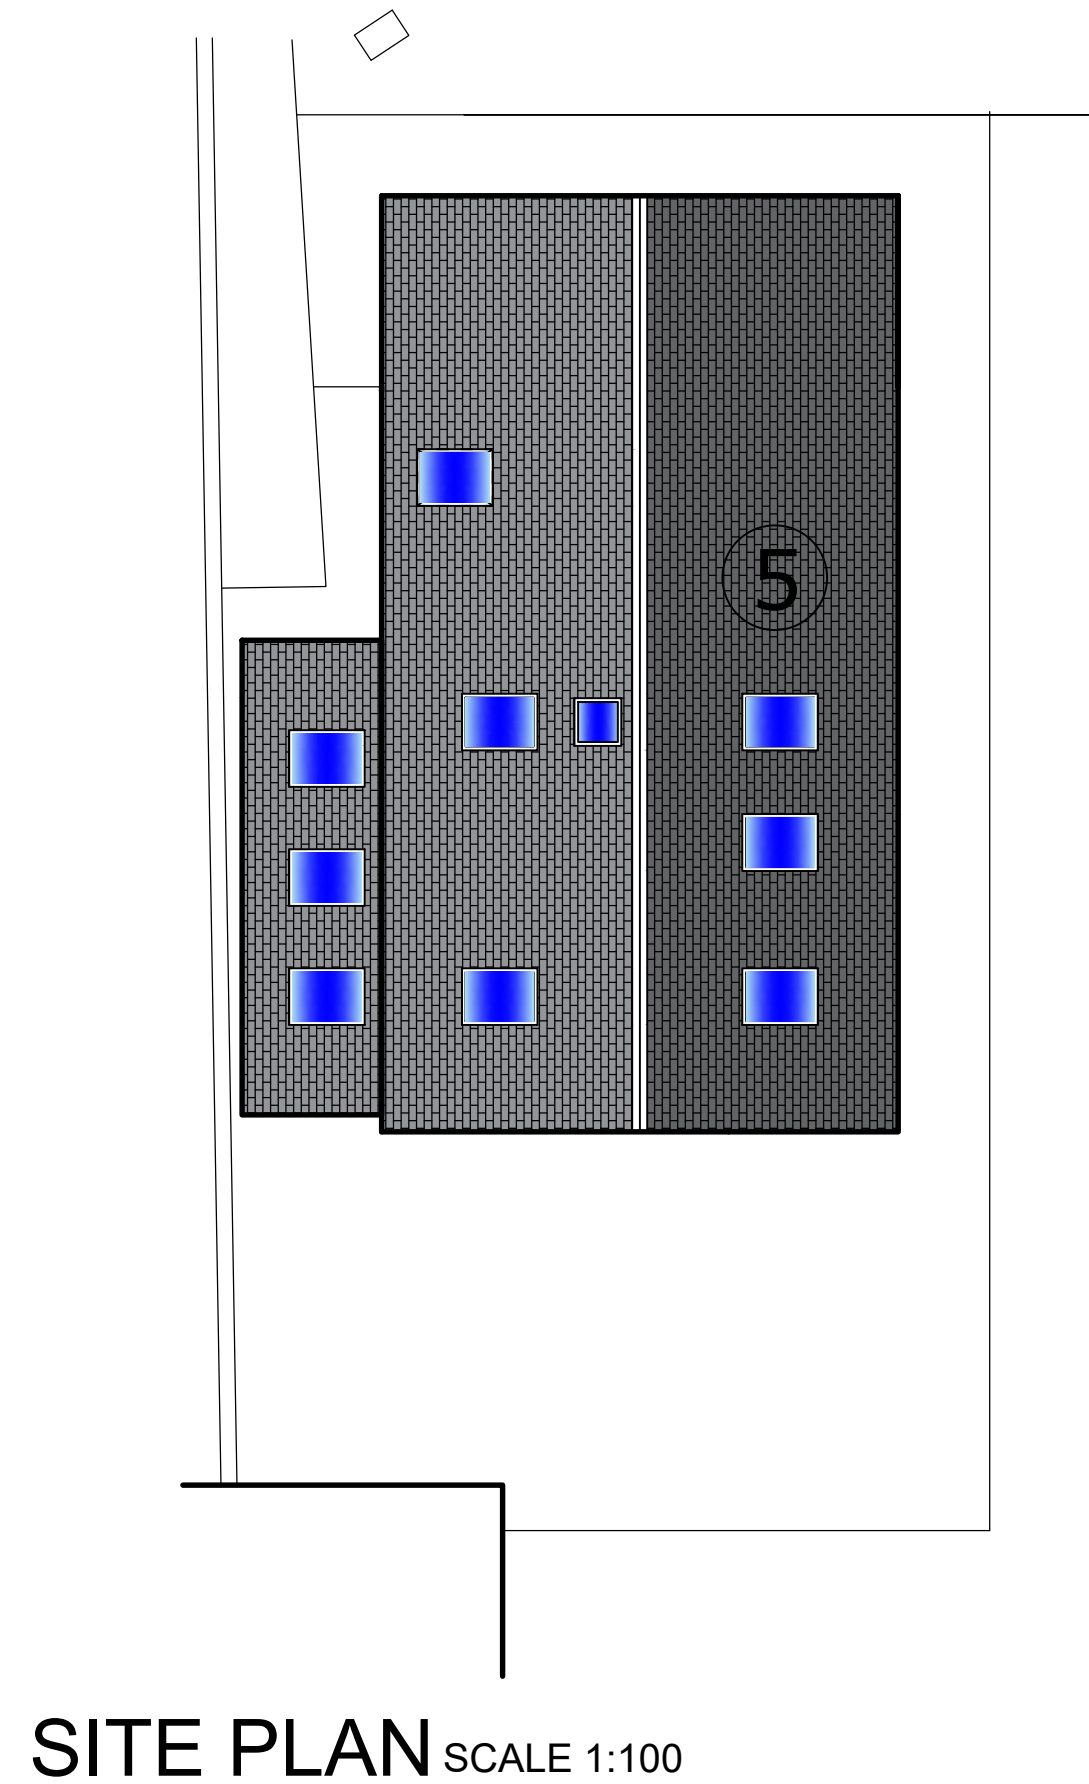
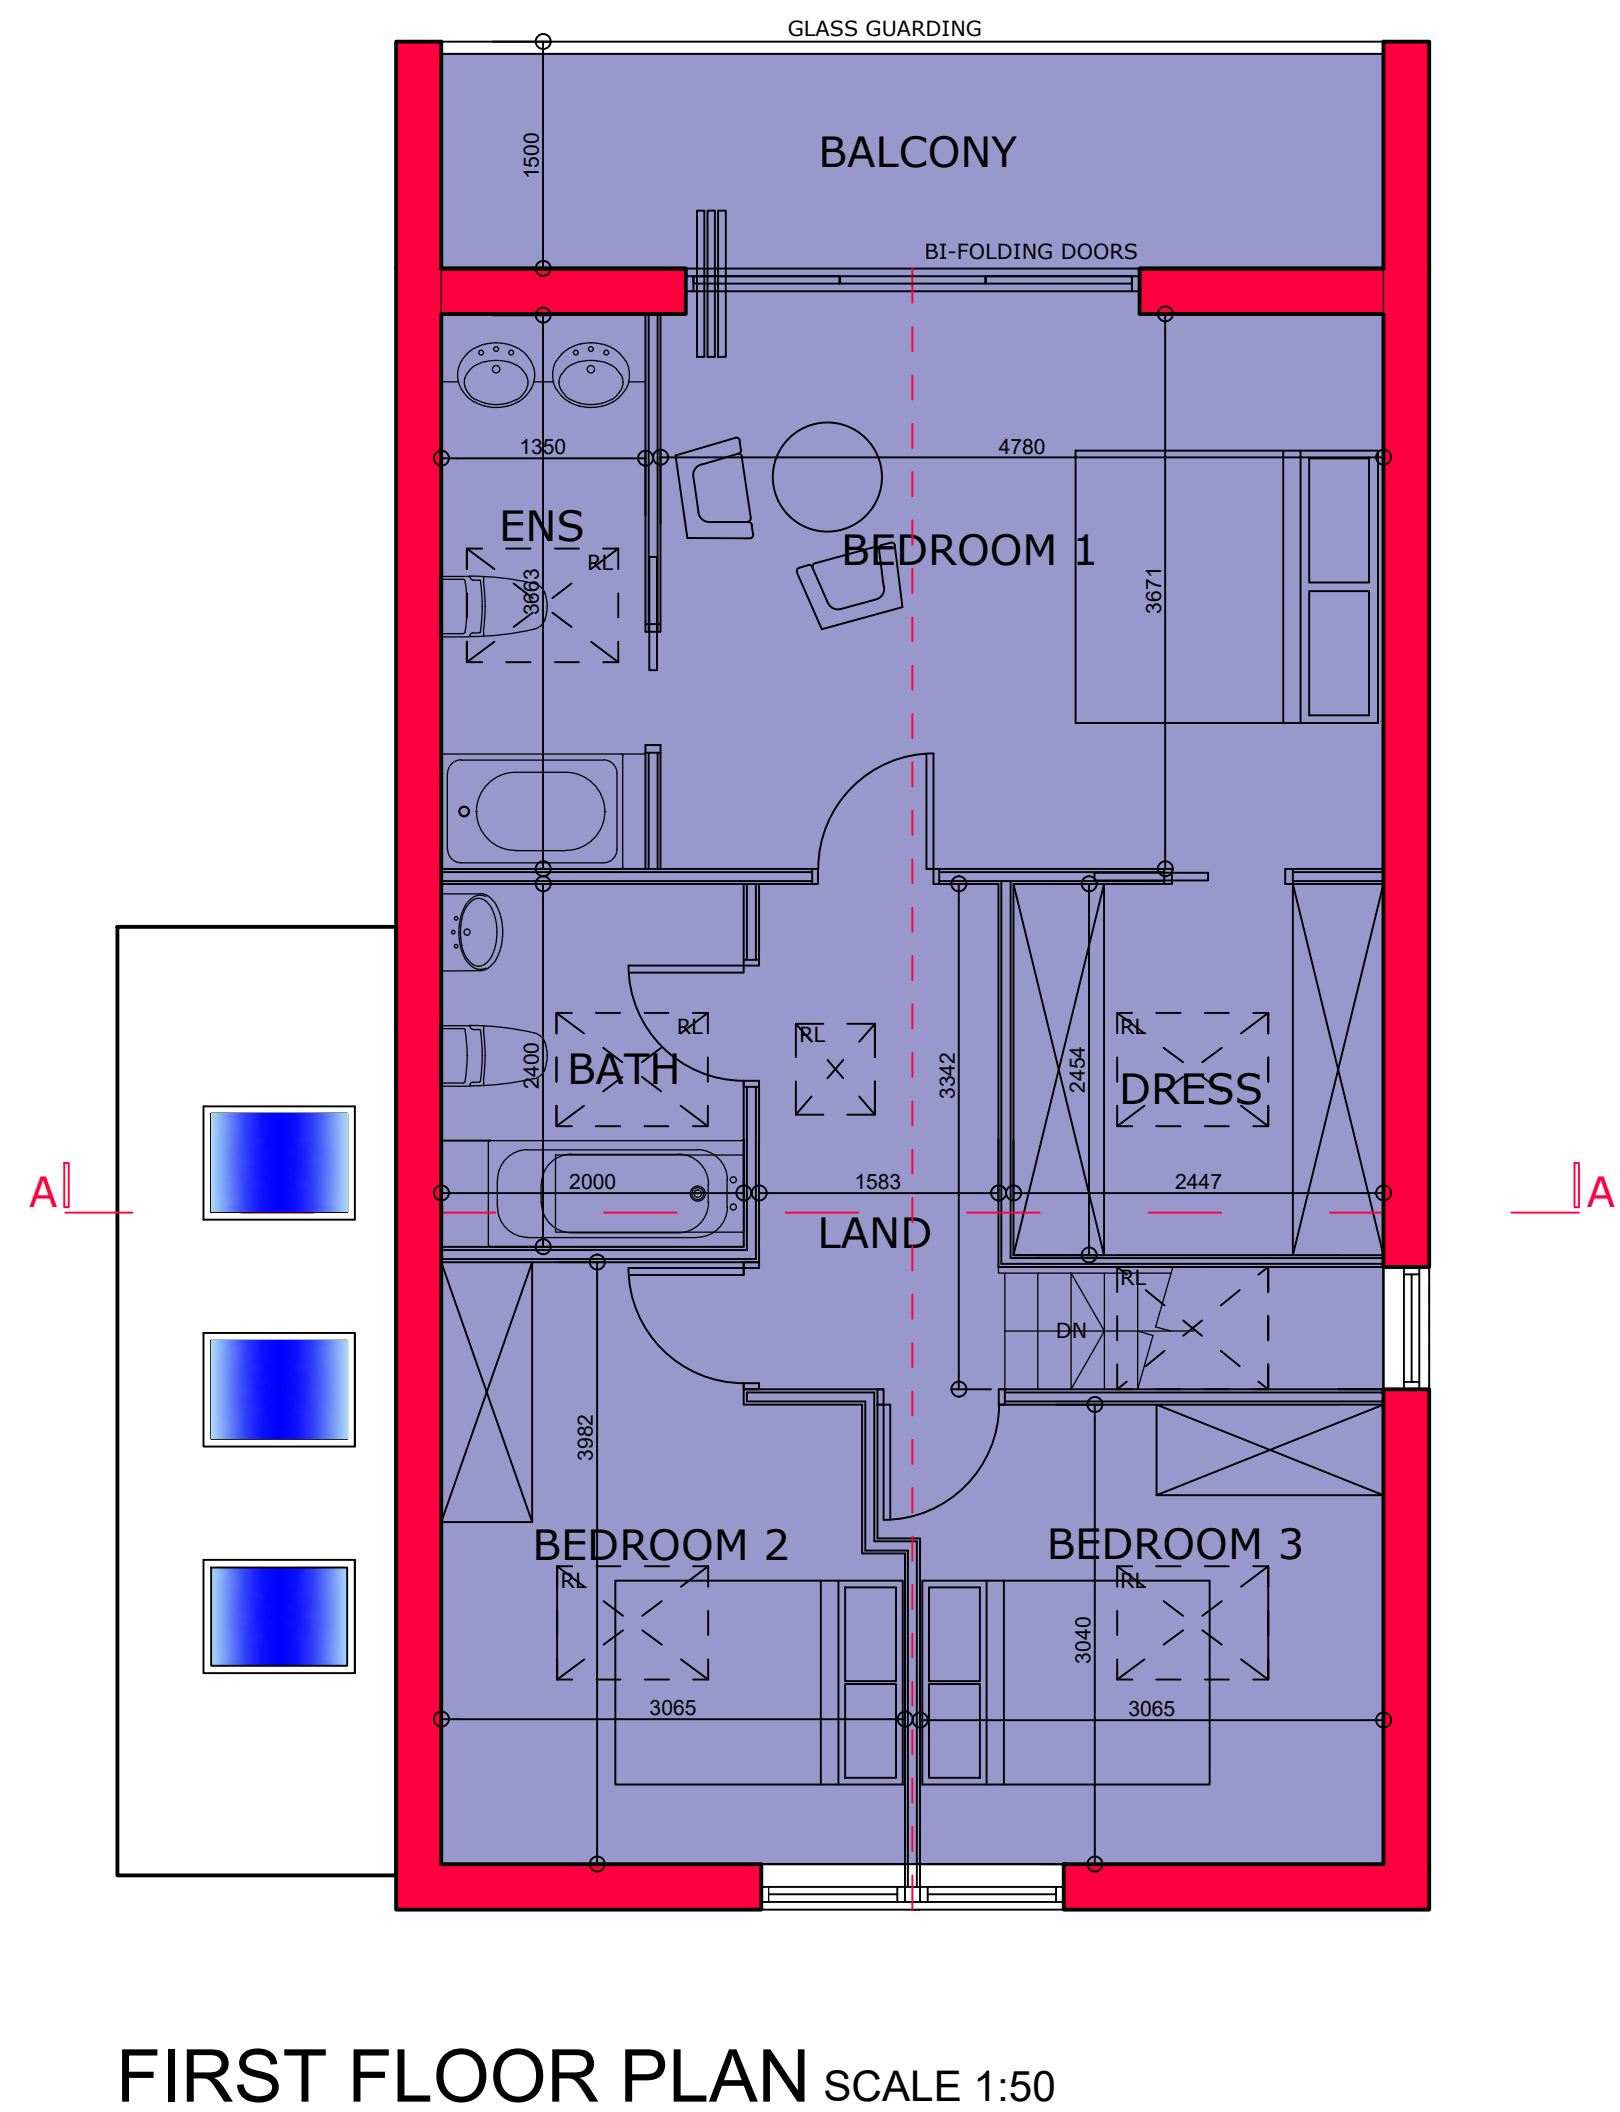
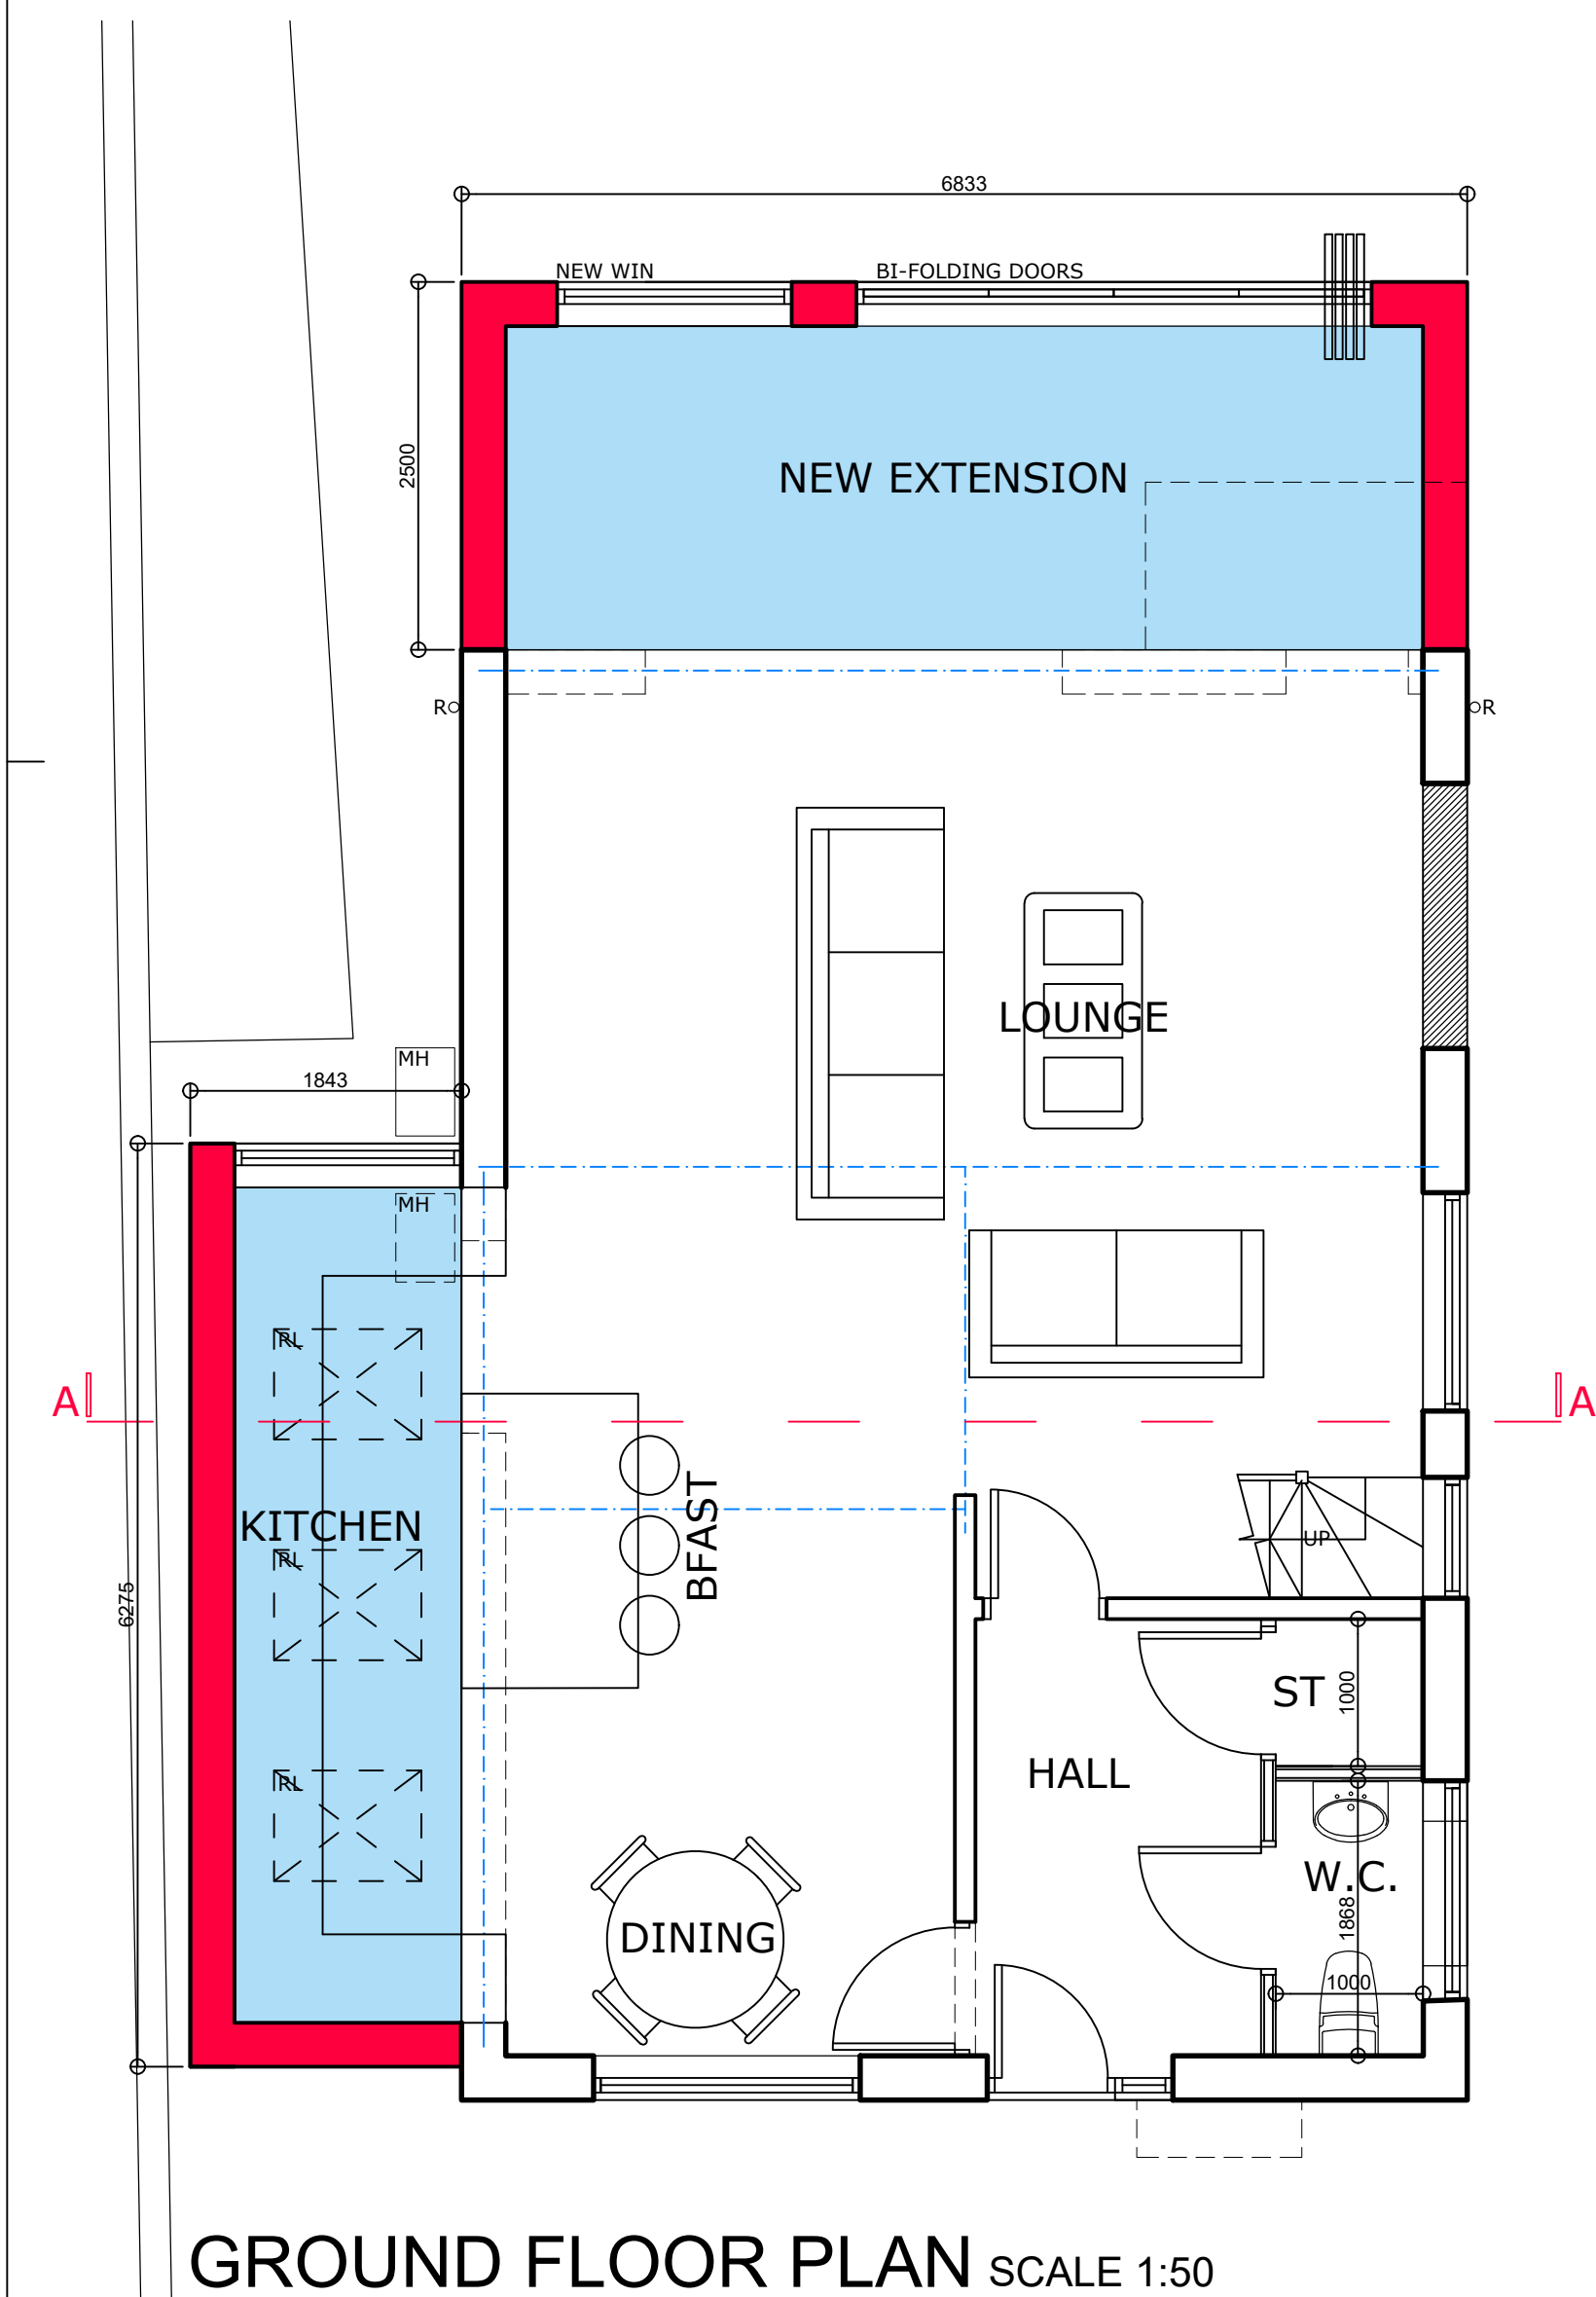
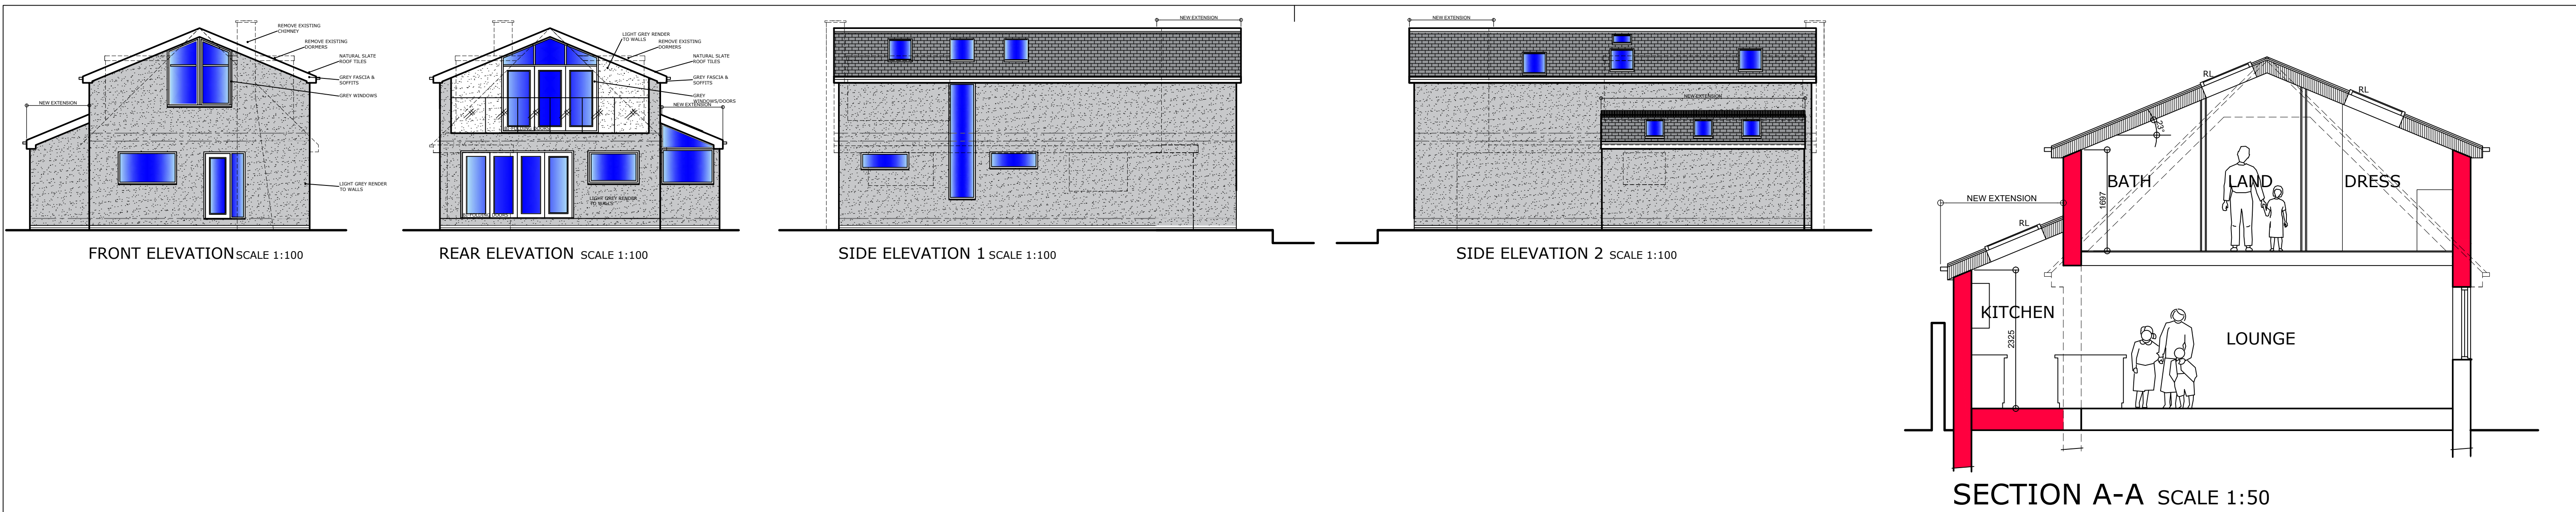


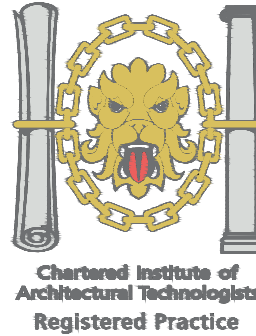

 		Notes.		Revisions.			NYP ARCHITECTURAL SERVICES LIMITED			
1. THIS DRAWING AND THE COPYRIGHTS AND PATENTS THEREIN ARE THE PROPERTY OF NYP ARCHITECTURAL SERVICES LLP. REGISTERED IN ENGLAND AND WALES NO. 451338 AND MAY BE USED OR REPRODUCED ONLY UNDER CONTRACT.		2. CONTRACTORS AND SUB-CONTRACTORS MUST CHECK AND AGREE ALL DIMENSIONS BEFORE PREPARING SHOP DRAWINGS OR COMMENCING WORK ON SITE.		Date			BBIC, Innovation Way, Barnsley, S75 1JL. Tel: 01226 200989. E-mail: scott@nypas.co.uk / stephen@nypas.co.uk			
3. CONTRACTORS ARE RESPONSIBLE FOR INFORMING THE DESIGNER OF ANY DISCREPANCY DISCOVERED ON THIS DRAWING OR BETWEEN THIS DRAWING AND ANY OTHER RELATED DOCUMENT ISSUED UNDER THE STANDARD FORM OF CONTRACT IN RESPECT OF THE WORK.		4. WRITTEN DIMENSIONS ONLY ARE TO BE USED FROM THIS DRAWING. IF IN ANY DOUBT ASK FOR CLARIFICATION.		Suffix			Project. 5 LOWER COLLIER FOLD			
Notes.		Notes.		Description			Client. MR S. CARTWRIGHT			
Notes.		Notes.		Date			Drawing Title. PROPOSAL			
Notes.		Notes.		Suffix			Date. MARCH 2021			
Notes.		Notes.		Description			Ref. 102/03			
Notes.		Notes.		Date			Scale. AS INDICATED			
Notes.		Notes.		Suffix			Dwg. No. 03			
Notes.		Notes.		Description			Rev. D			