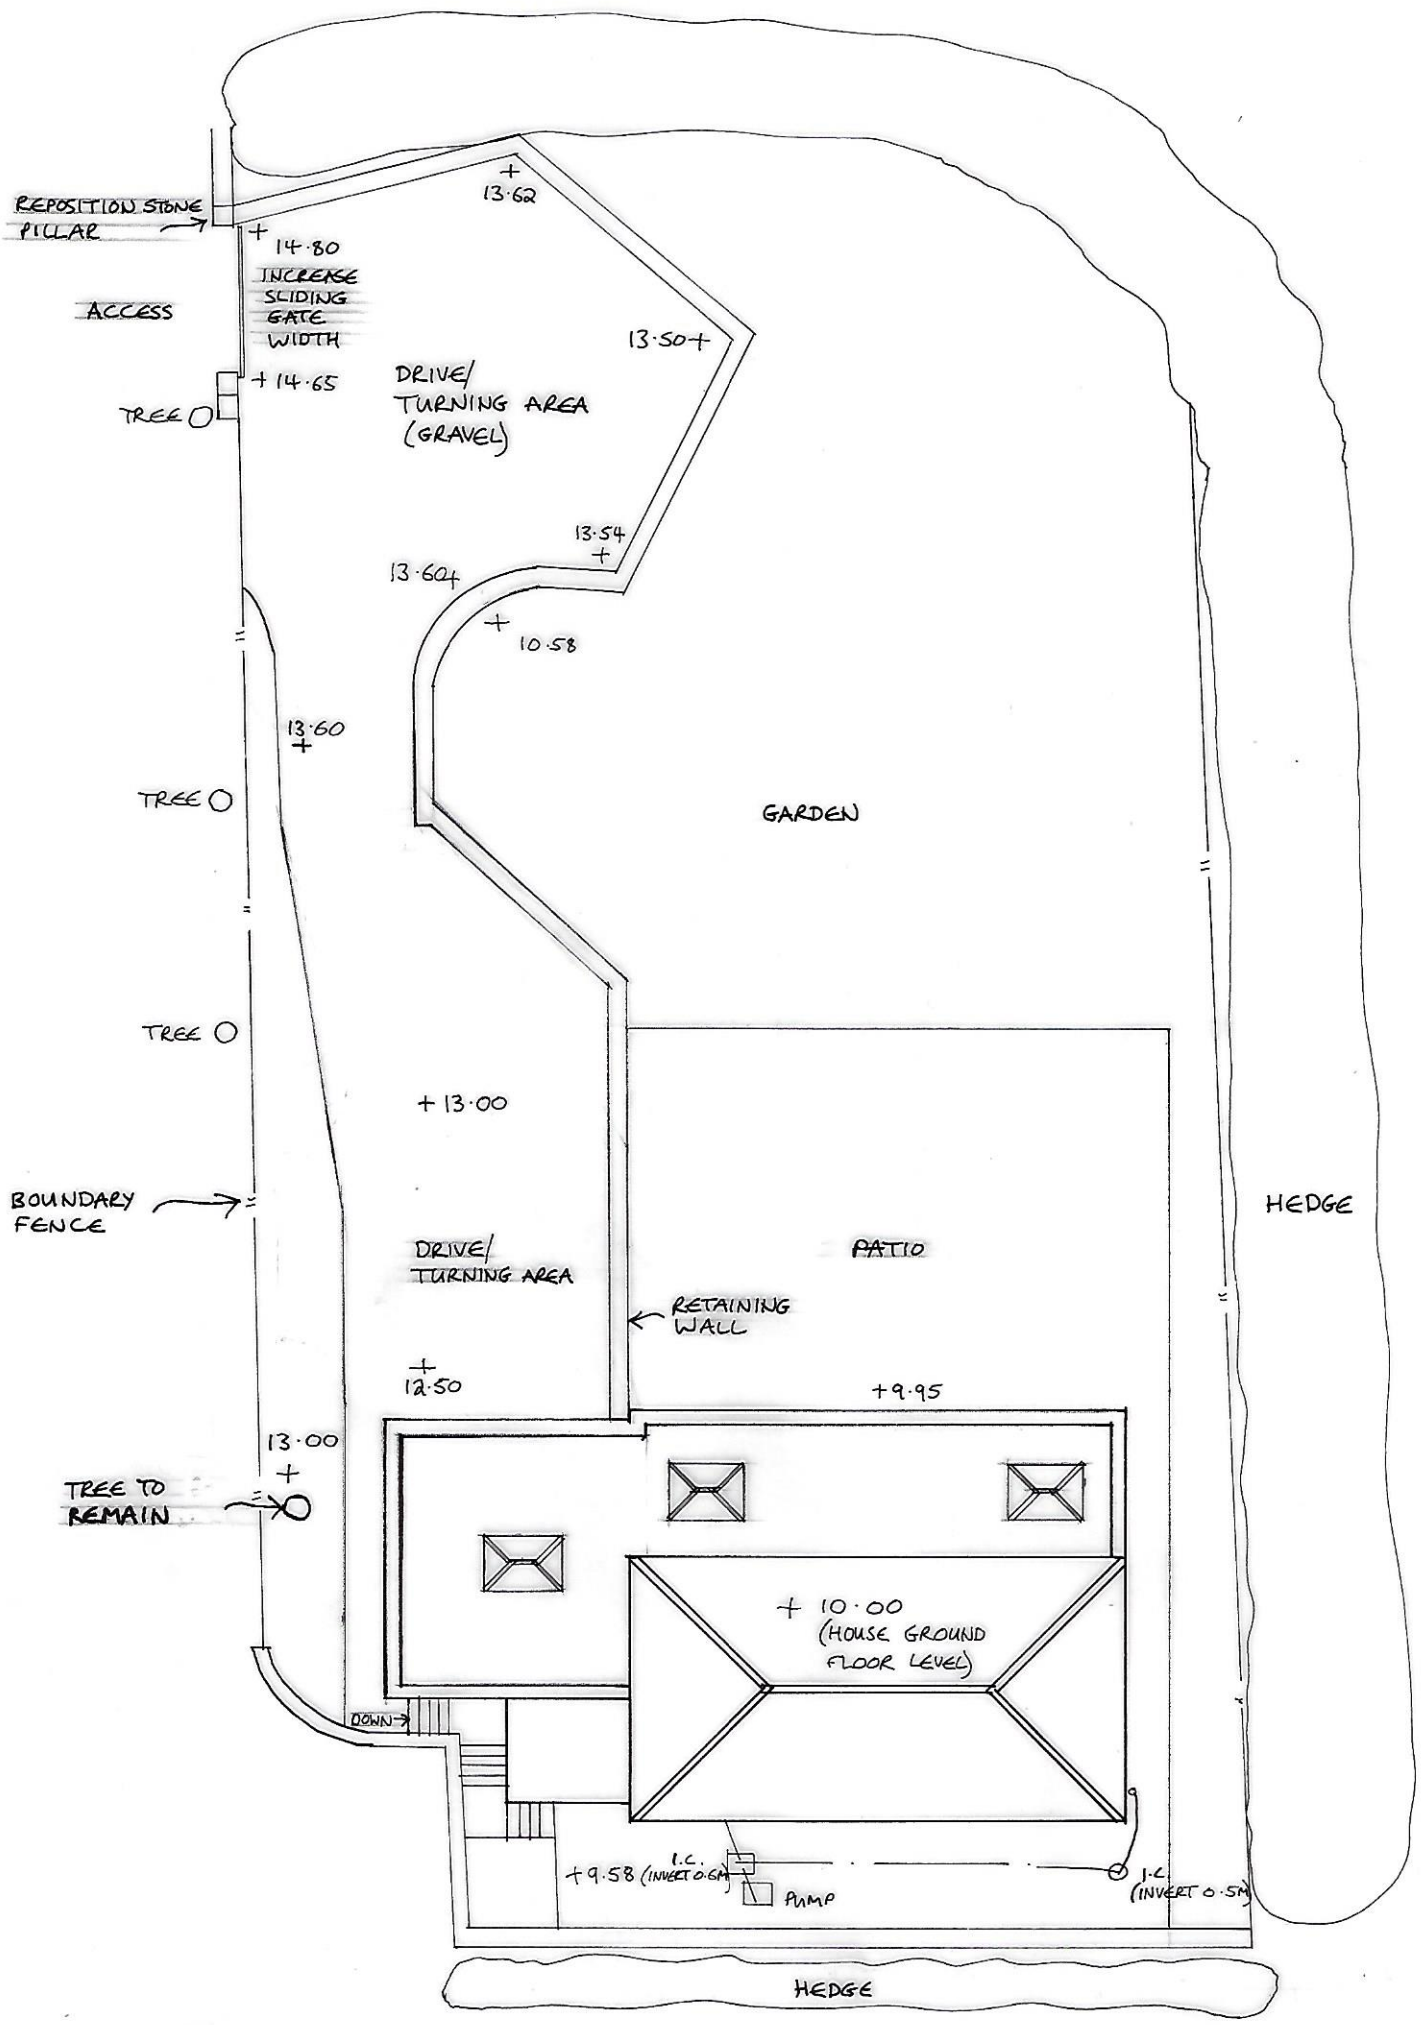


A: TREE TO REMAIN (8·8·18)
B: AMENDED DRIVE (10·9·18)

PROPOSED SITE LAYOUT PLAN AT THE HAWTHORNES, MANCHESTER ROAD, PLUMPTON, THURLSTONE, S36 9QW

CLIENT: MR P. BUCKLEY + MS A. CUTTS

Dr N°: 27/88 DATE: 15·6·18 SCALE: 1:200 @A3

CLAY Architectural Designs

M. 07792 527 531
T. 01909 566 000

Grove House, Lidsters Lane,
South Anston, Sheffield S25 5BB

james@clayarchitecturaldesigns.co.uk
clayarchitecturaldesigns.co.uk

This drawing is copyright. Contractor must check all dimensions on site and report any discrepancies immediately to Clay Architectural Designs Ltd
Registered in England and Wales No. 11187238